


Mr & Mrs Siekacz

Proposed Detached Garage at
Baileys Hill Farm
Over-the-Hill
Biddulph Moor
ST8 7LA

Existing Conditions
Site Plan

Date	Sept 2023	Sheet	A2	Scale	1:100
Org No.	2022-2667-06	Rev.	-	Drawn	NAW

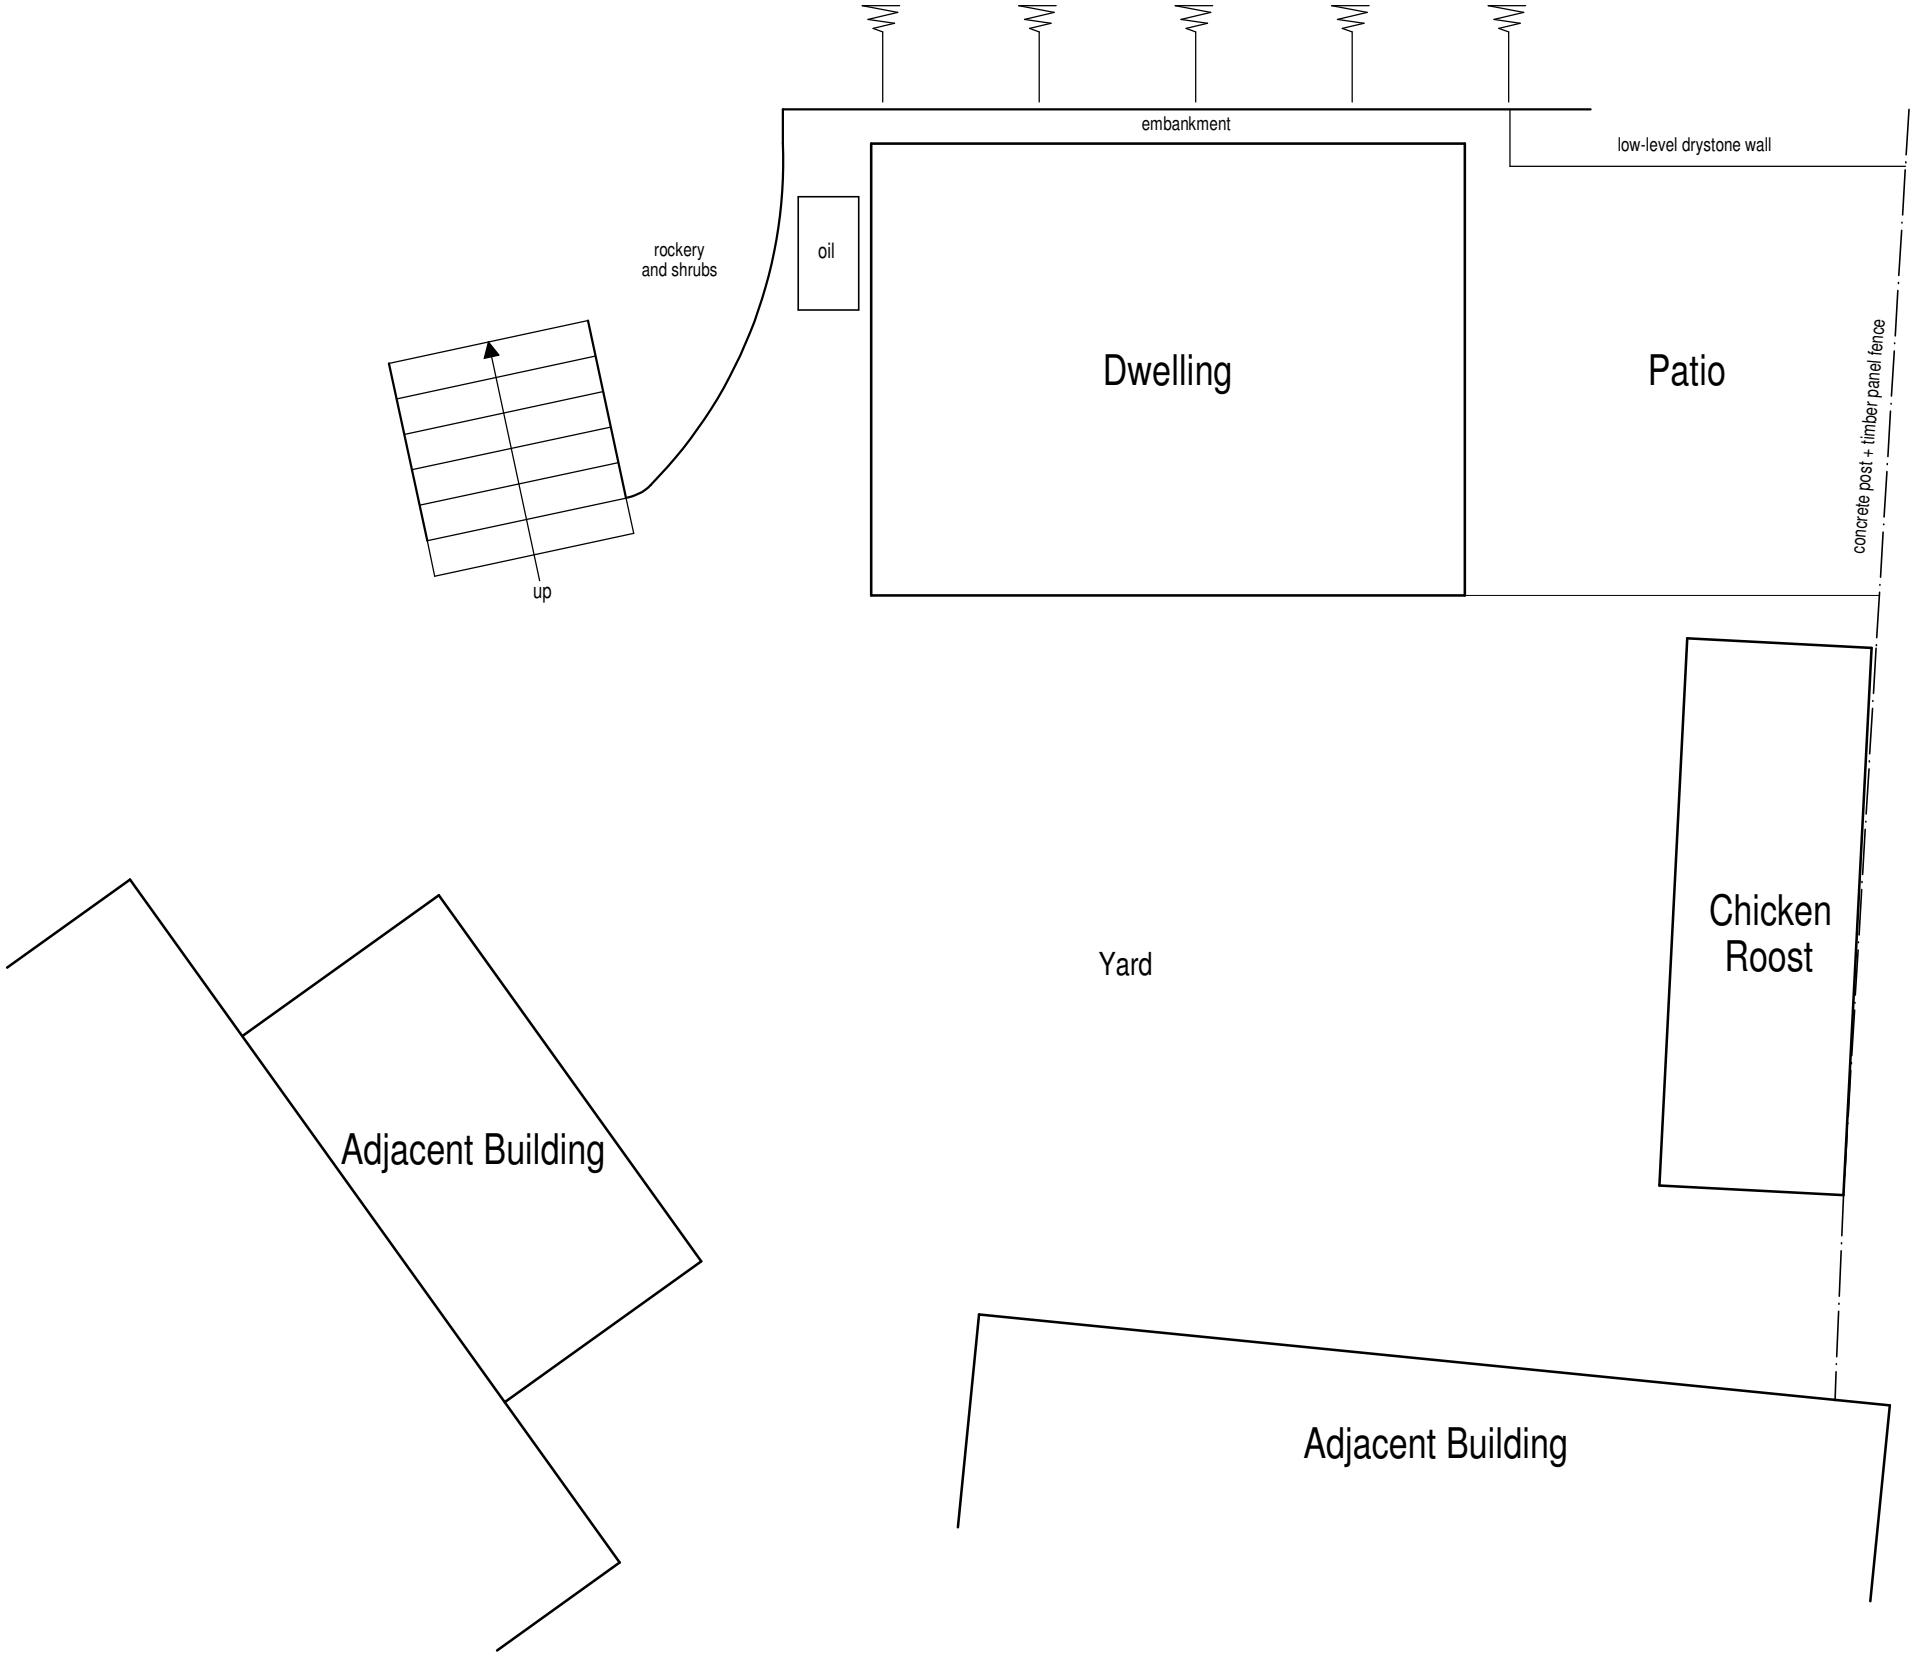

10 Cawdry Buildings, Fountain Street, Leek. ST13 6JP
Telephone: 01538 386002
E-mail: info@sammonsltd.co.uk
Web: www.sammonsltd.co.uk