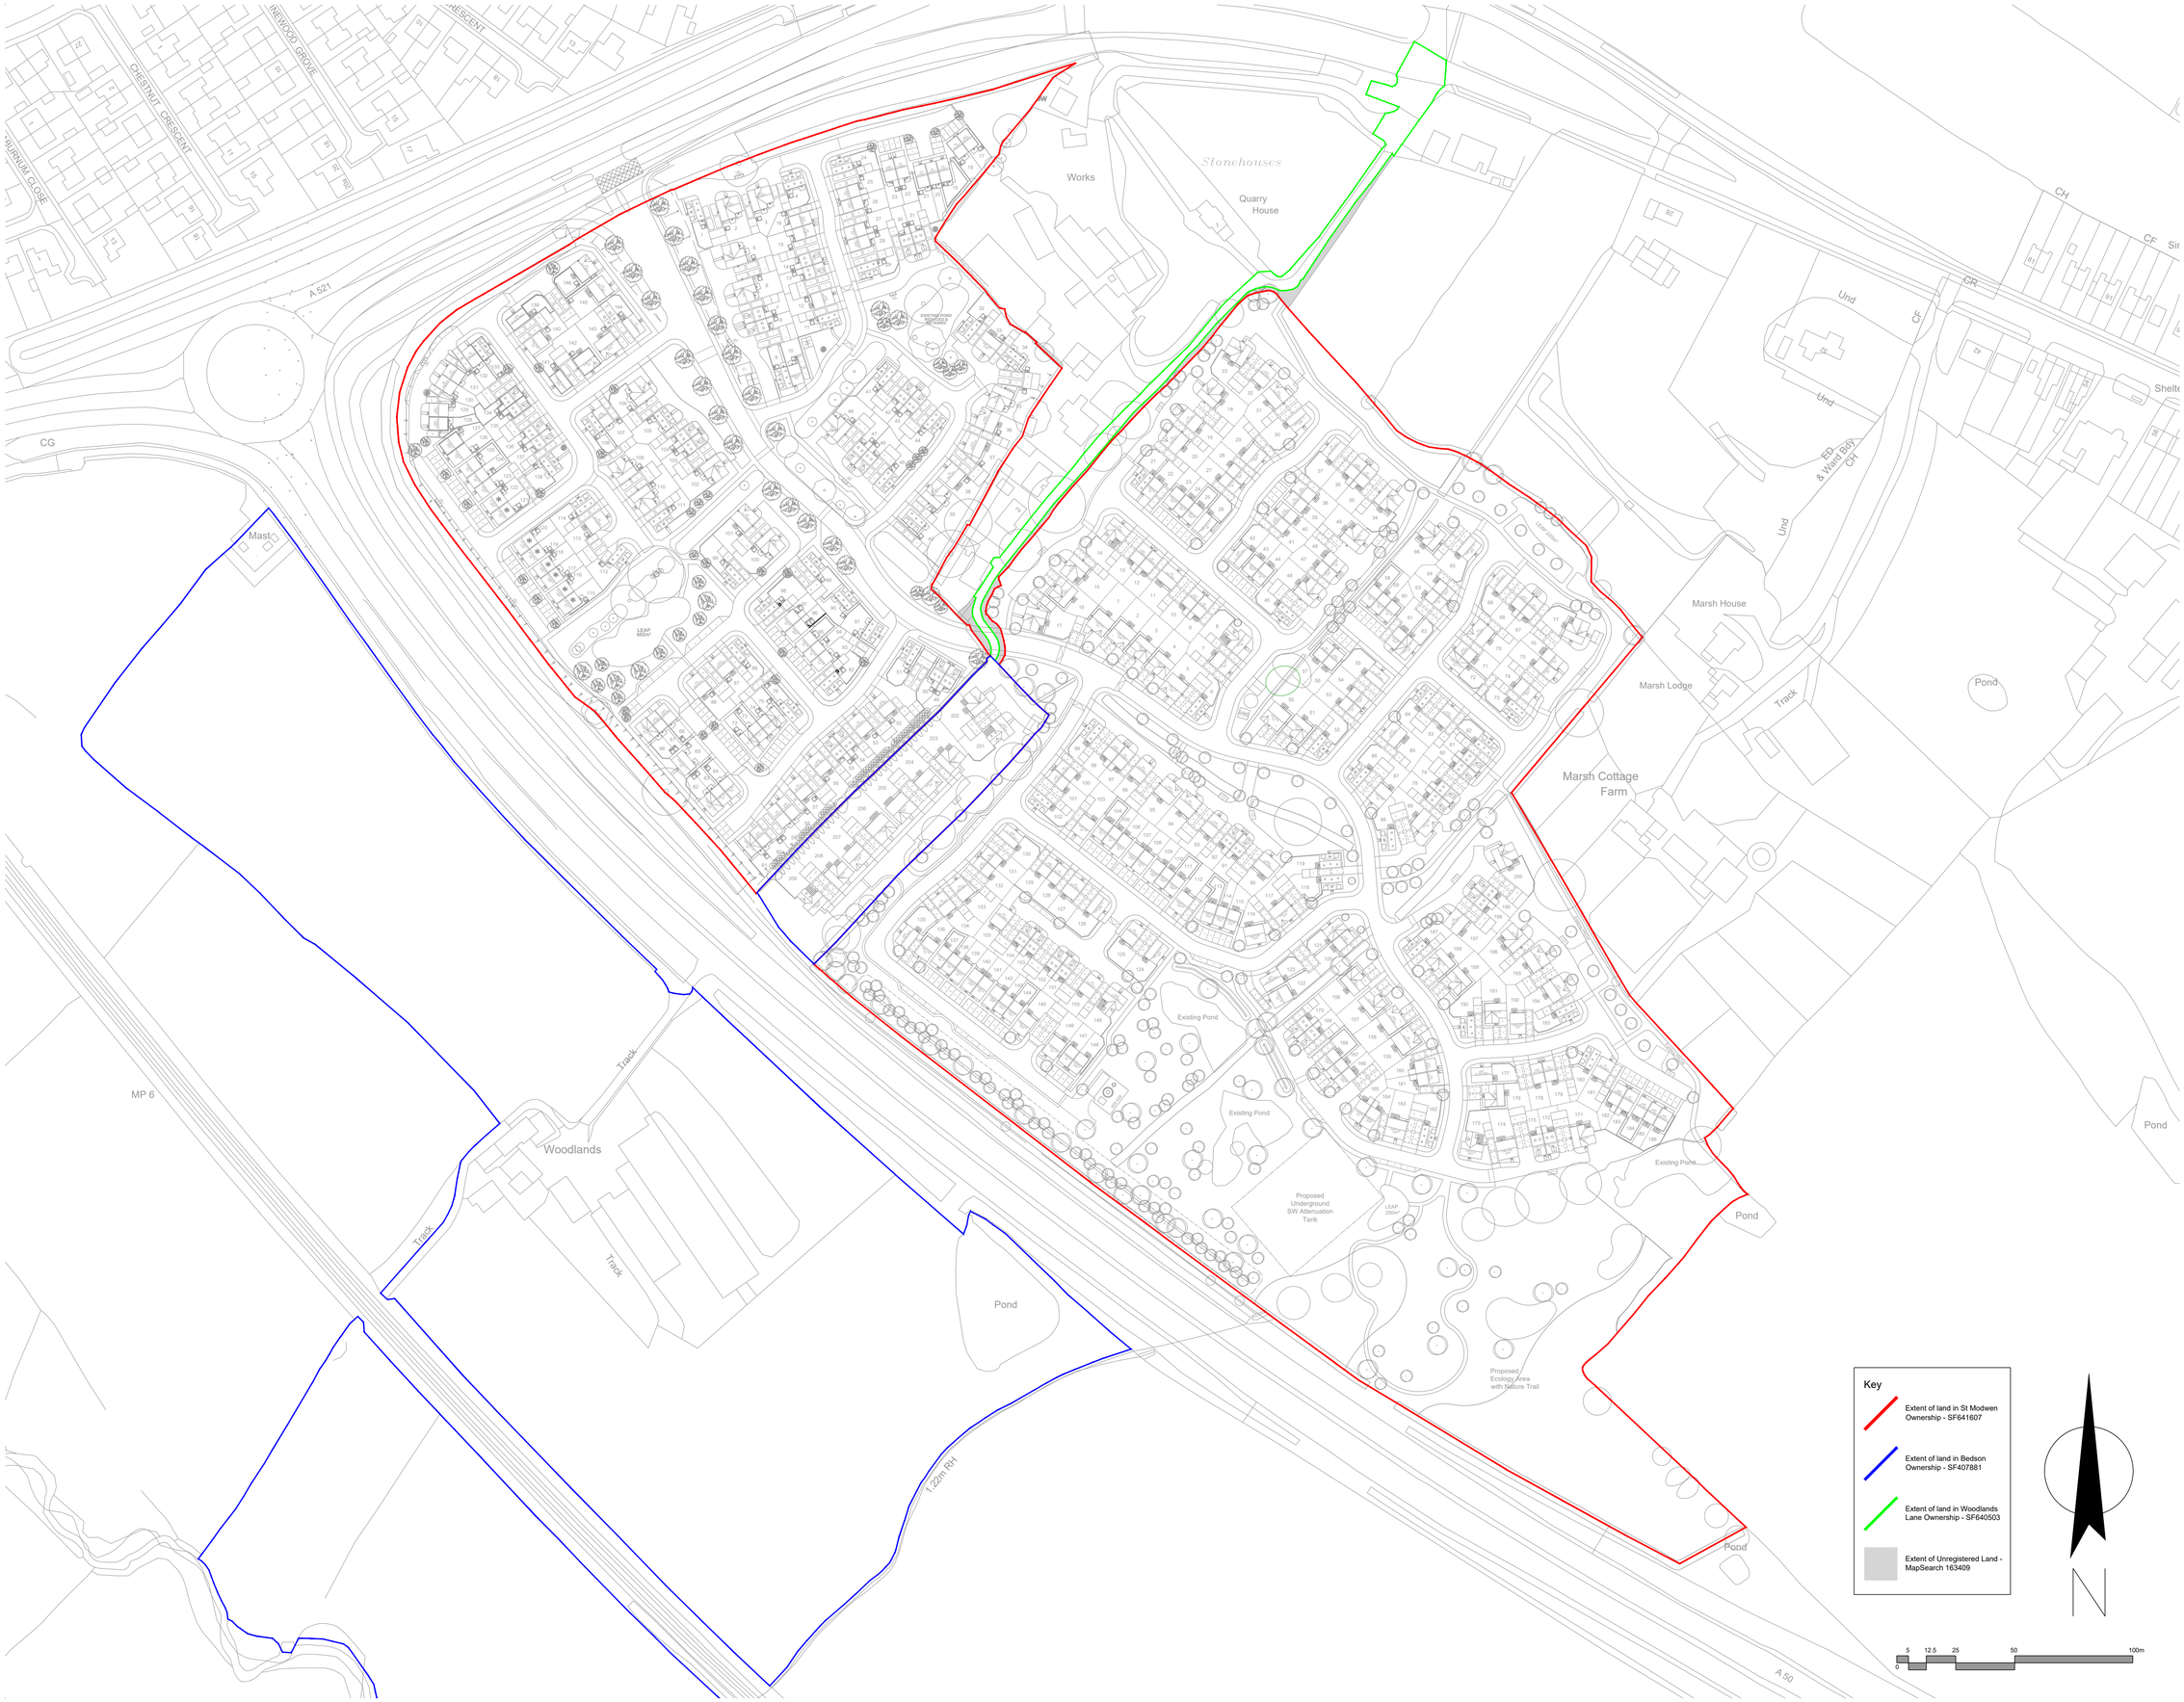

This drawing is the copyright of Roberts Limbrick Ltd and should not be reproduced in whole or in part or used in any manner whatsoever without their written permission.

Use only figured dimensions and report any discrepancies or omissions to the Architect immediately.

rev.	date	description
-	-	-

Roberts Limbrick

project

RESIDENTIAL DEVELOPMENT
BEDSON LAND
BLYTHE VALE
-

client

ST.MODWEN HOMES

drawing

OVERALL LAND OWNERSHIP PLAN
-
-

status

PRELIMINARY

ROBERTS LIMBRICK LTD

The Carriage Building, Bruton Way, Gloucester, GL1 1DG

The Estates Office, 25 - 26 Gold Tops, Newport, NP20 4PG

T. 03333 405 500
mail@robertslimbrick.com
www. robertslimbrick.com

Registered Office : England No. 06658029

scale	1/1250 @ A1	originator code	10447
date	June' 22	author	-

drawing number	rev.
R9074-RLA-22-XX-DR-A-1013	-

region | originator | year | level | type | role | number