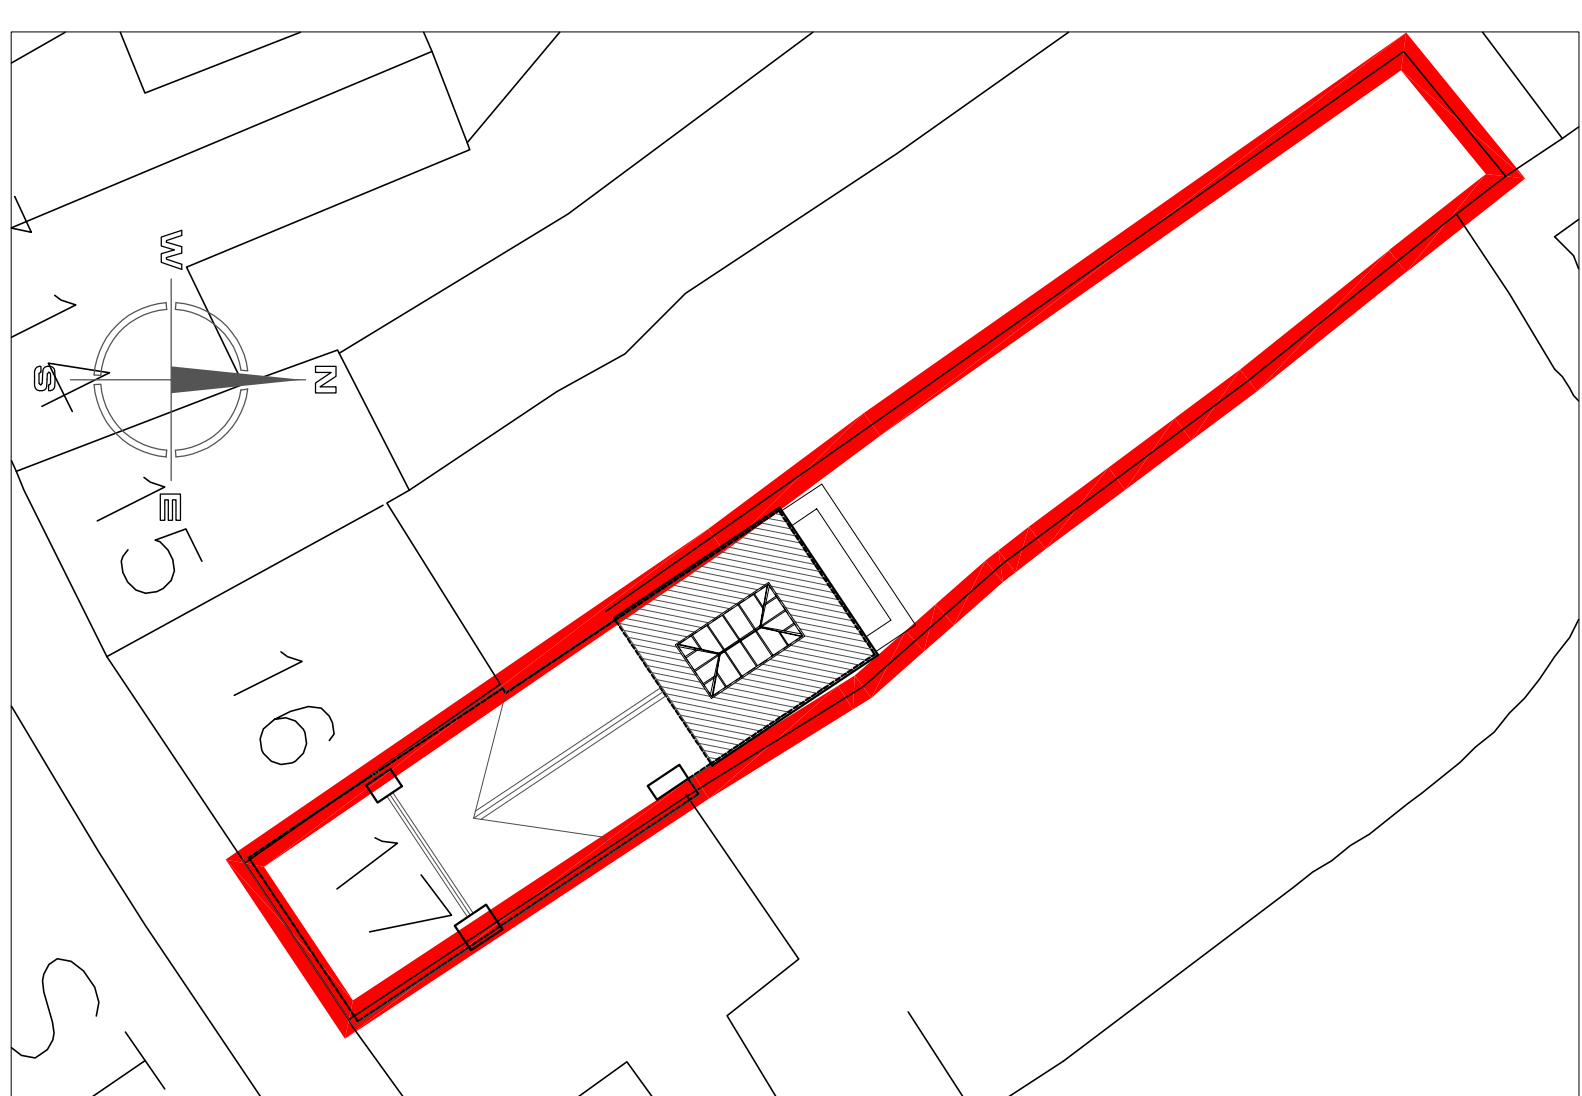
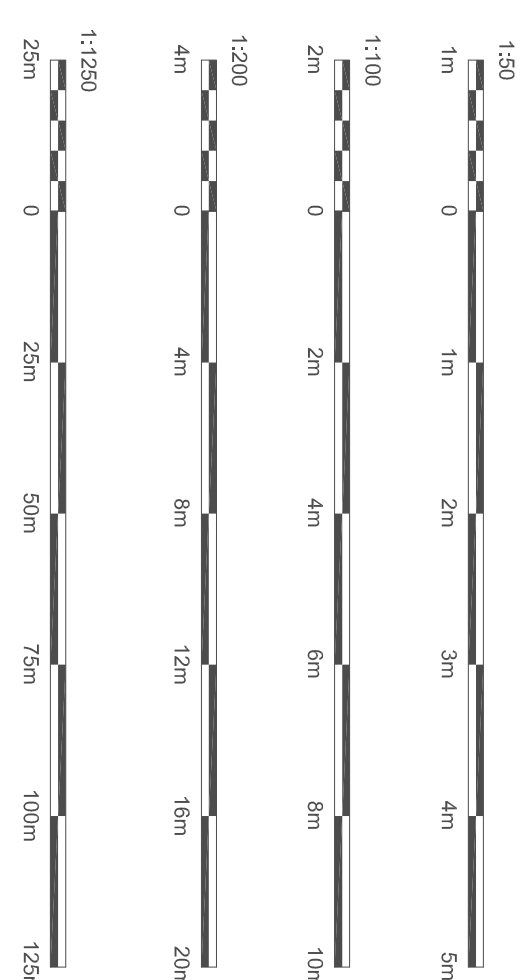
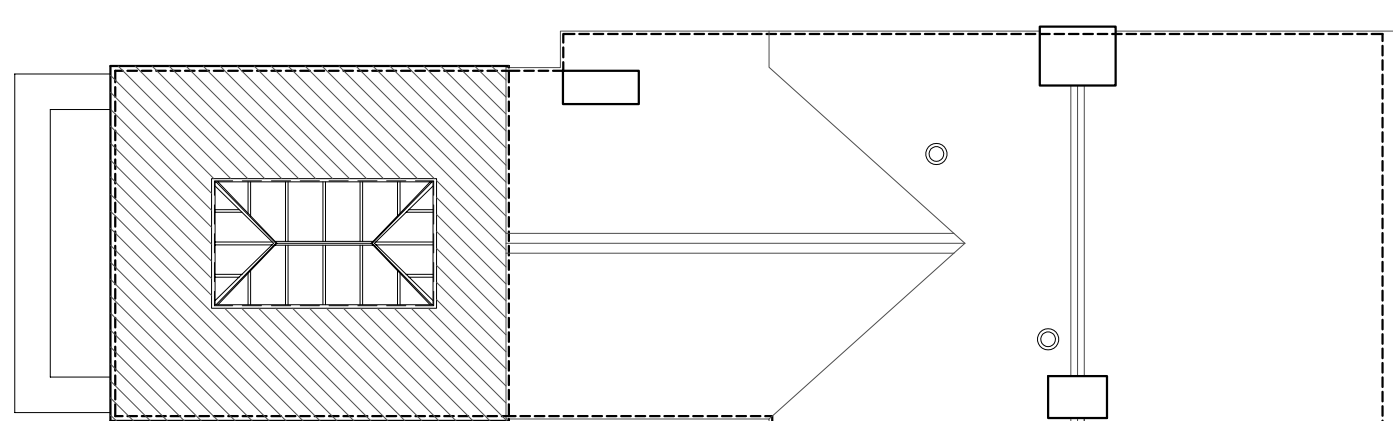
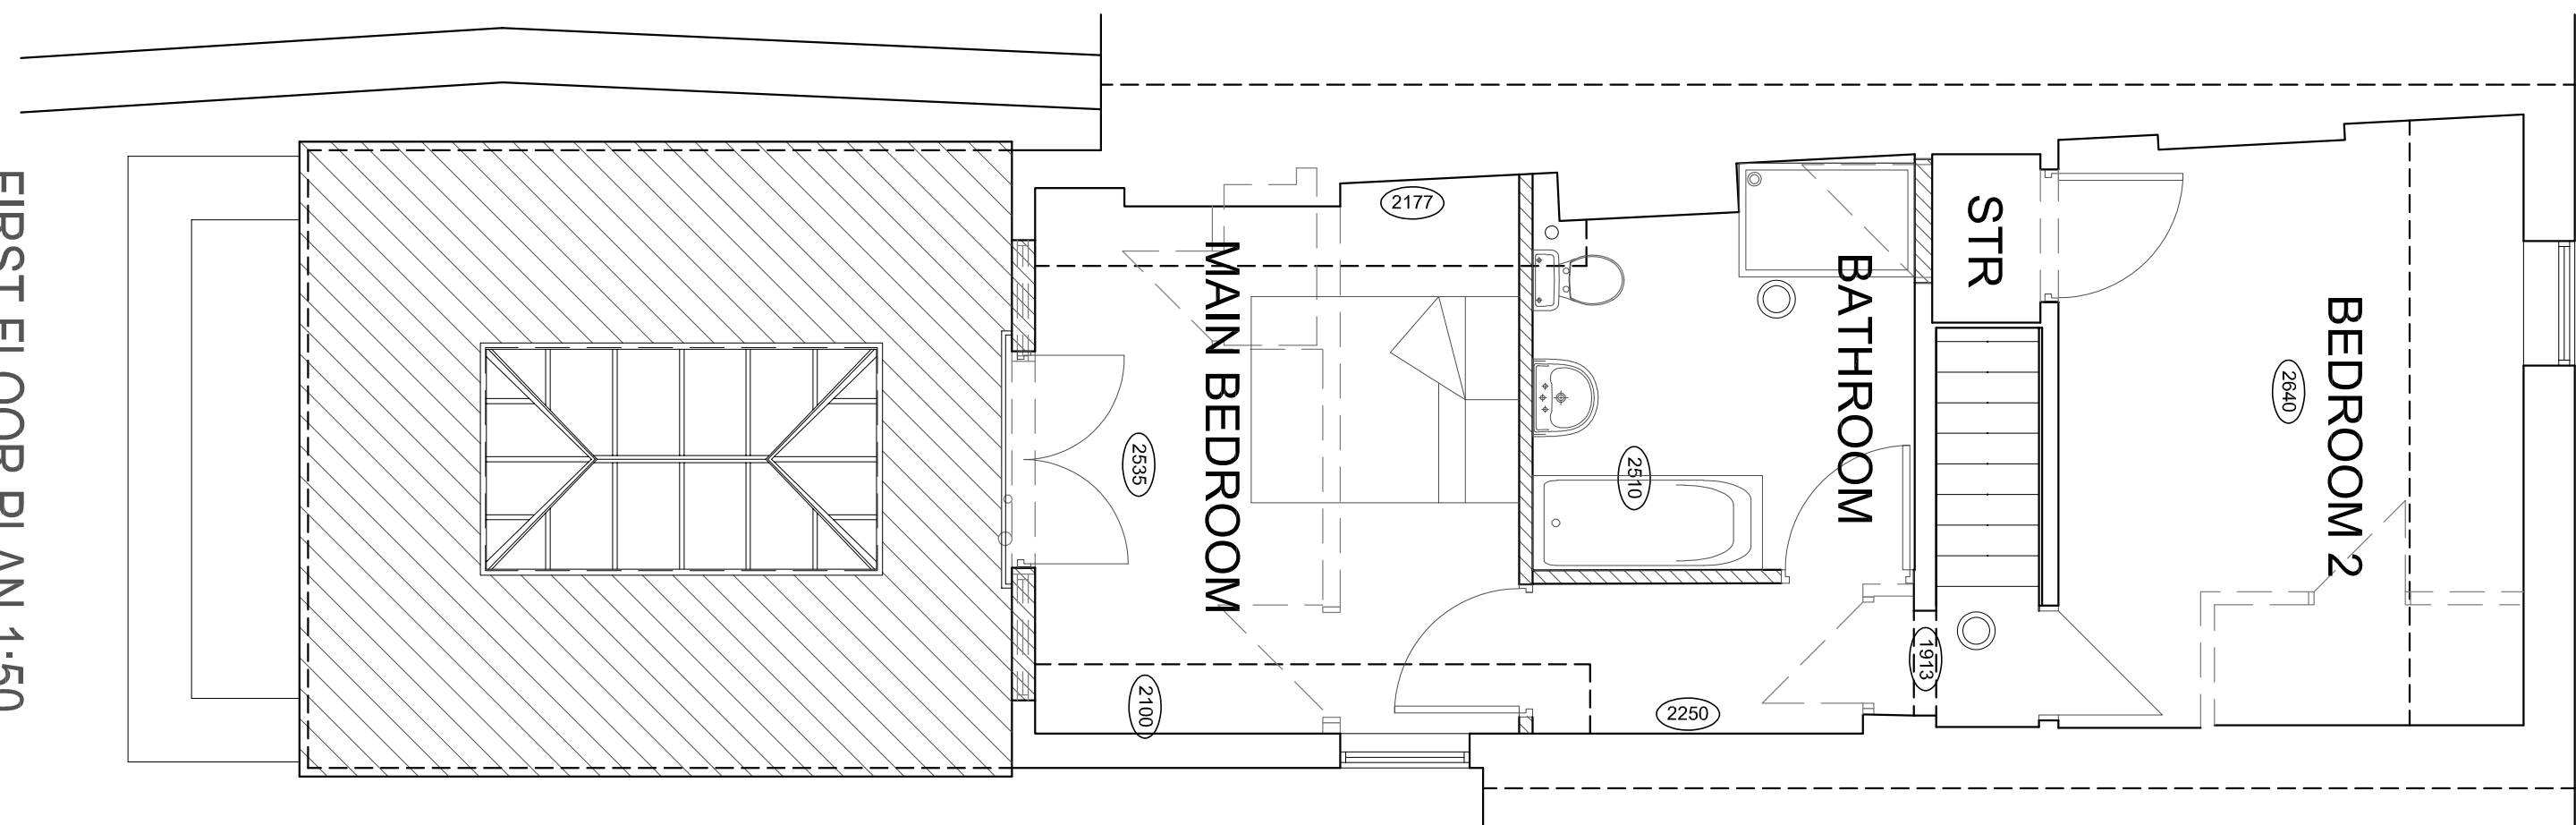
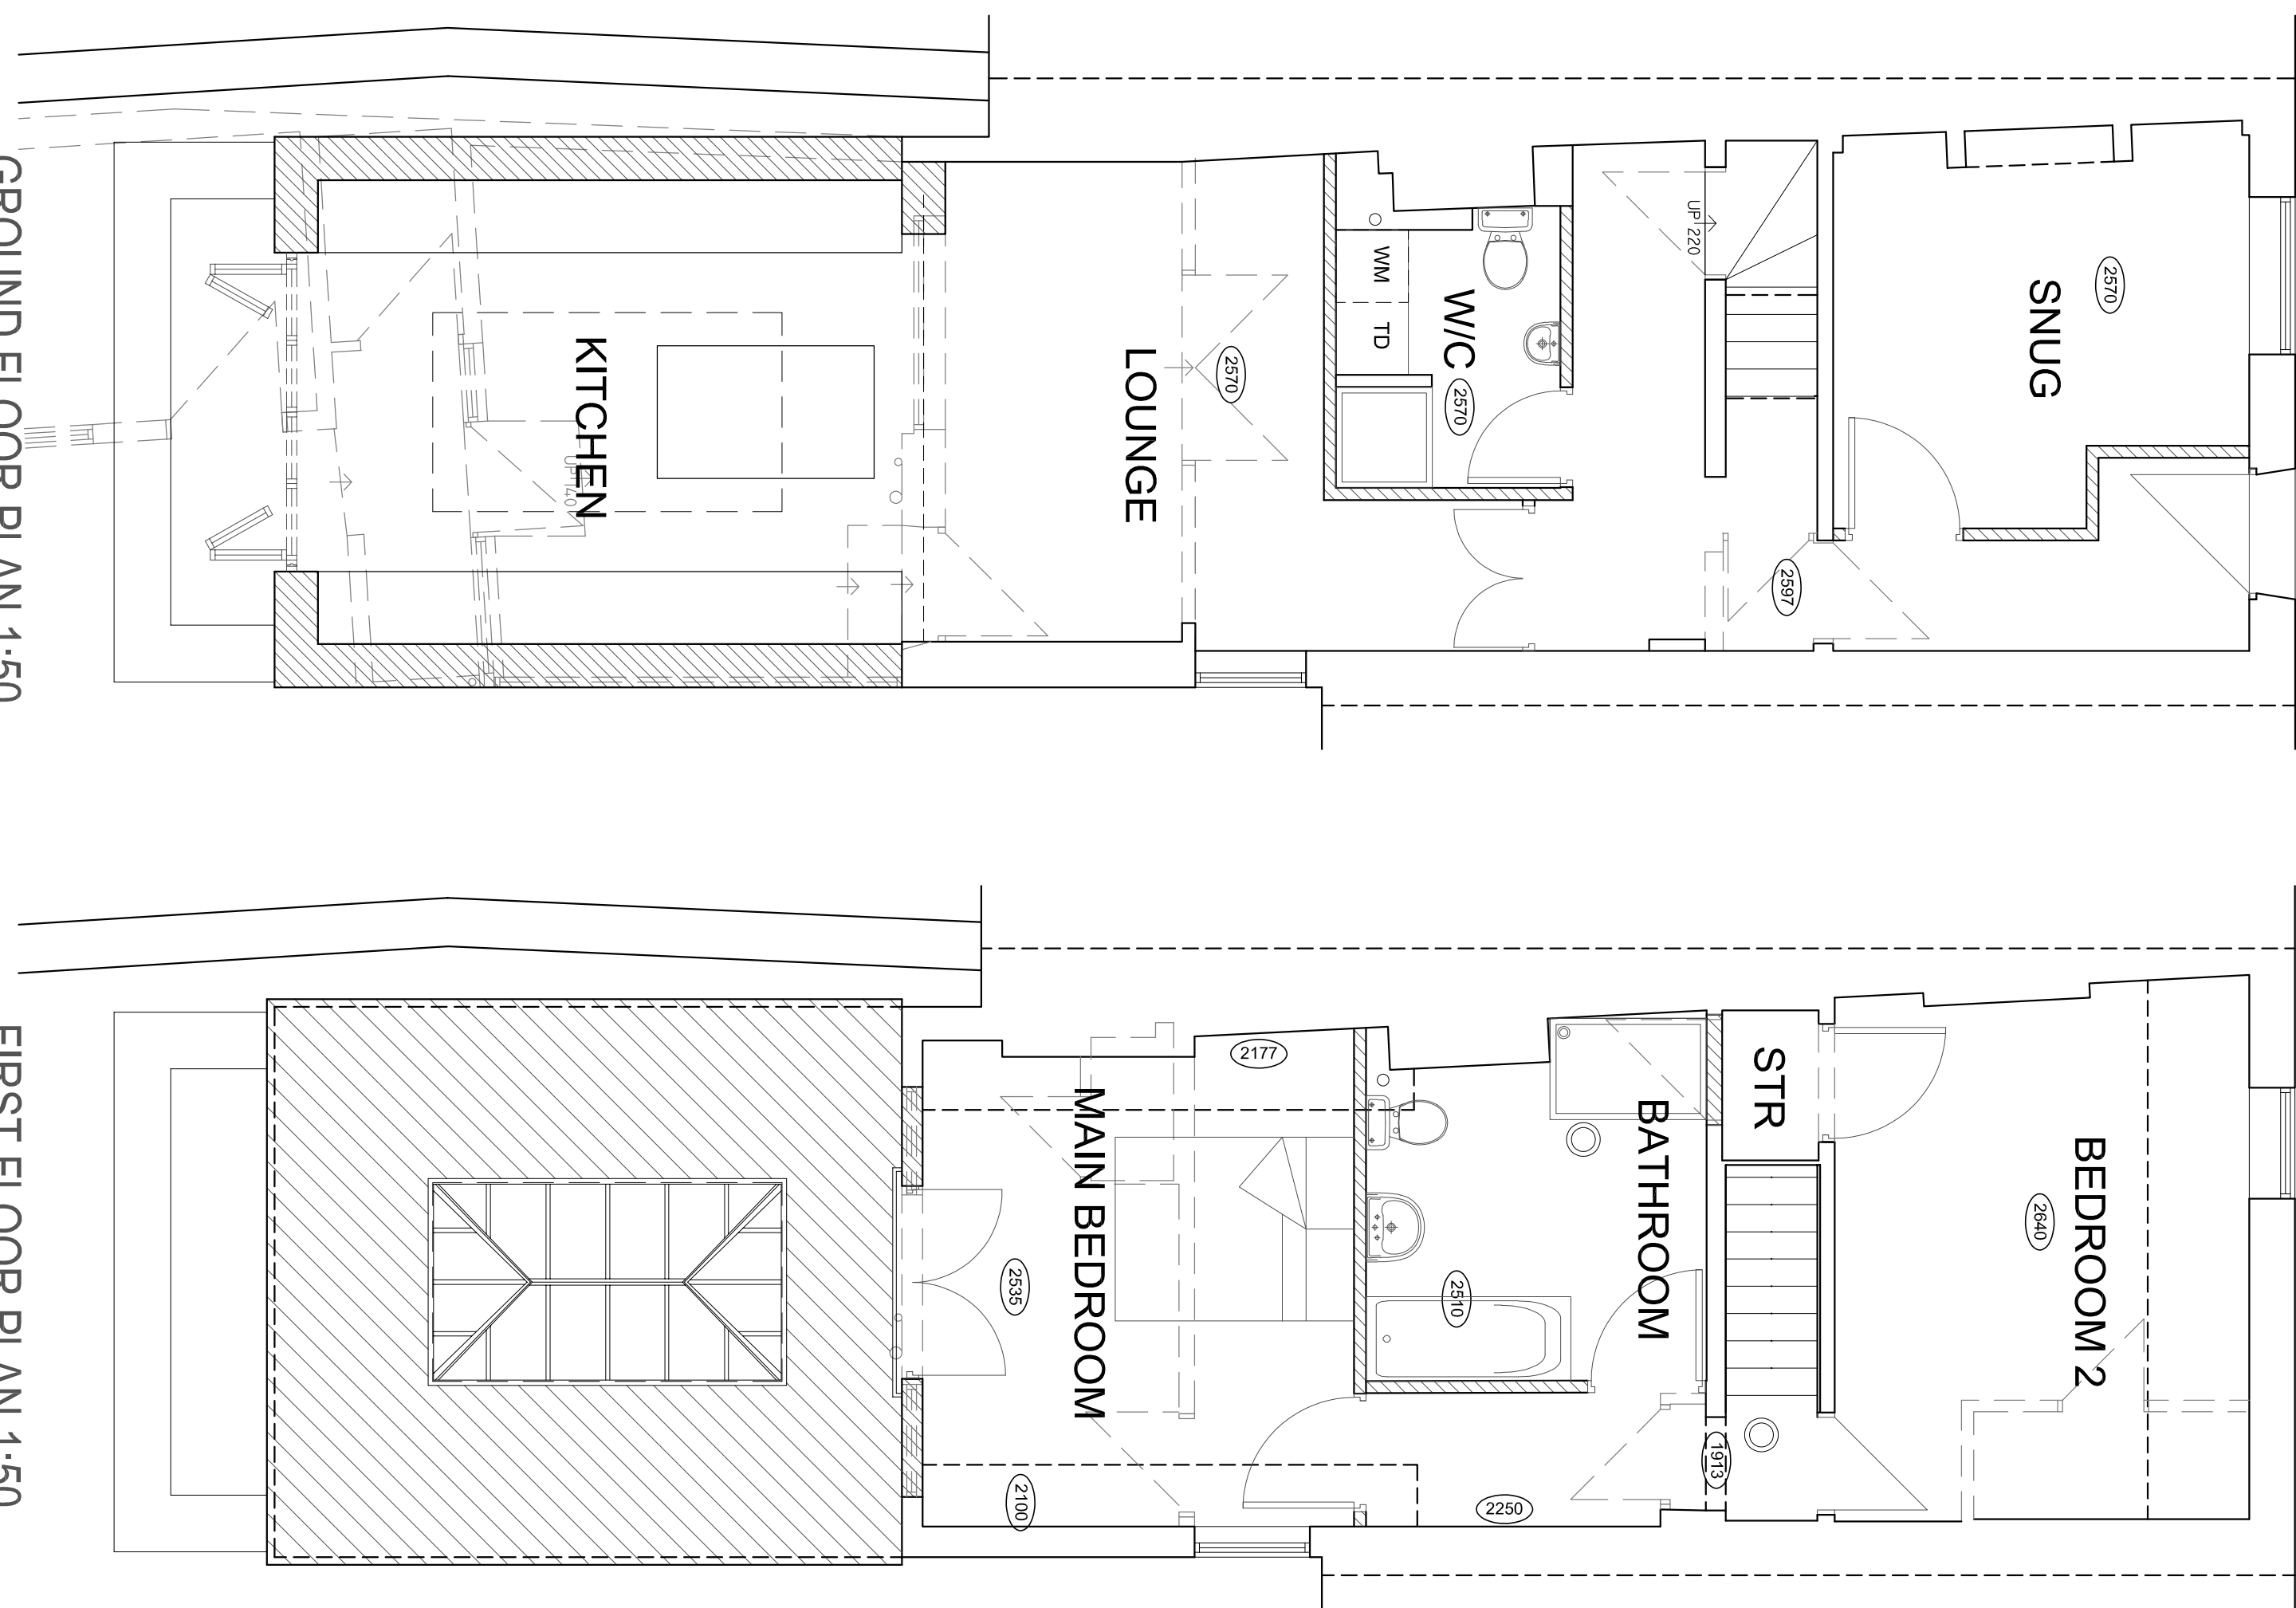
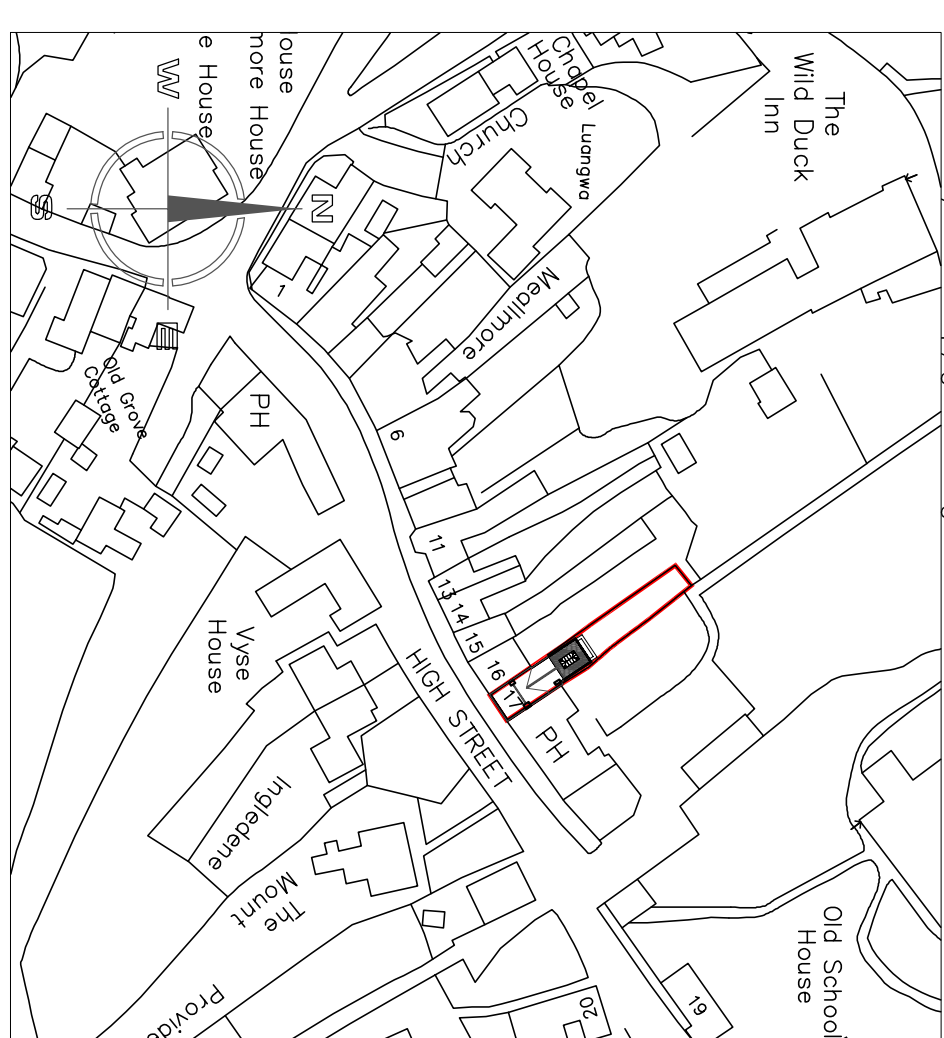
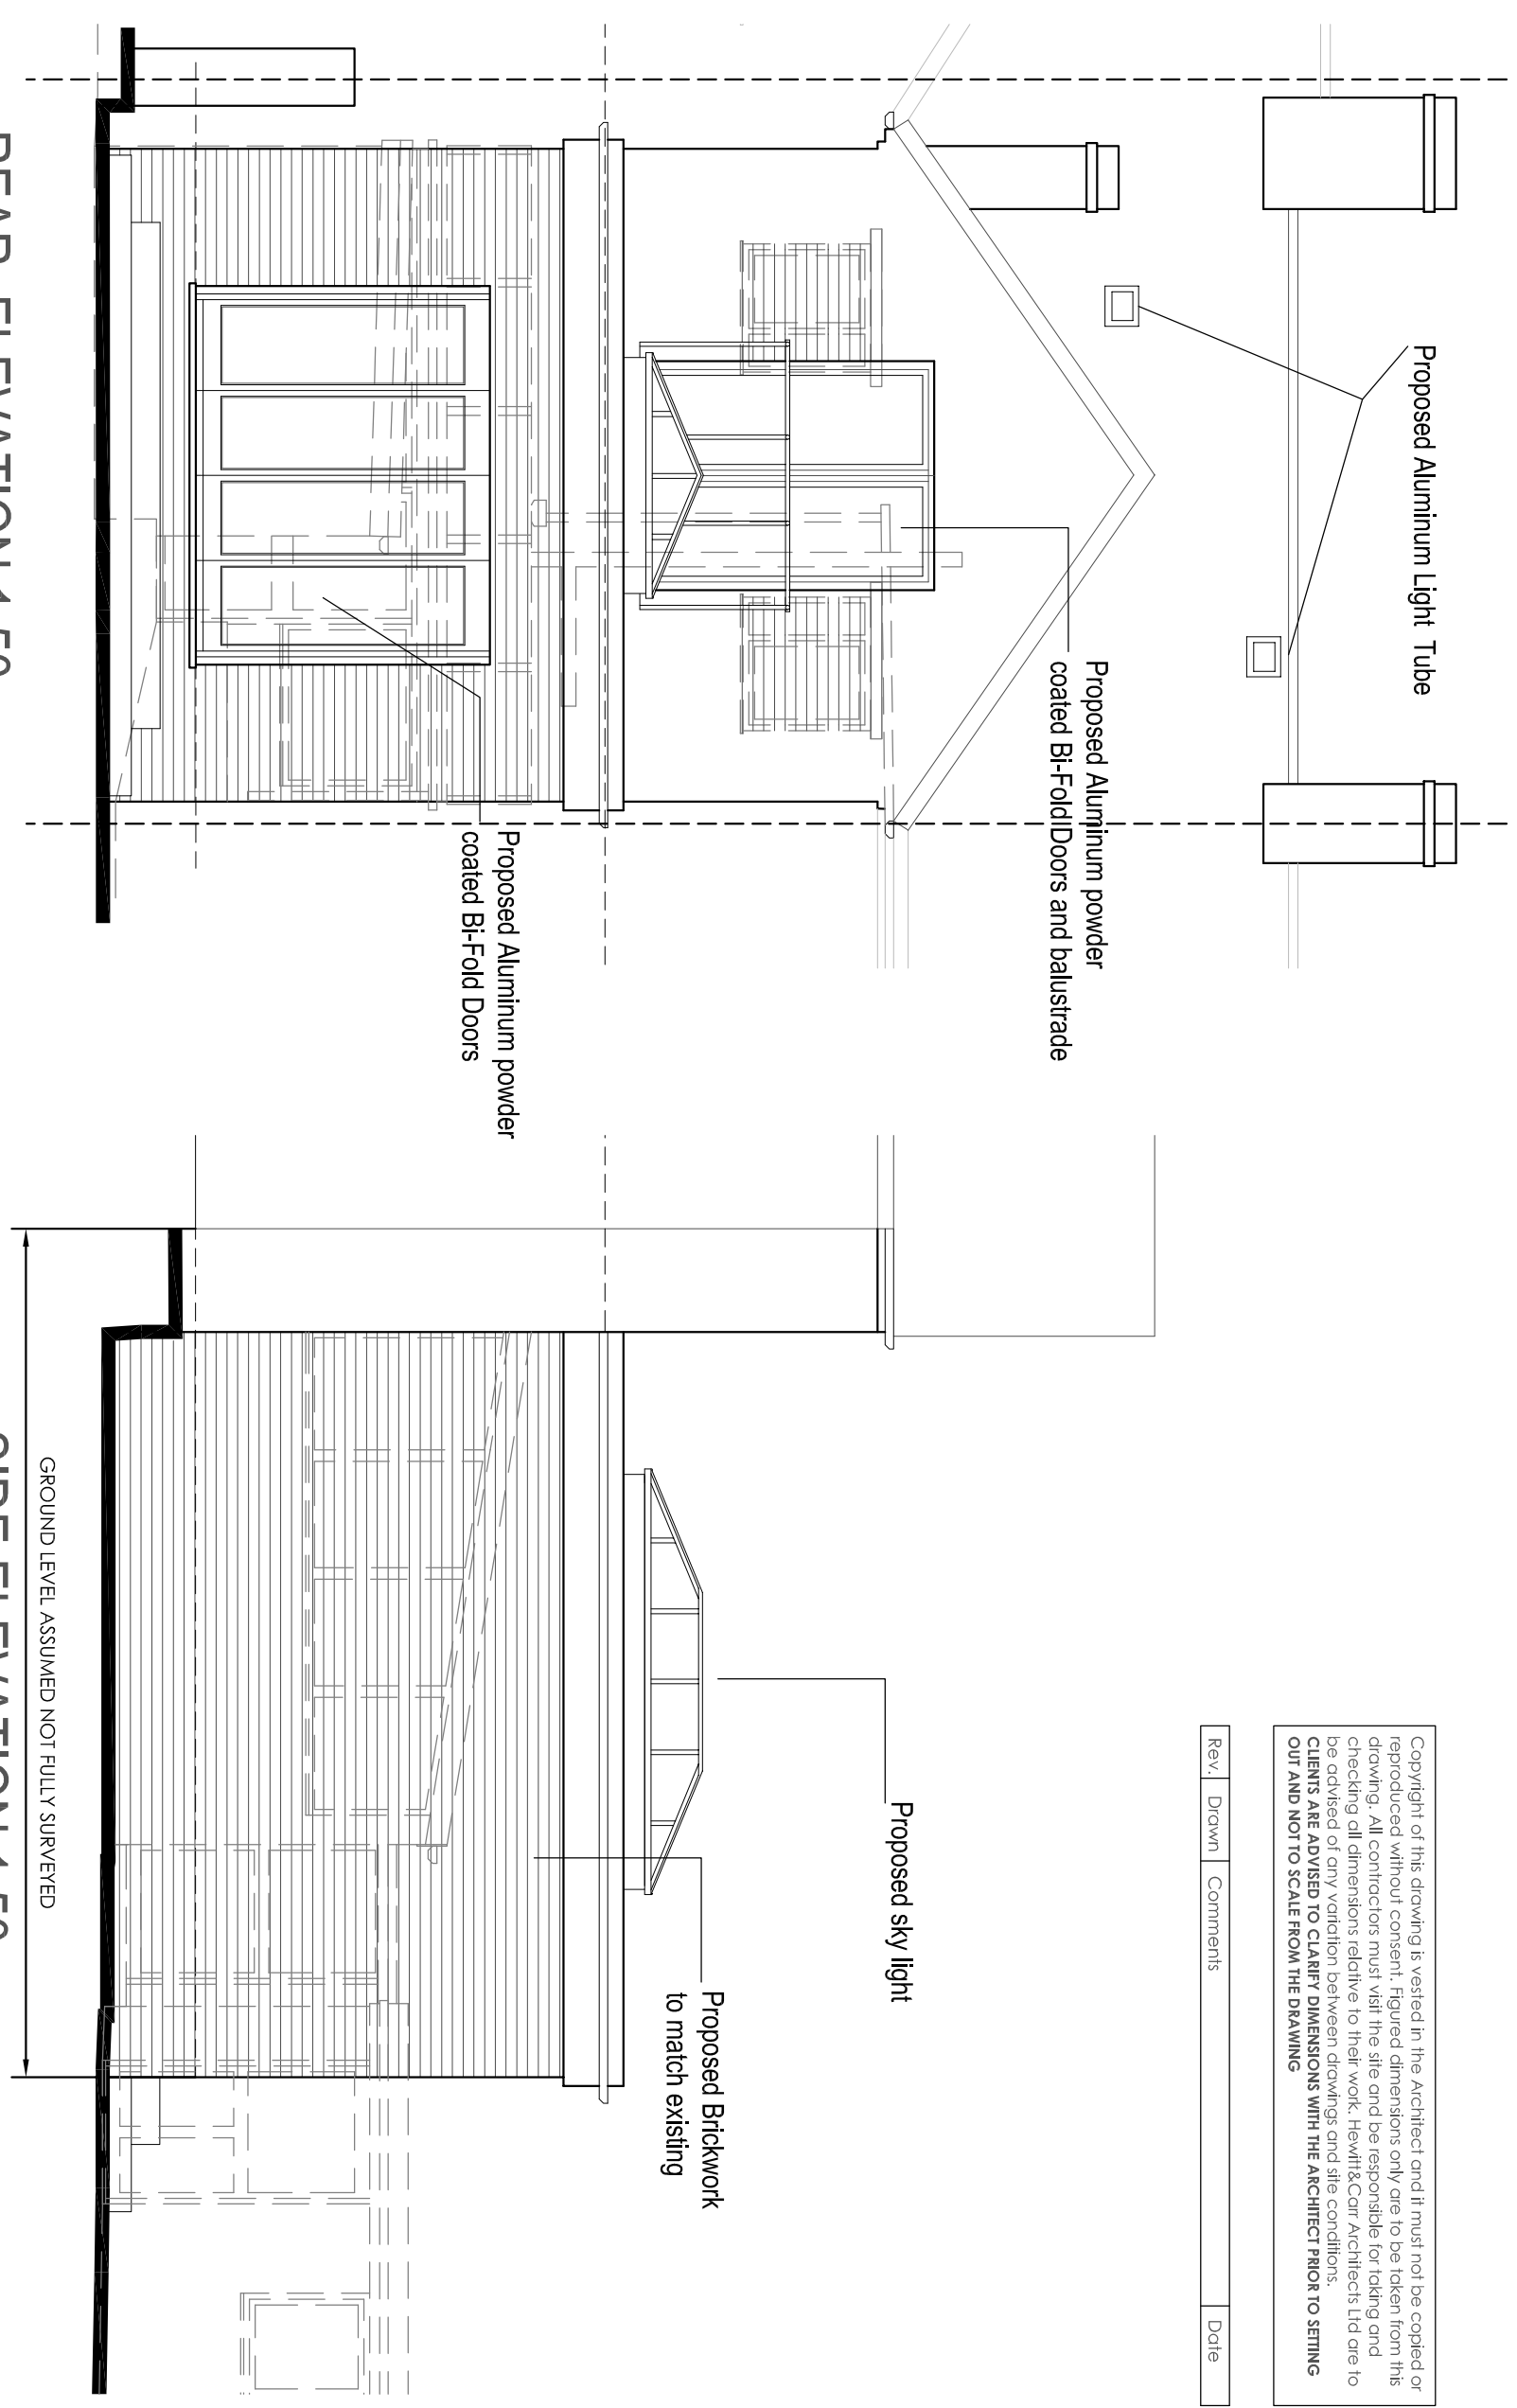
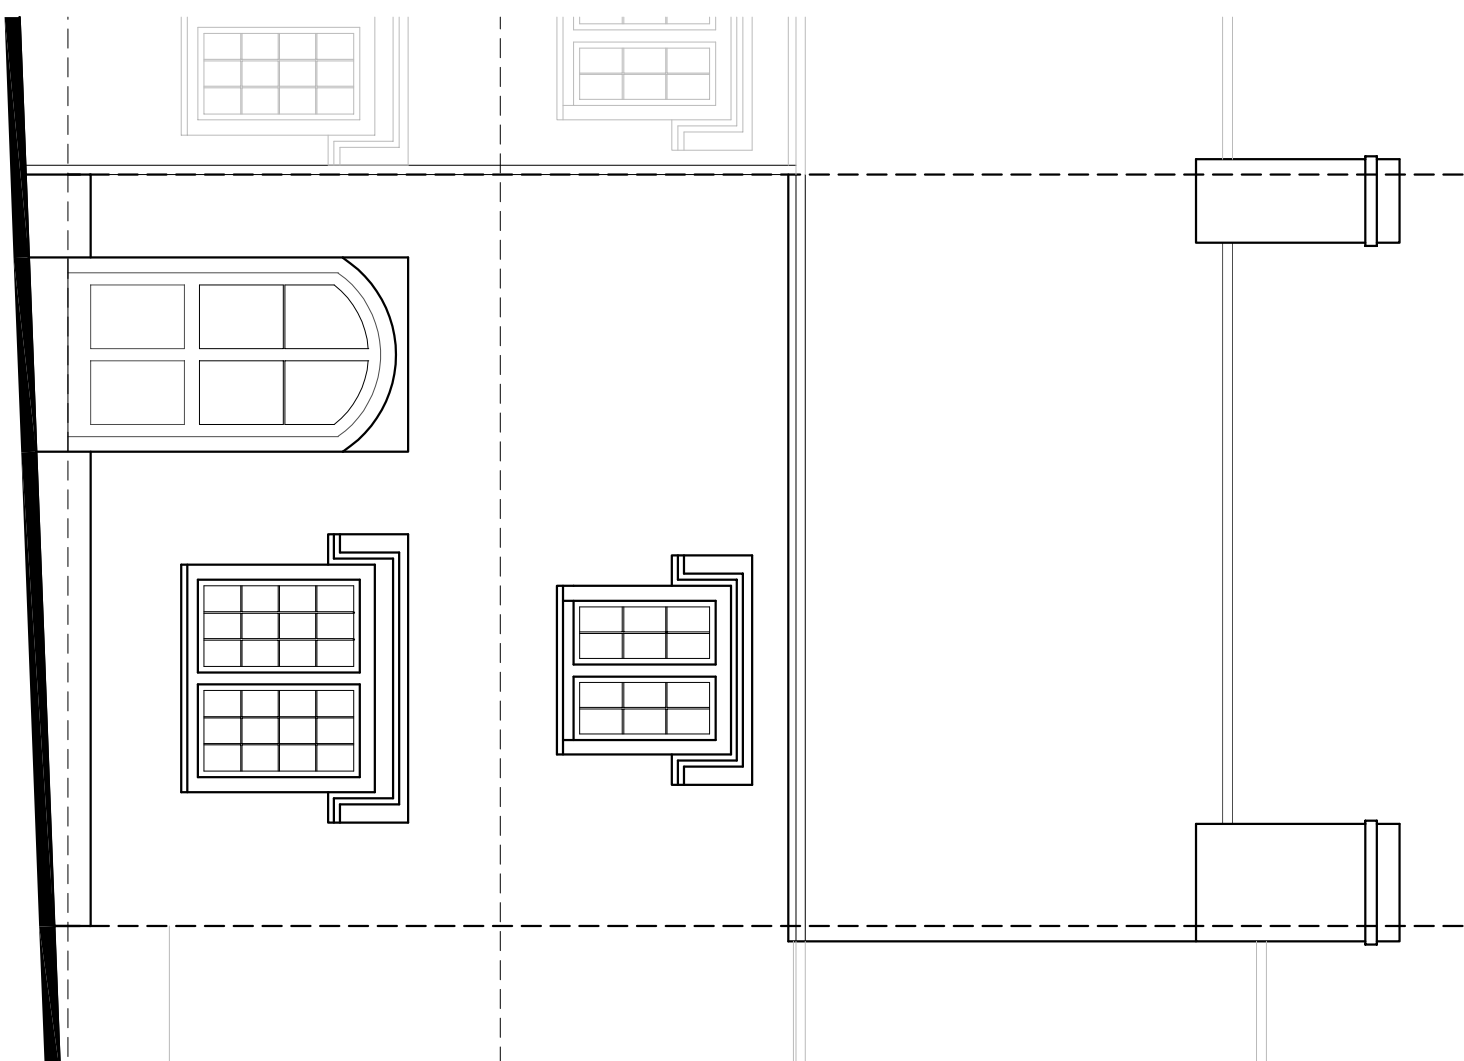


Copyright in this drawing is waived in the Architect and it must not be copied or reproduced without consent. Figured dimensions only are to be taken from the drawing. All contractors must visit the site and be responsible for taking and checking all dimensions relative to their work. Hewitt+Cor Architects Ltd are to be advised of any variation between drawings and site conditions. **CLIENTS ARE ADVISED TO CLARIFY DIMENSIONS WITH THE ARCHITECT PRIOR TO SETTING OUT AND NOT TO SCALE FROM THE DRAWING**

Rev.	Drawn	Comments	Date
------	-------	----------	------

Hewitt&Carr Architects
A: DaisyBank House | 17-19 Leek Road | Cheddle | ST10 1JE
T: 01538 756888
E: enquiries@hccarchitects.co.uk
W: www.hccarchitects.co.uk

Client
SELETAR LTD

Project
PROPOSED EXTENSION AND ALTERATIONS
AT 17 HIGH STREET ALTON STAFFORDSHIRE
ST10 4AQ

PLANS AND ELEVATIONS AS PROPOSED

Status	PLANNING	Drawn	NNC
Date	NOV 2023	Checked	
Scale	30/1 AS NOTED		

Project No. Drawing No.
01336-PL(0)02

Rev B