




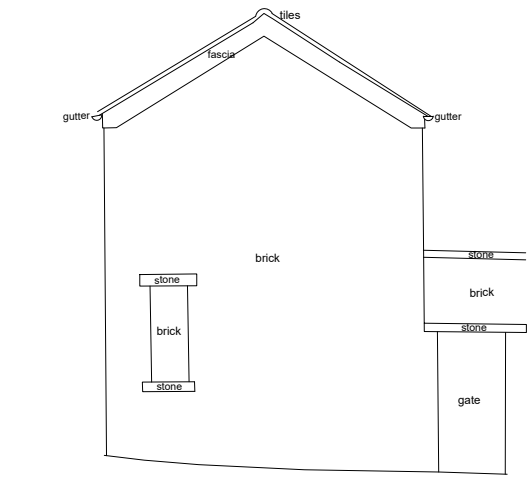


existing elevation A / 1:100
to remain as existing

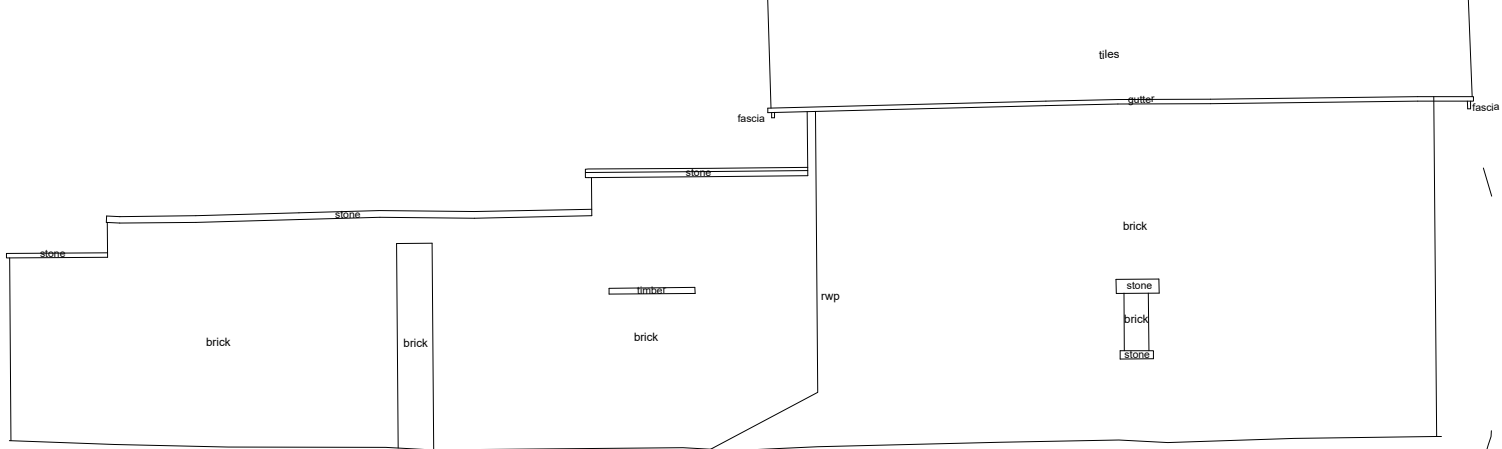


existing elevation B / 1:100
to remain as existing

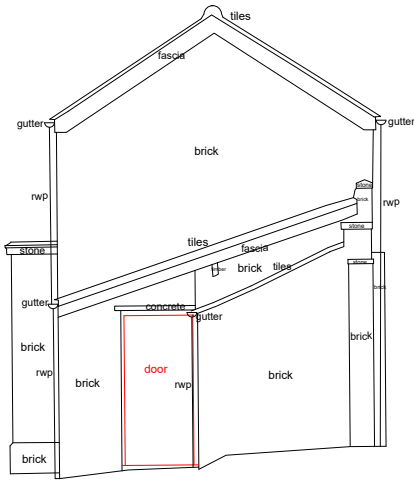


existing elevation C / 1:100

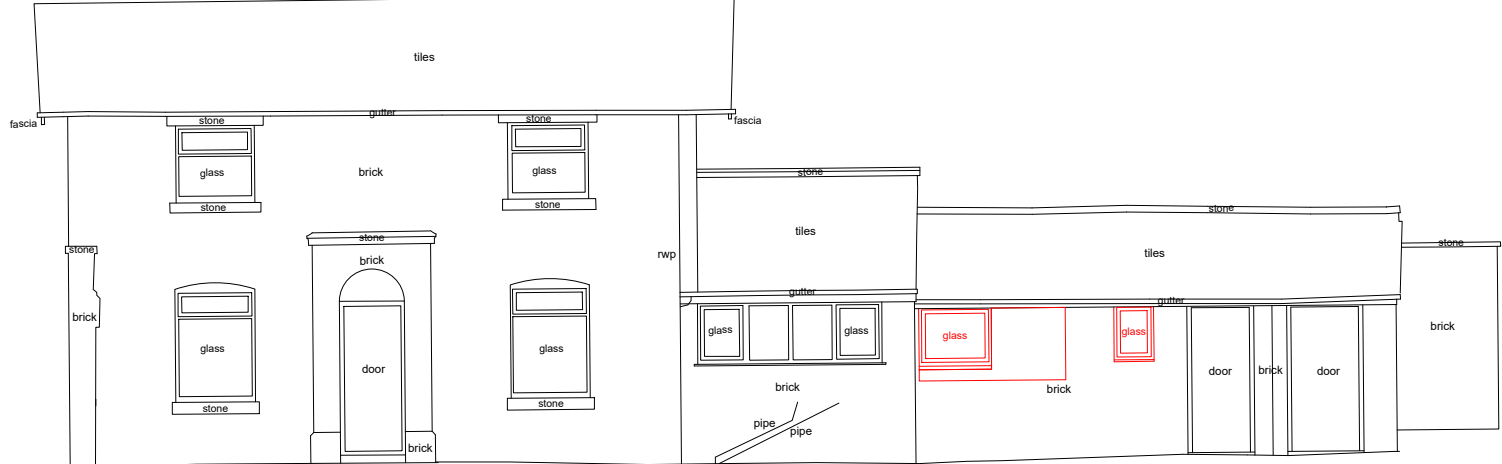


existing elevation D / 1:100

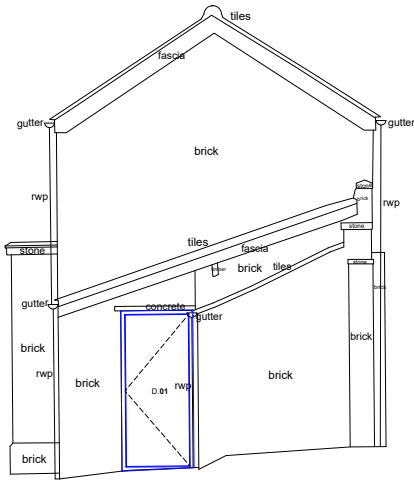


proposed elevation C / 1:100

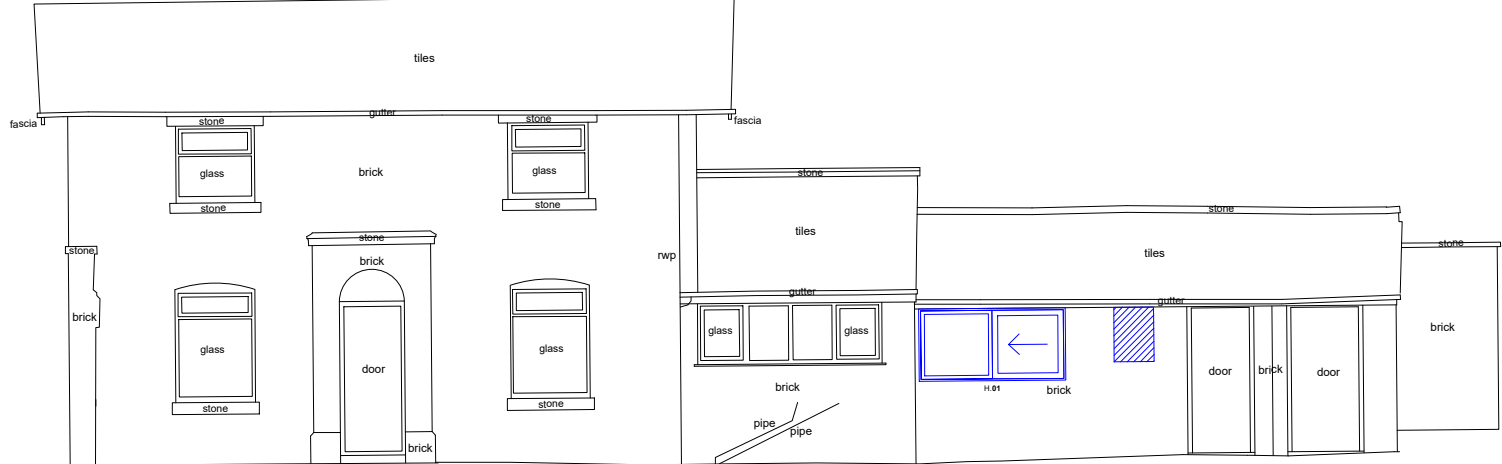

proposed elevation D / 1:100

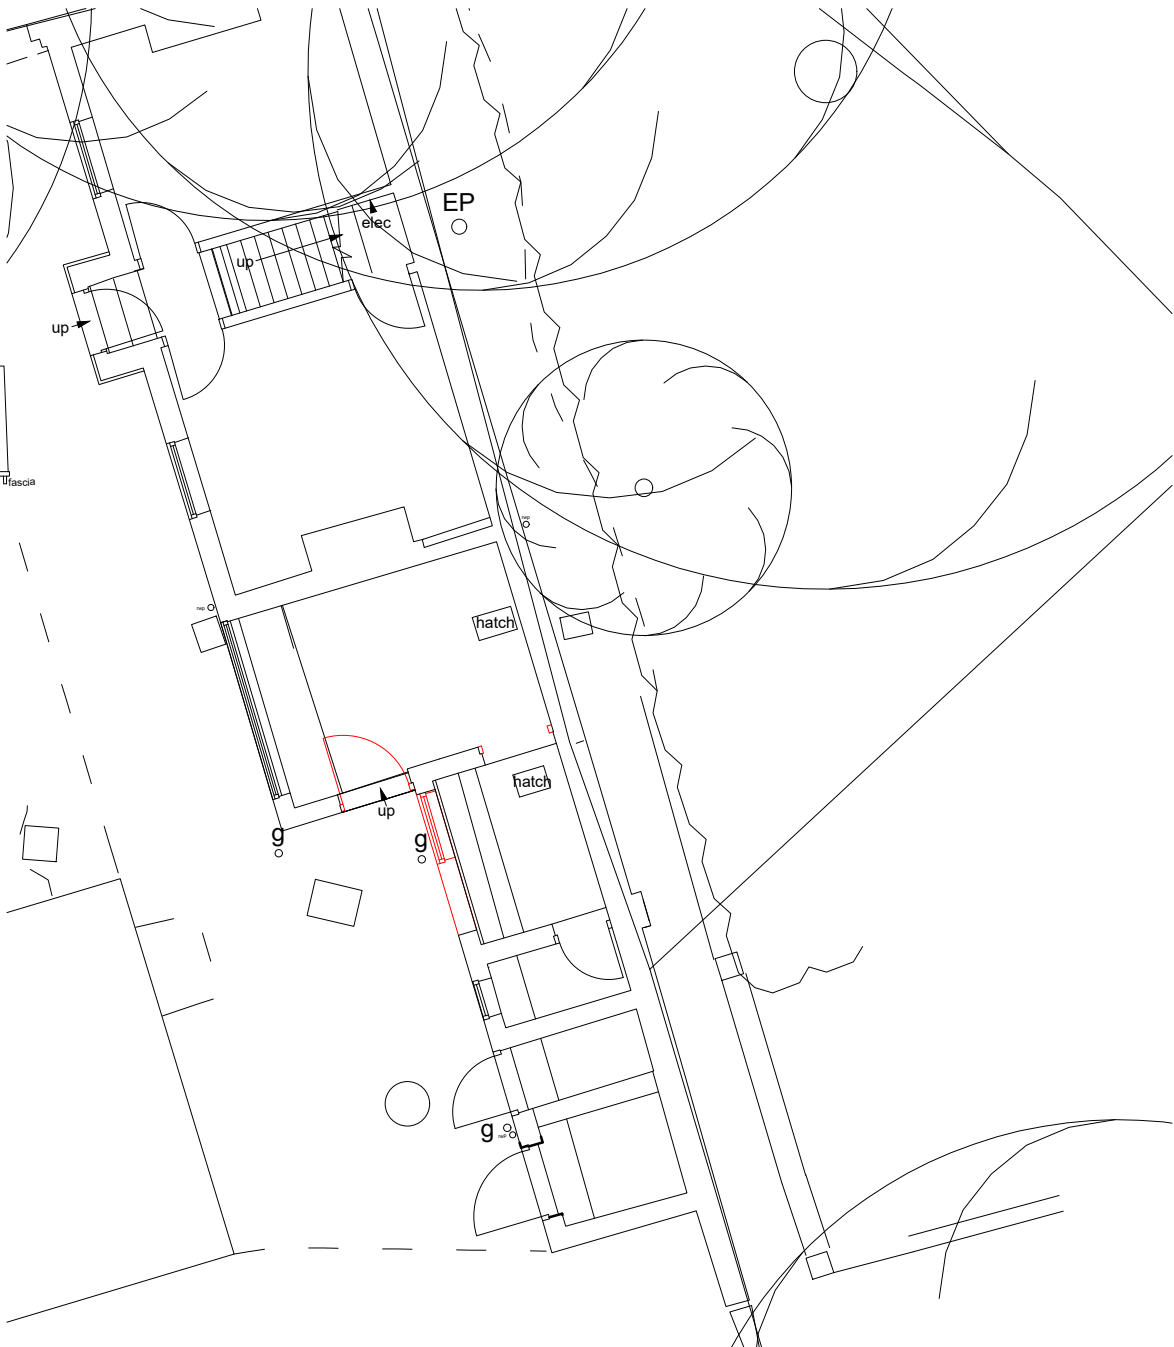


existing plan / 1:100

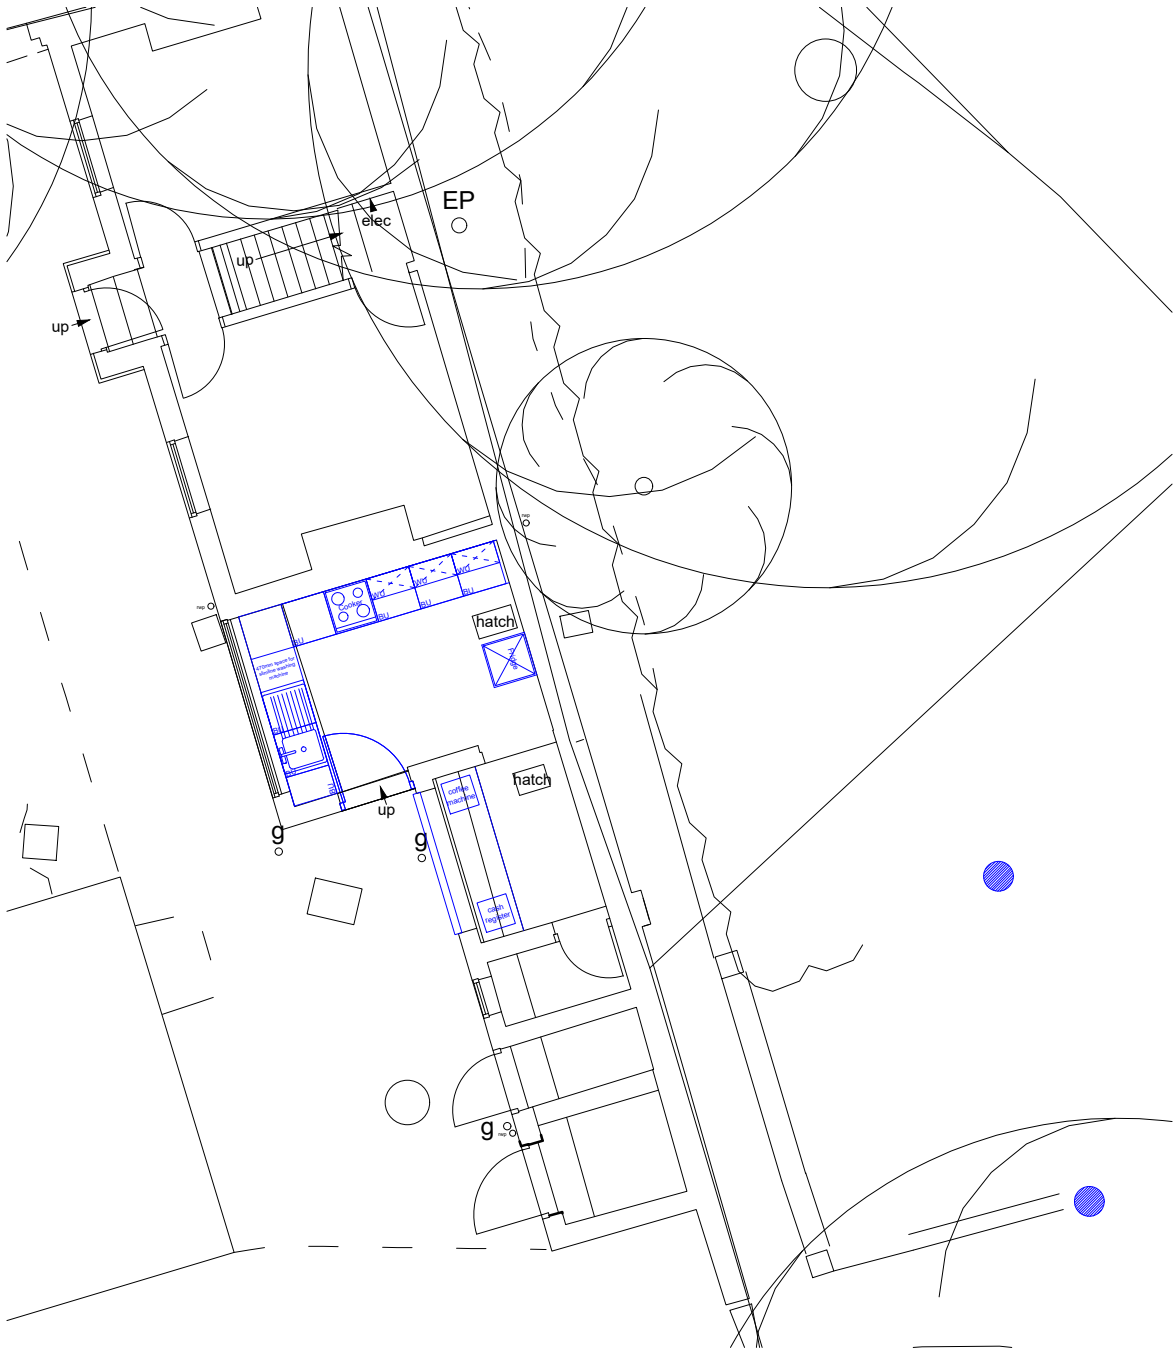

proposed plan / 1:100

The contractor is responsible to ensure that no products are to be utilised that do not comply with relevant British and/or European Standards and/or Codes of Practice, COSHH Regulations, Construction Regulations, or which are known or suspected at the time of product selection and/or construction to be deleterious to health and safety or to the durability of the work or not in accordance with good building practices.
The contractor is responsible for checking dimensions, tolerances, levels and references. This drawing/model is to be read in conjunction with all relevant Other Project Team Members' or specialists' drawings/models/any Federated Model. Any discrepancy is to be notified to Baily Garner LLP and is to be rectified before proceeding with the works on site or shop drawings.
Where an item is covered by drawings to different scales, the larger scale drawing is to be worked to.
Any rights (including copyright) in this drawing/model and any proprietary work contained therein belong to Baily Garner LLP and may only be used in accordance with the licence granted to the Employer and with attribution to Baily Garner LLP.
The drawing to be read in conjunction with Document Suitability Codes page or at www.bailygarner.co.uk/disclaimer/

A2

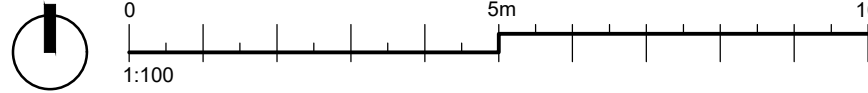

key

- demolition
- proposed

Rev No	Description	D	C	DATE
--------	-------------	---	---	------



55 CHARLOTTE STREET
BIRMINGHAM B3 1PX
t. 0121 236 2236
e. birmingham@bailygarner.co.uk

CLIENT NAME

Rethink Mental Illness

PROJECT ADDRESS

John Hall Gardens
Fowlchurch Road
Leek, ST13 6BH

PROJECT NAME

Rethink Mental Illness - John Hall Gardens

DRAWING TITLE

Existing and Proposed - Plan & Elevations

SUITABILITY CODE

D7

SCALE DRAWN CHECKED APPROVED DATE

1:200 FJW AC WG 08/12/2023

PROJ NO AUTHOR VOLUME LEVEL DOCTYP ROLE DRW NO REV STAT REV NO

35153 BGL A1 XX DR A 1400 P 01