


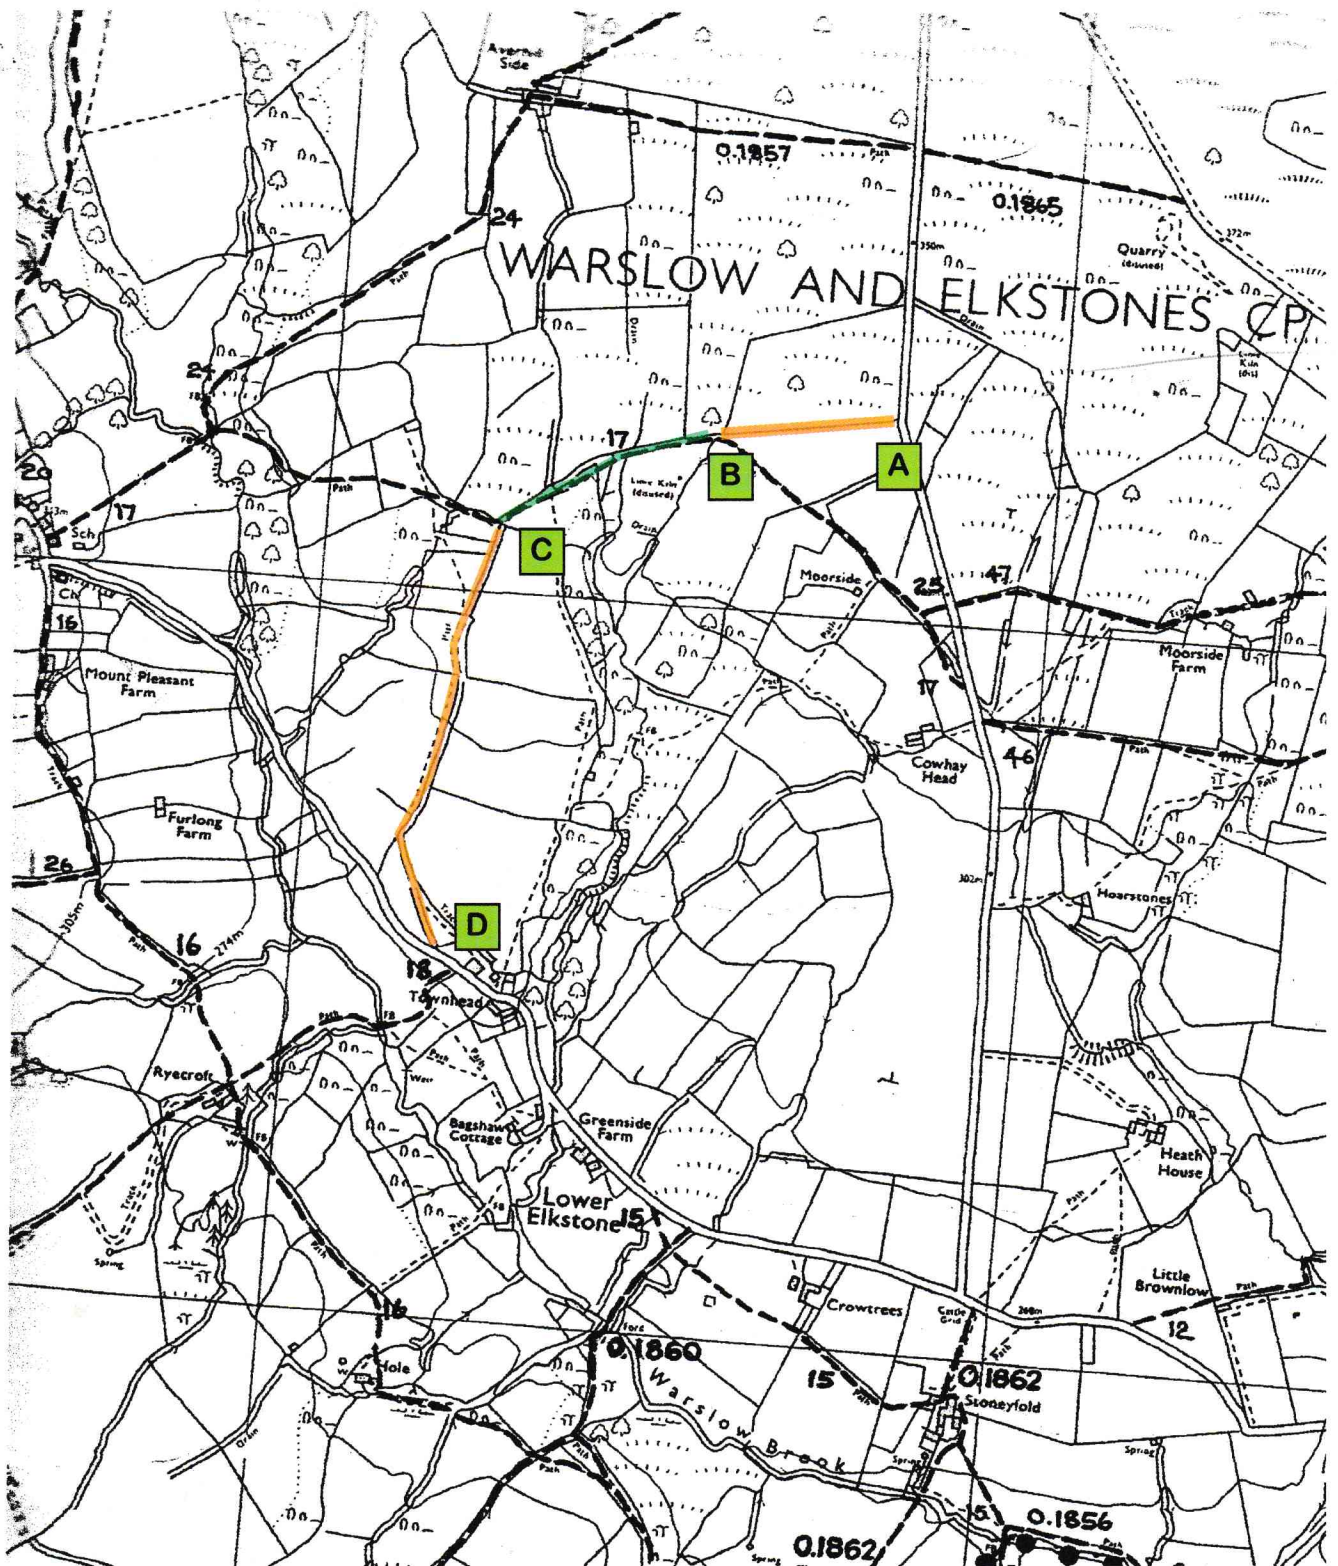

APPLICATION FOR WHITEFIELD GATE ROAD

- Track required to be added A - B —————
- Track required to be upgraded B - C —————
- Track required to be added C - D —————