
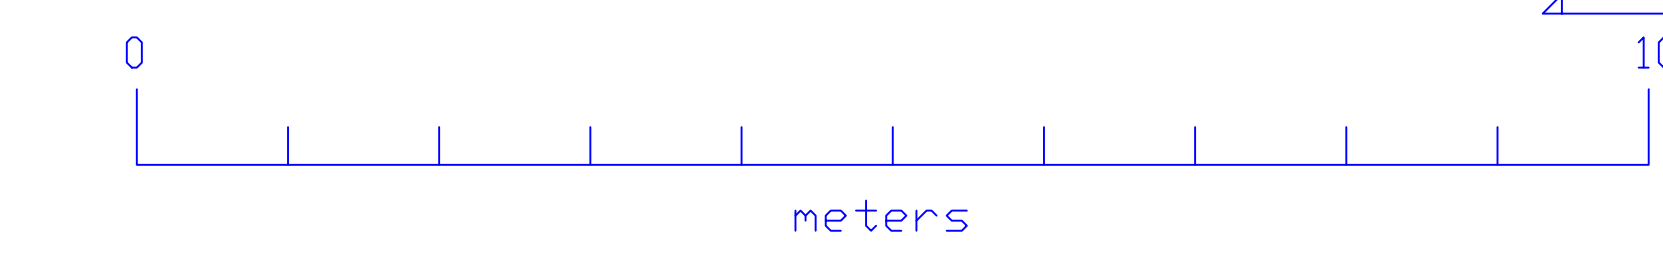
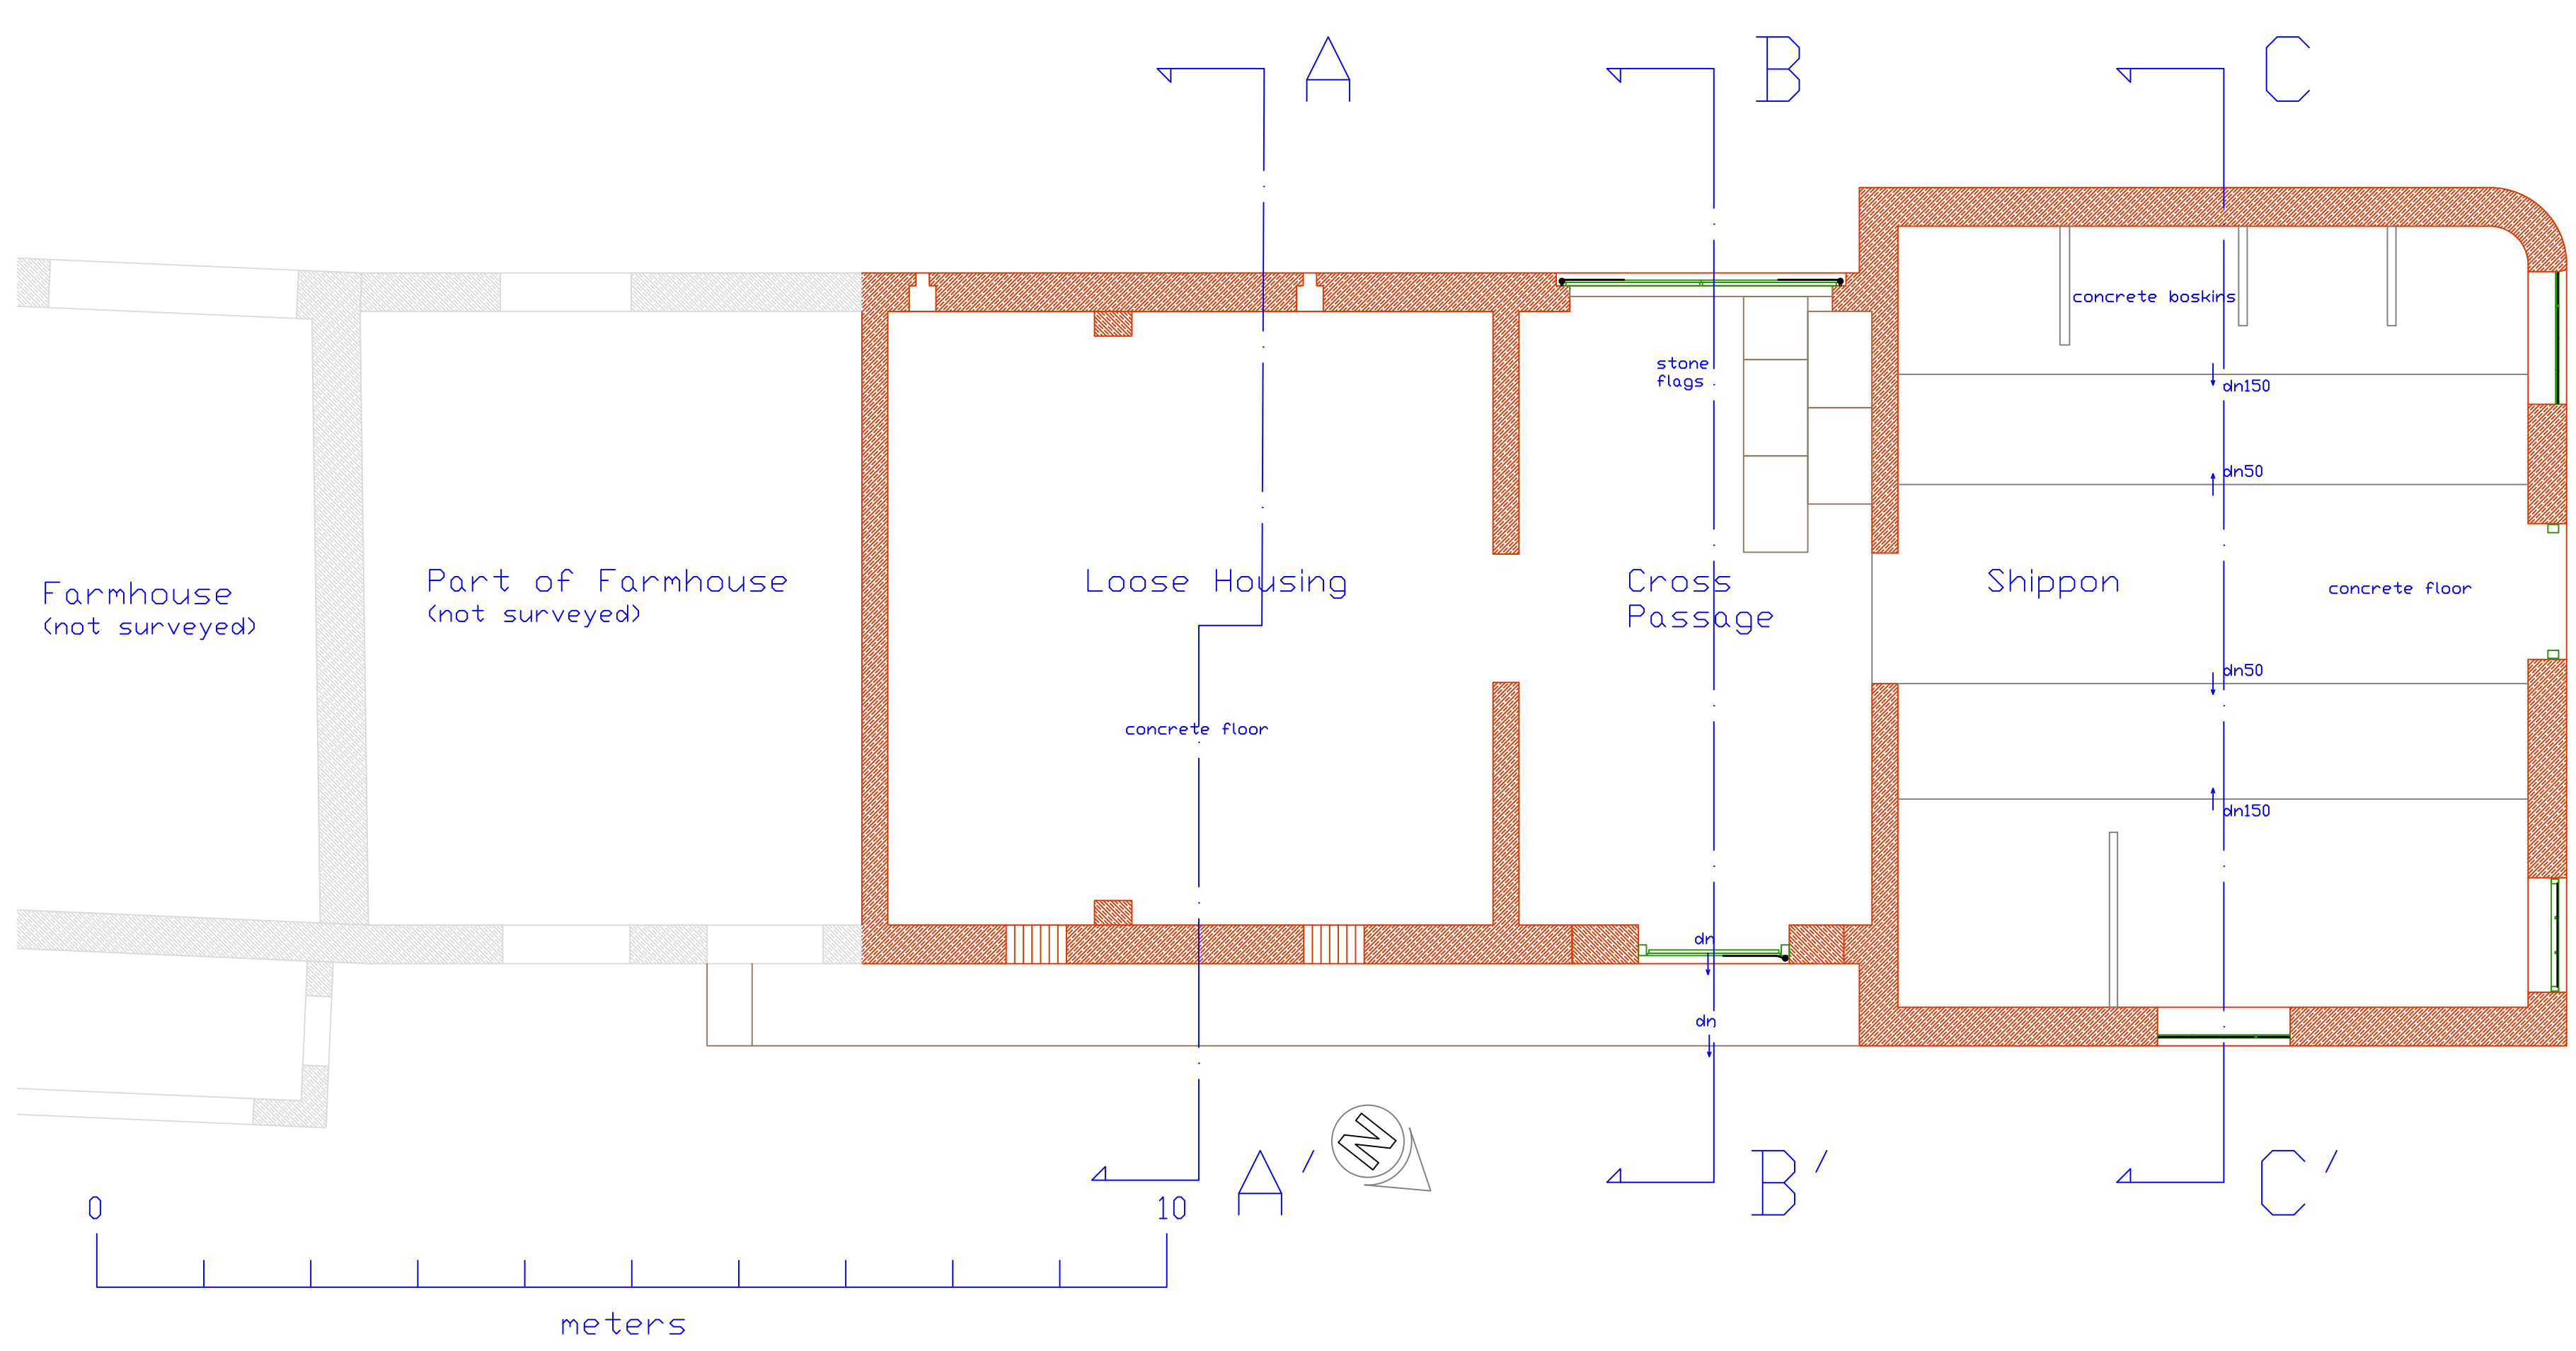
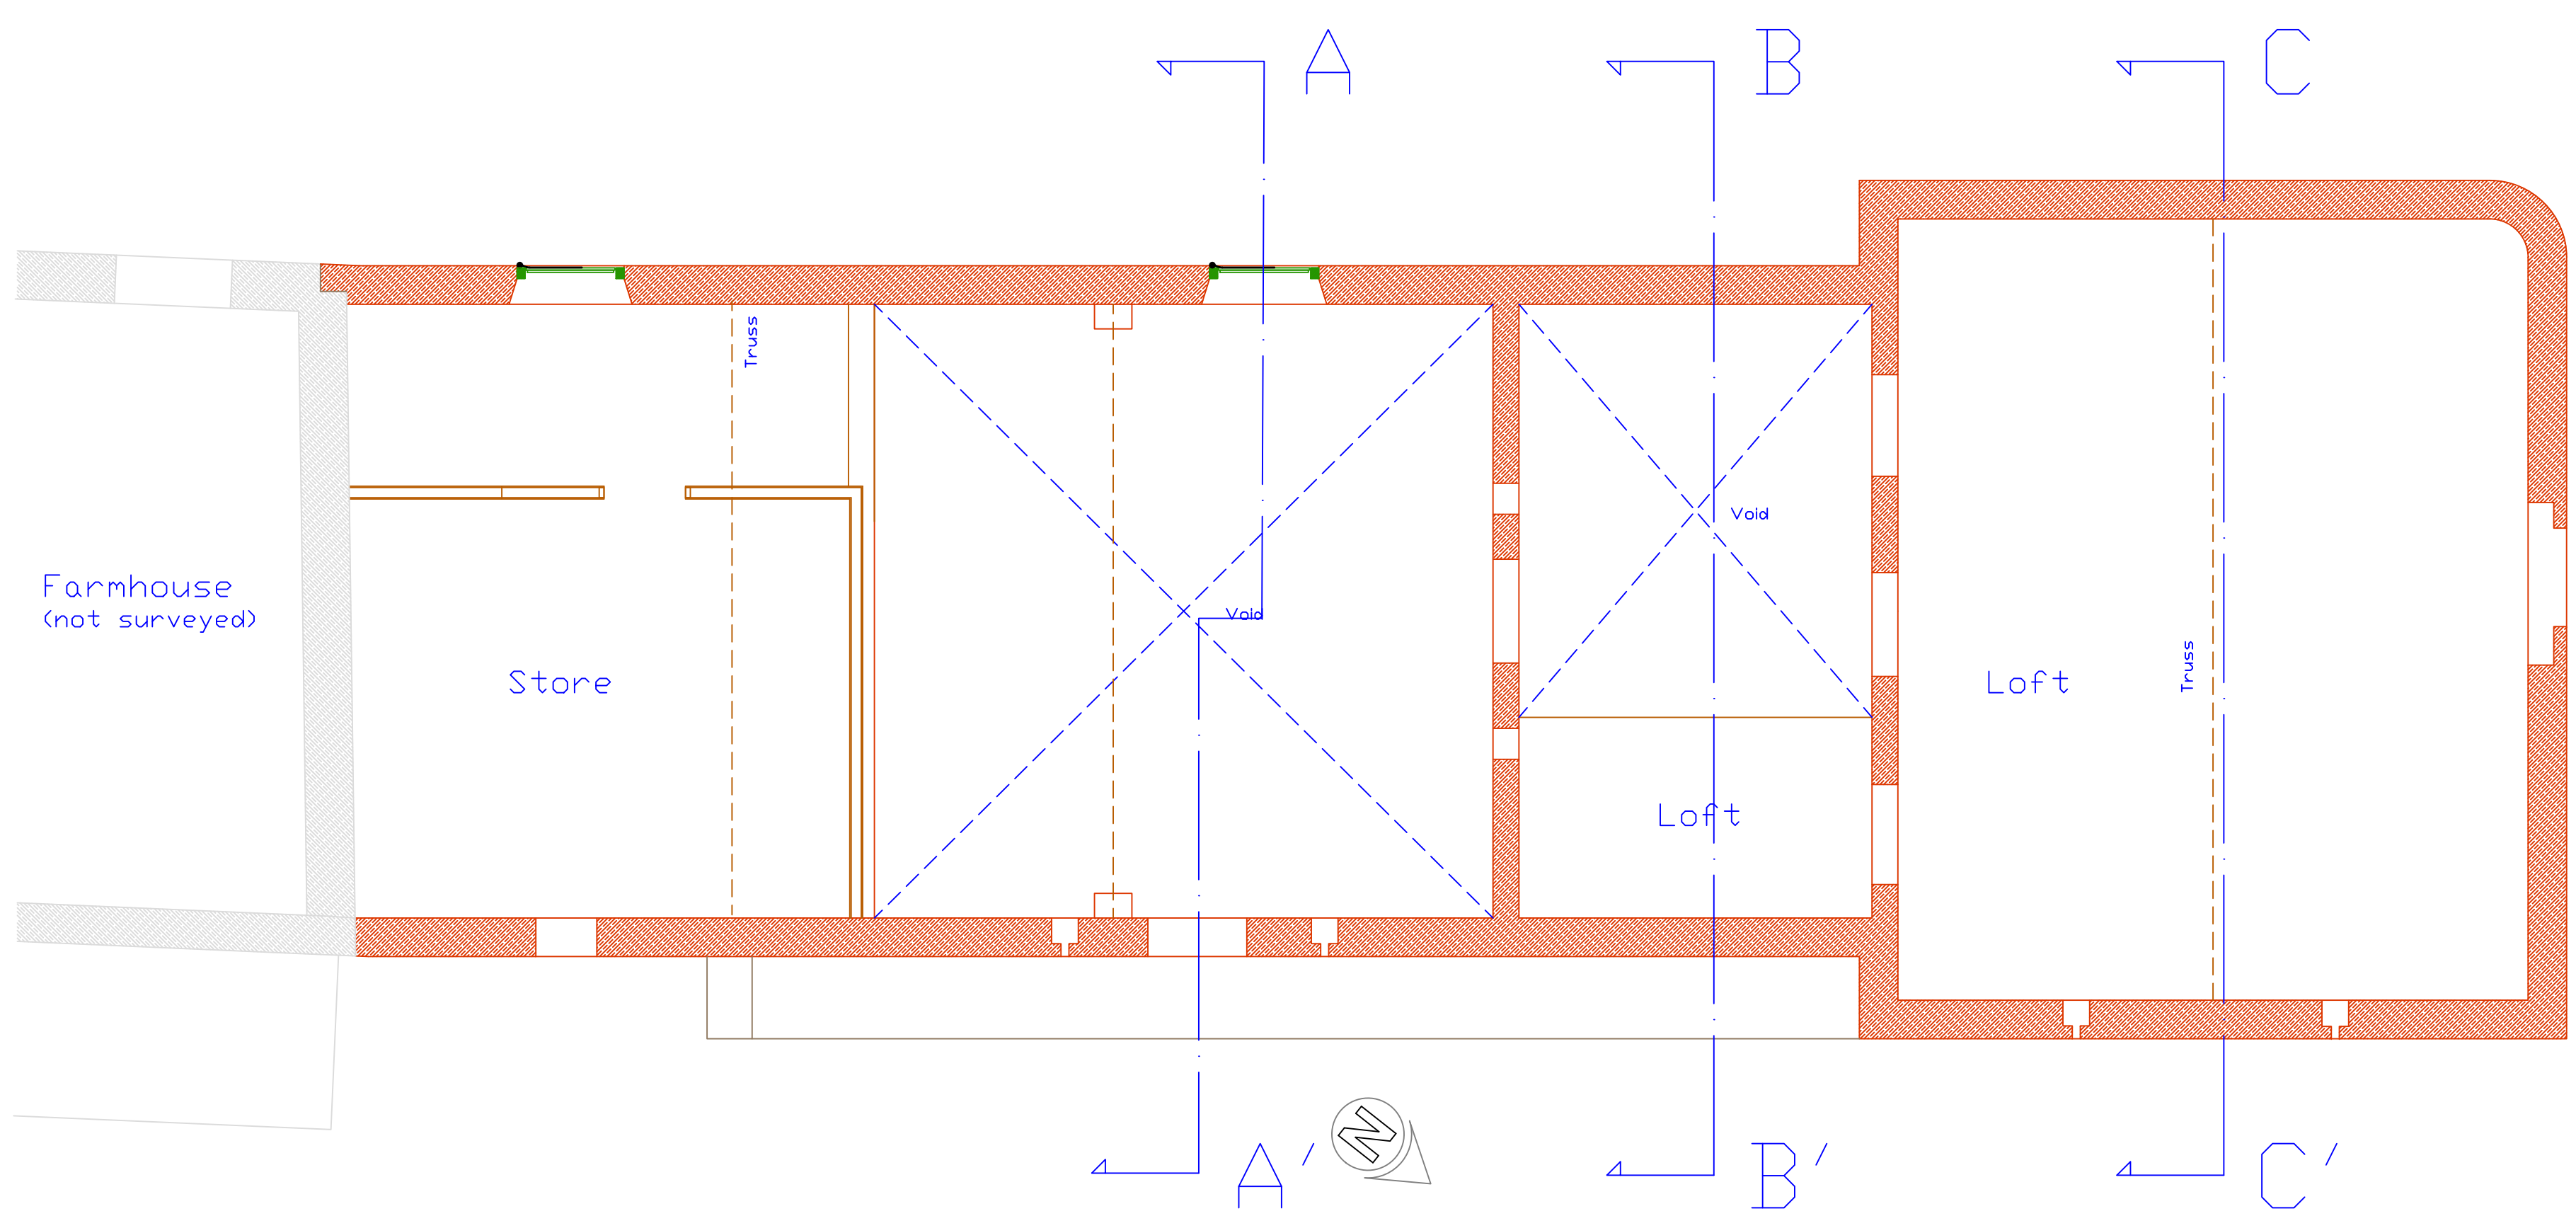
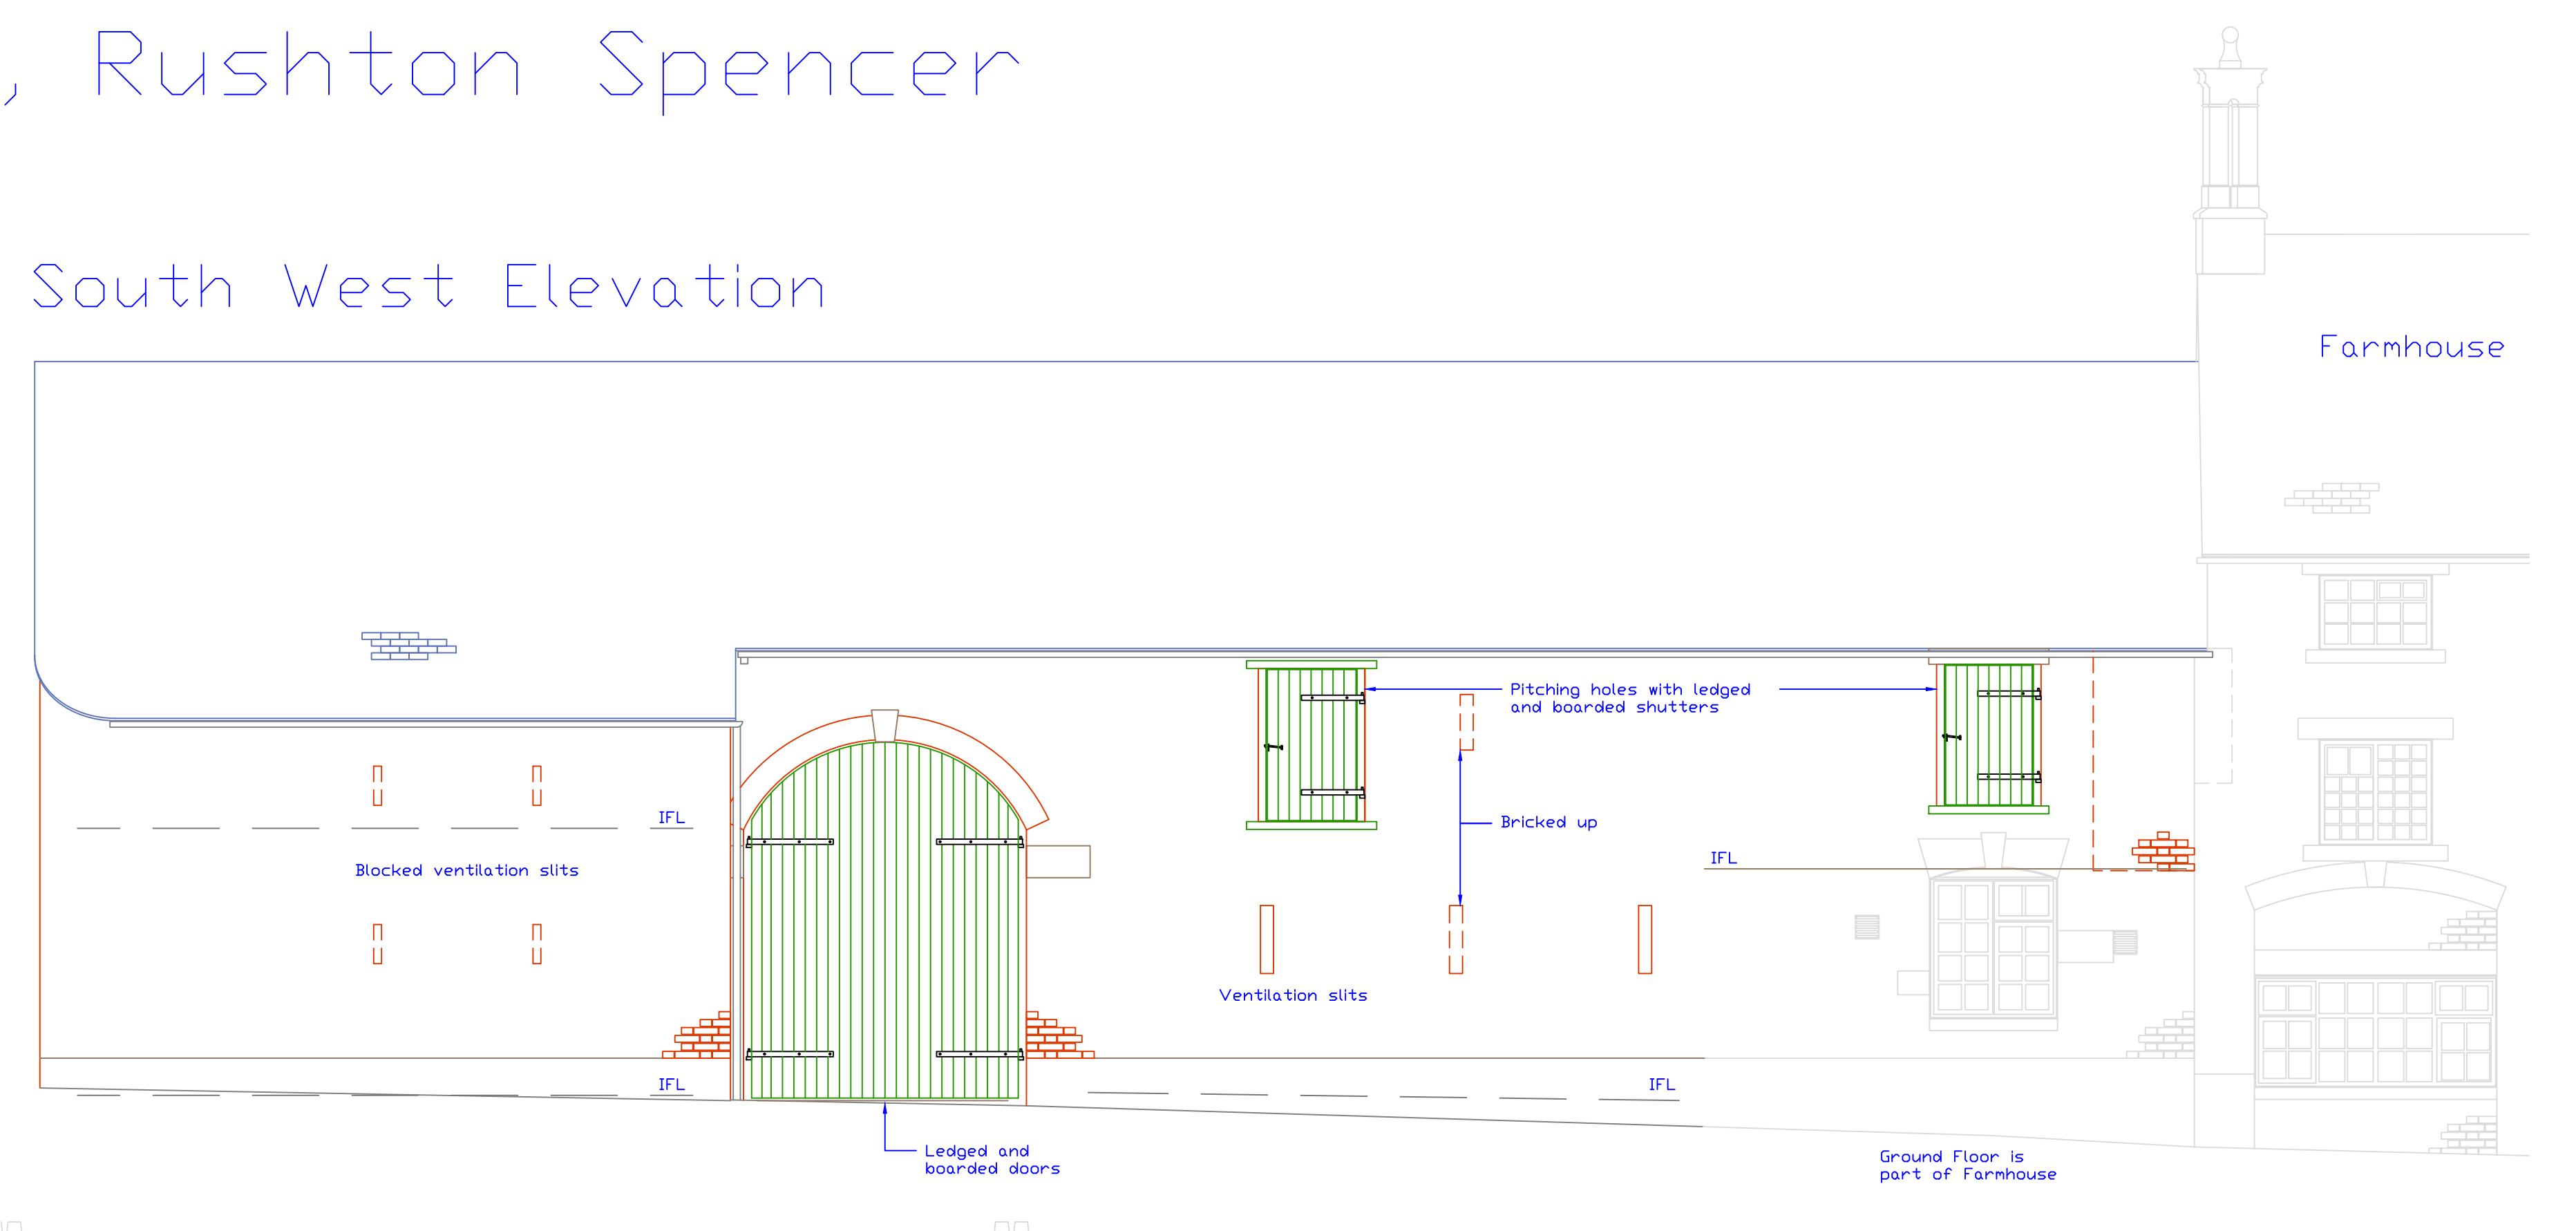


Outbuilding, Lee Farm, Rushton Spencer


North East Elevation

South West Elevation

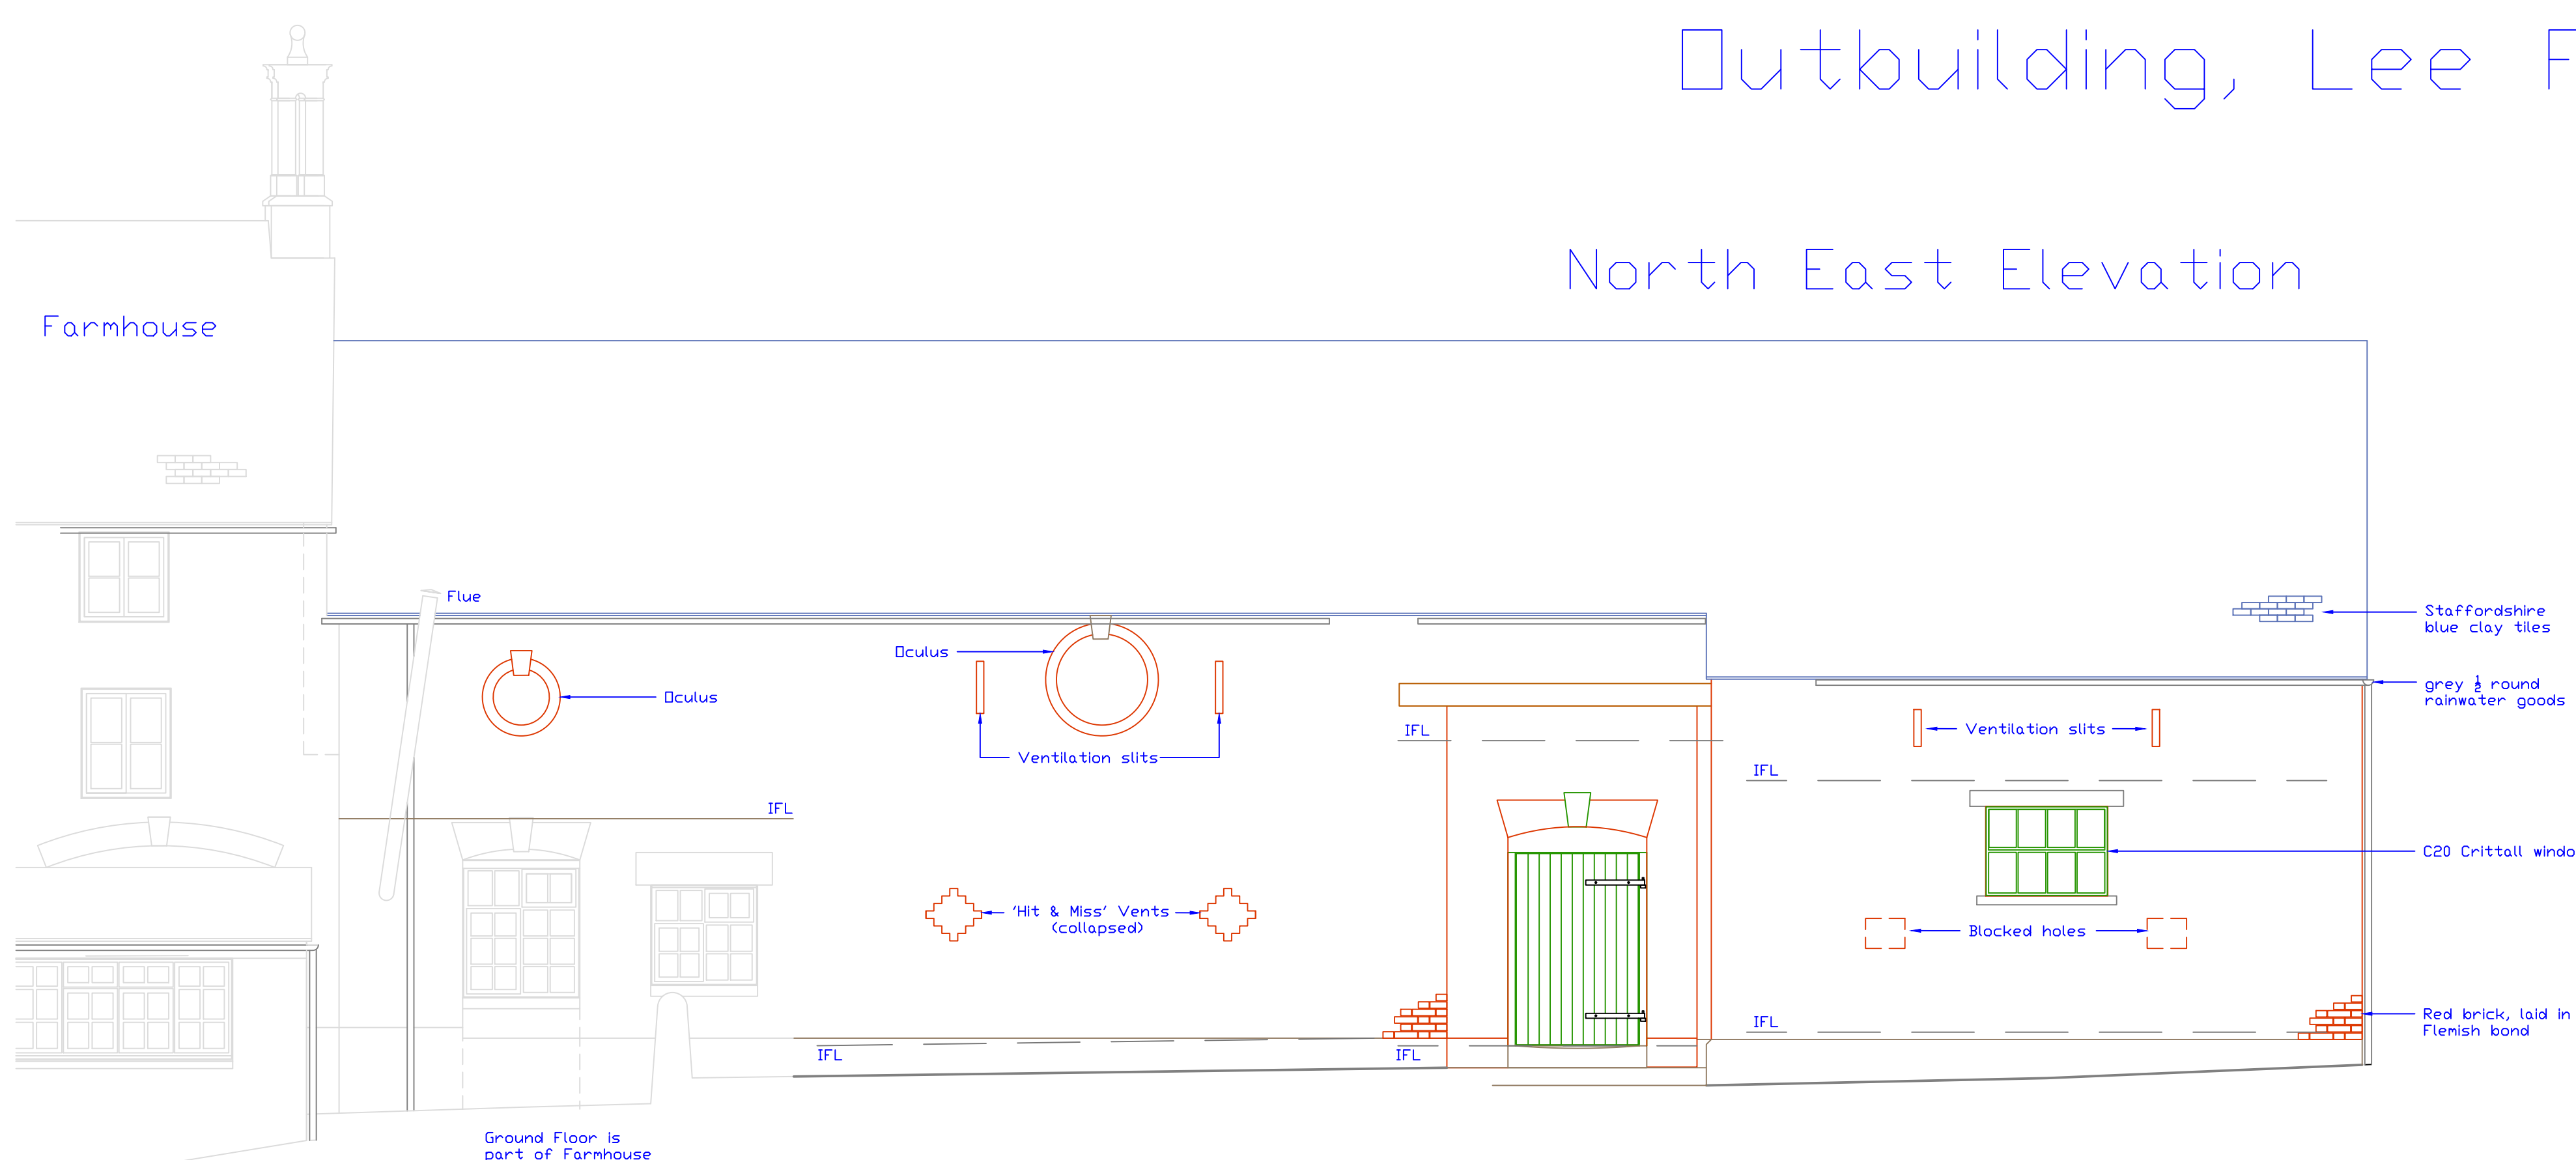



North West Elevation

Section B-B'

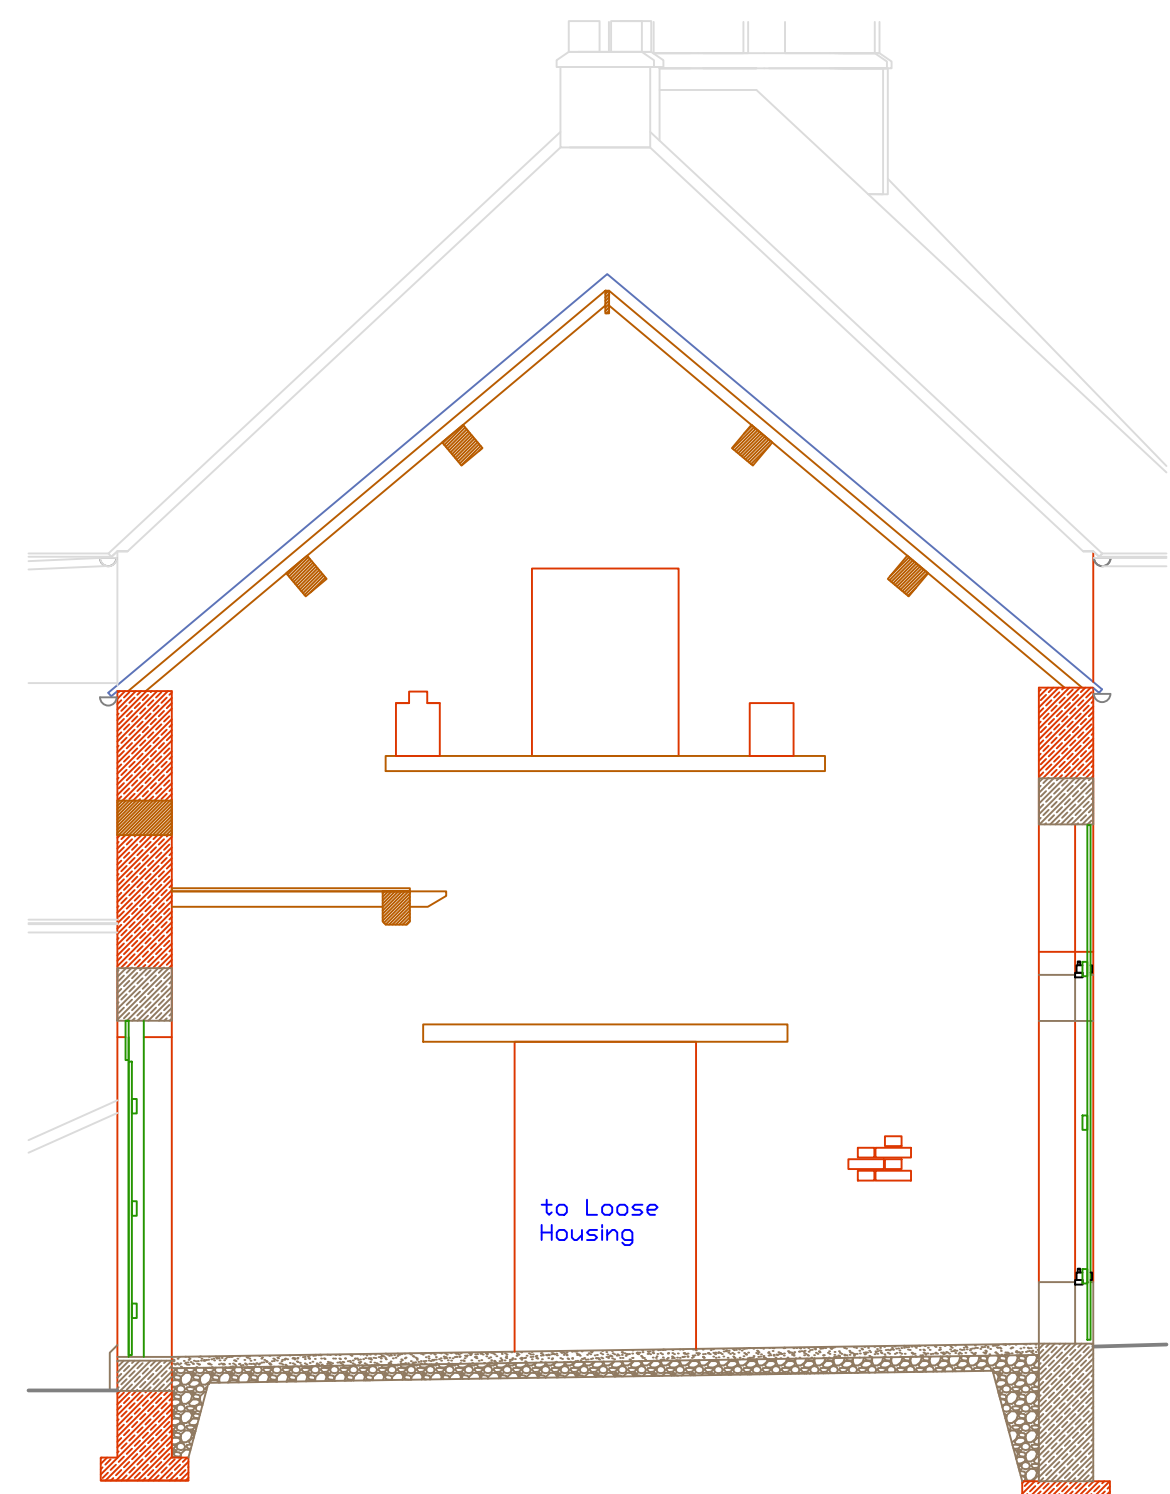

Section A-A'

Section C-C'

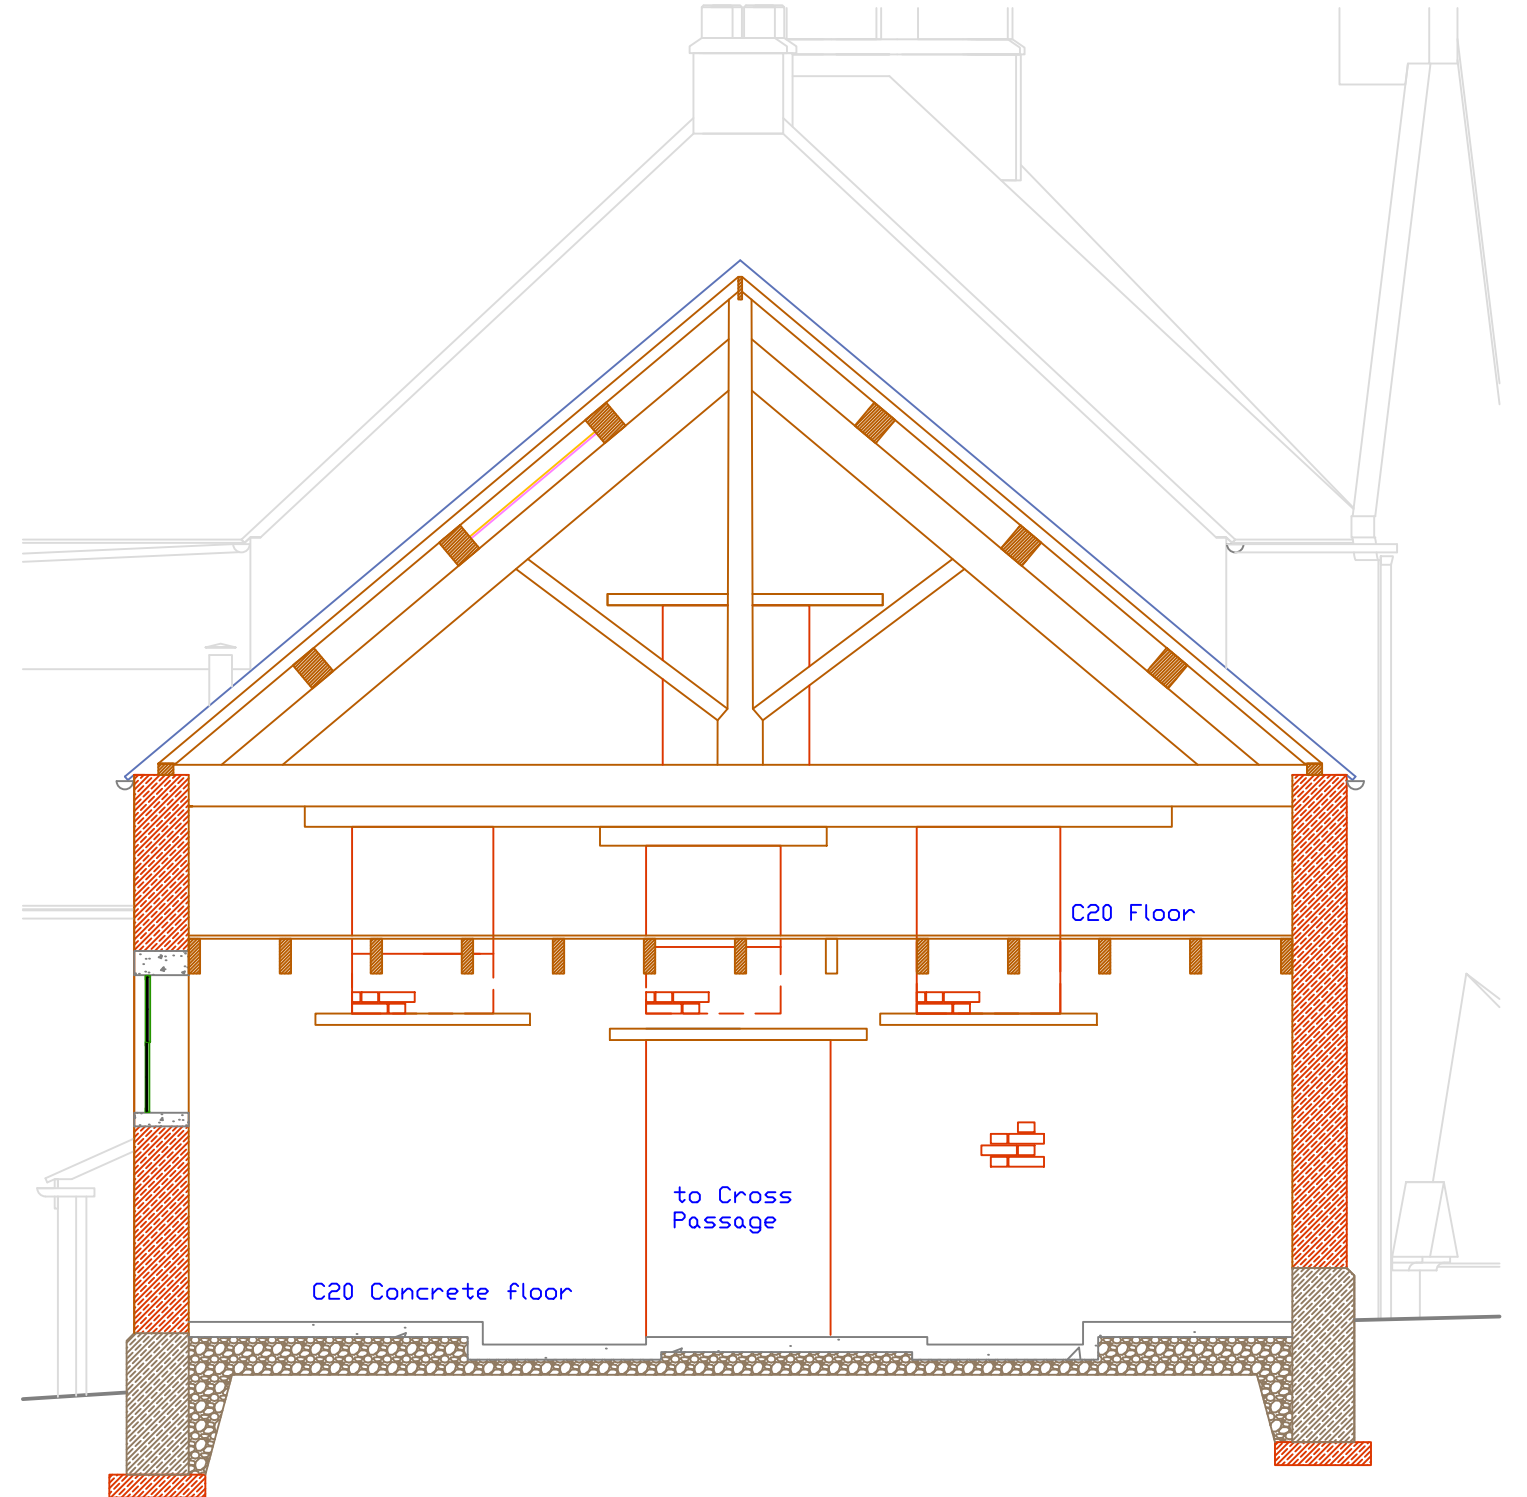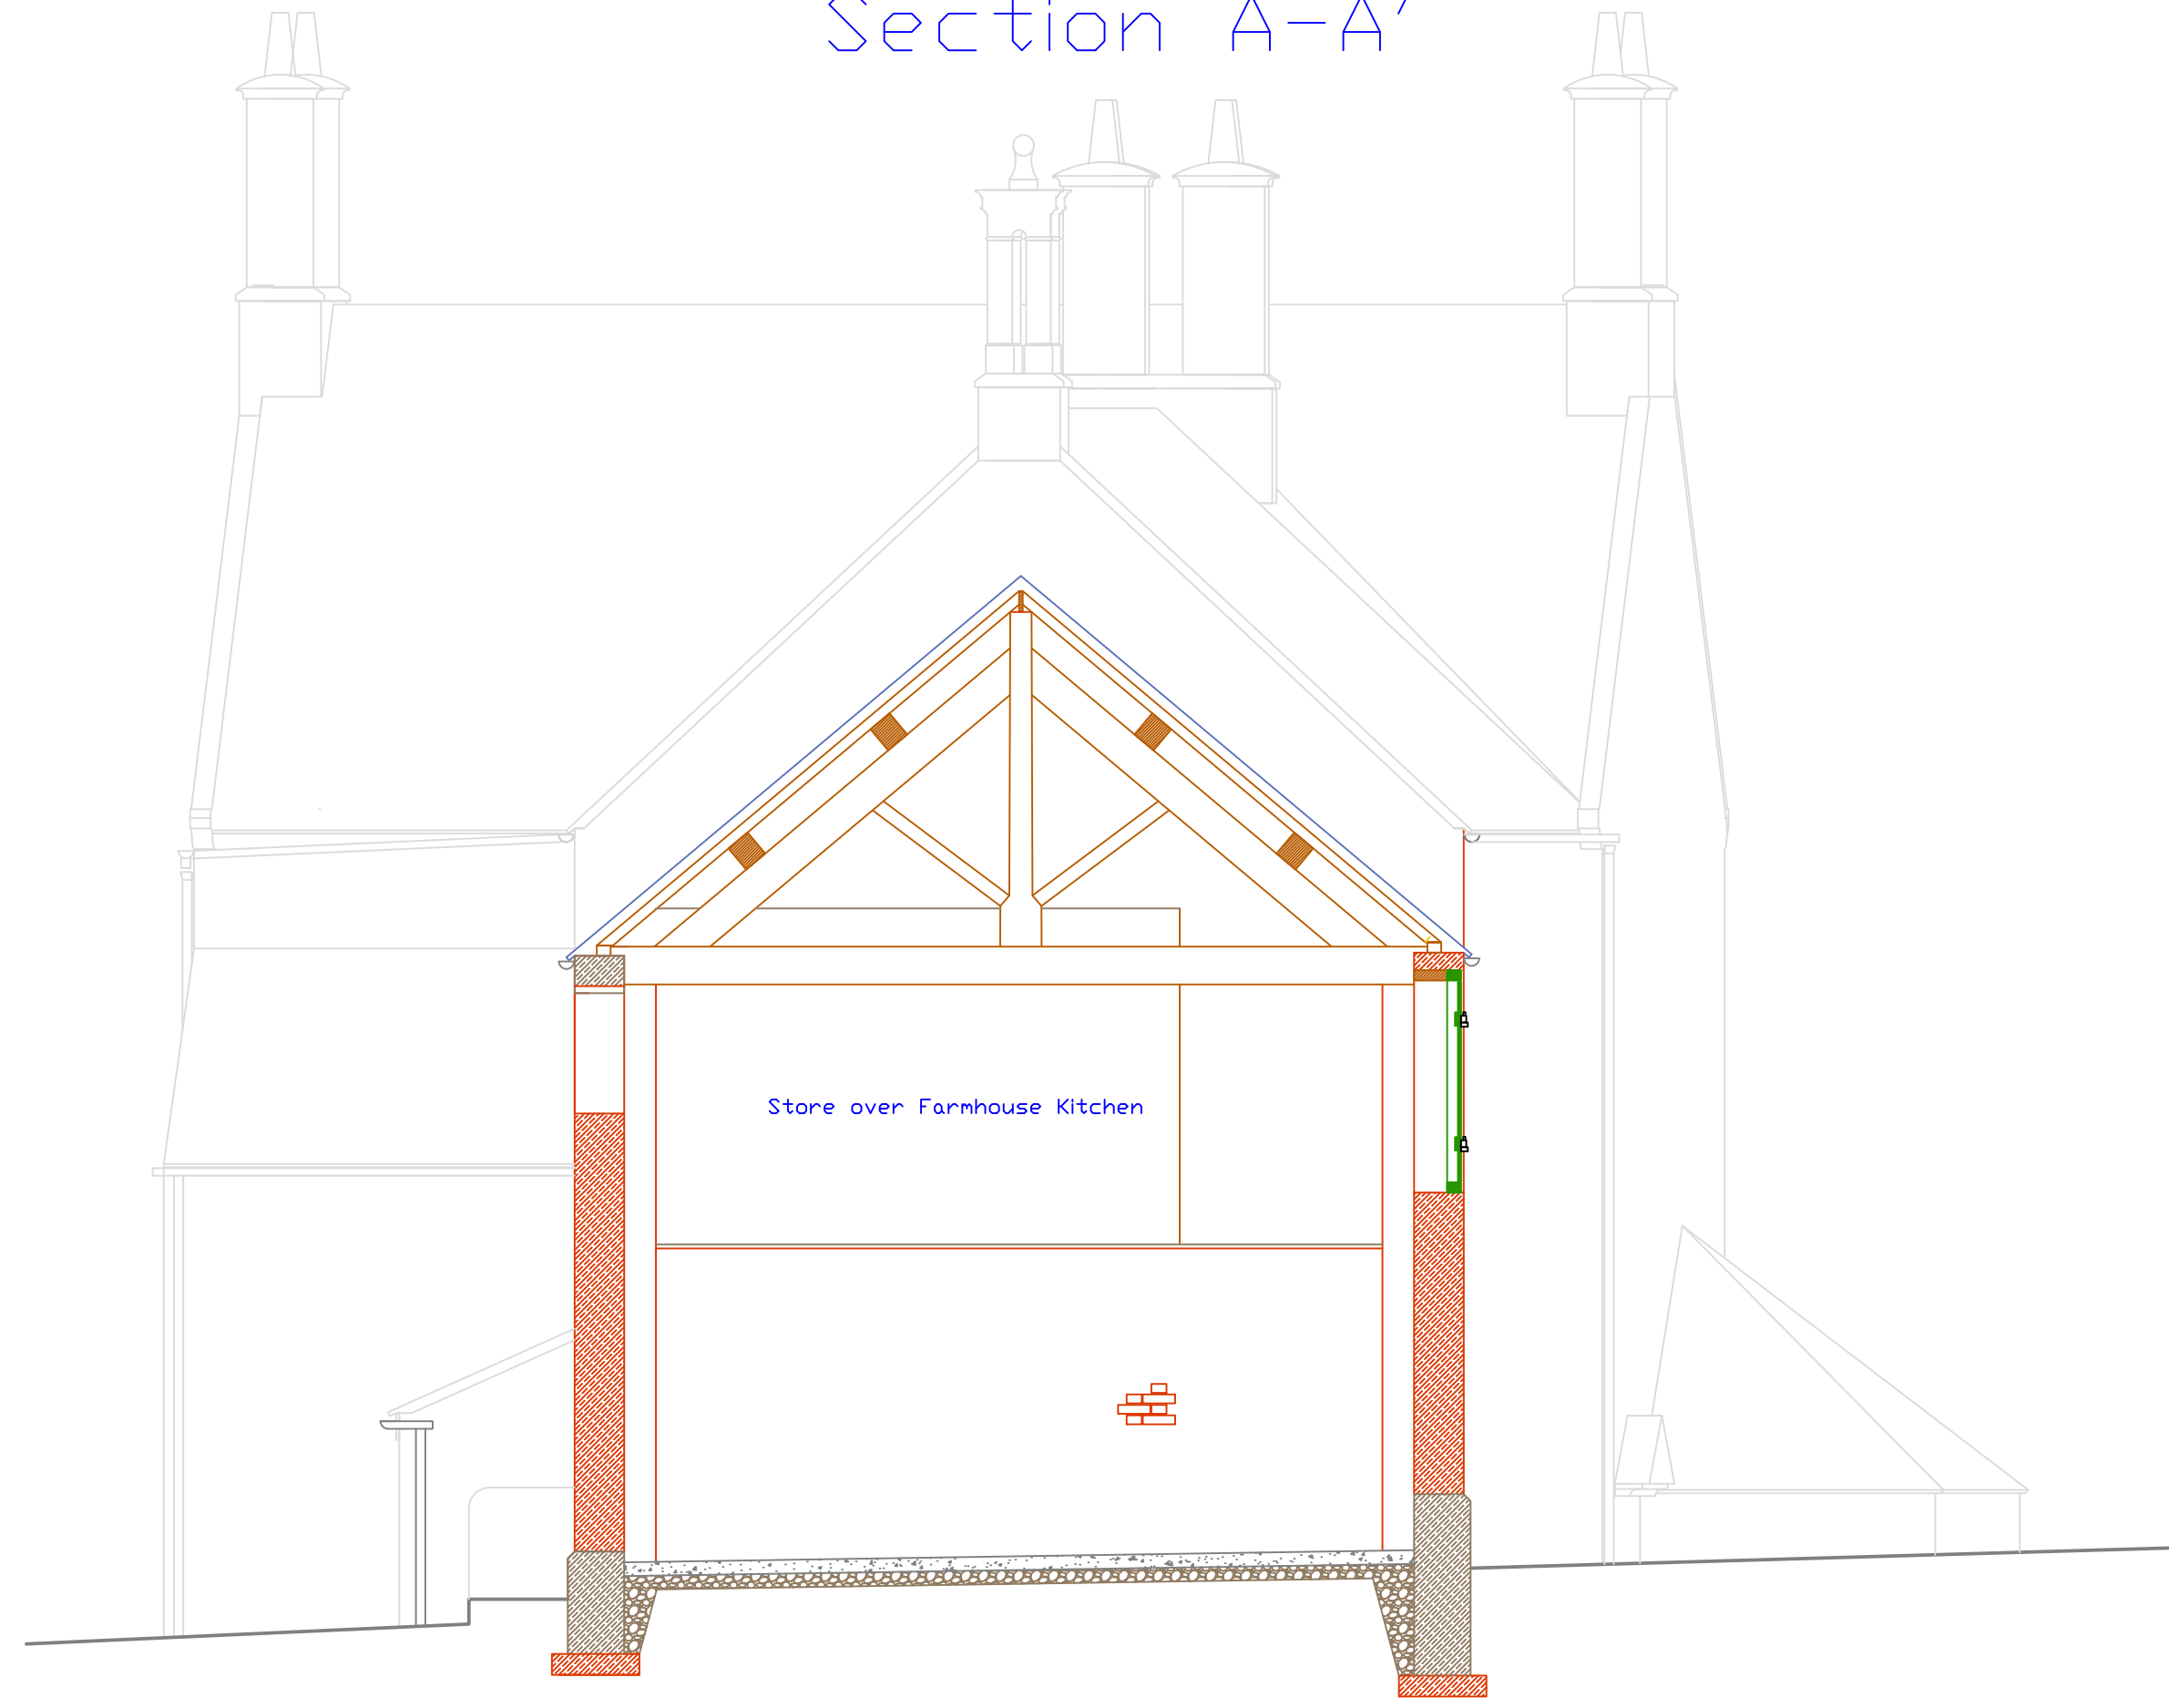

Document Scope: Planning

Itemref	Quantity	Title/Name, designation, material, dimension etc	Article No./Reference
Designed by A W Newby	Checked by D Grinley	Approved by - date D Grinley 23/10/2023	Filename Existing.dwg
PME Planning Services		Existing Plans and Elevations	
Edition Rev 0		Sheet 1/1	