



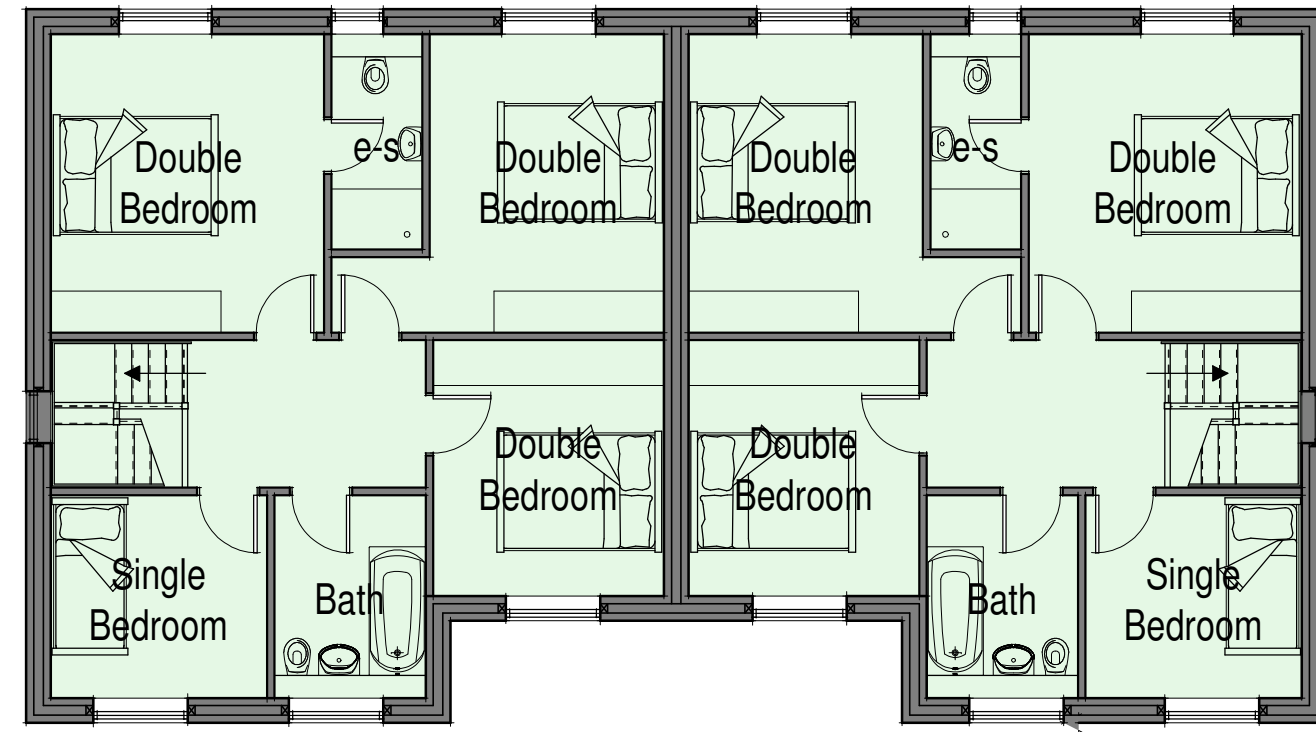


First Floor Plan

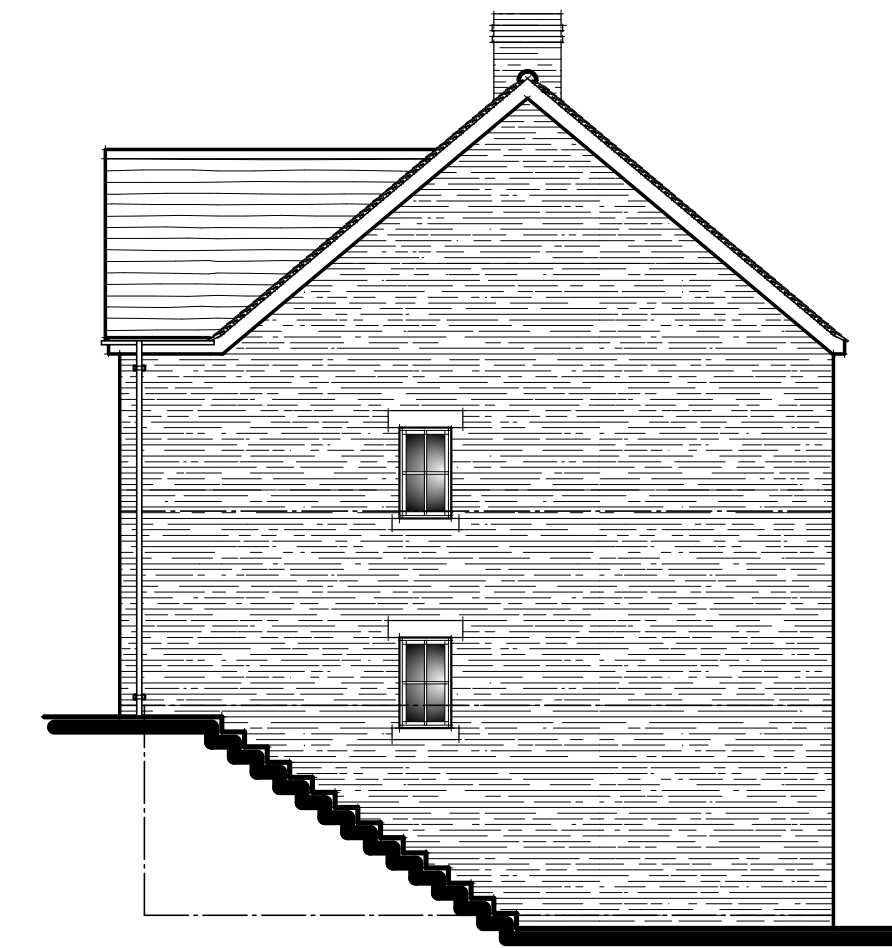

North East Elevation




North West Elevation

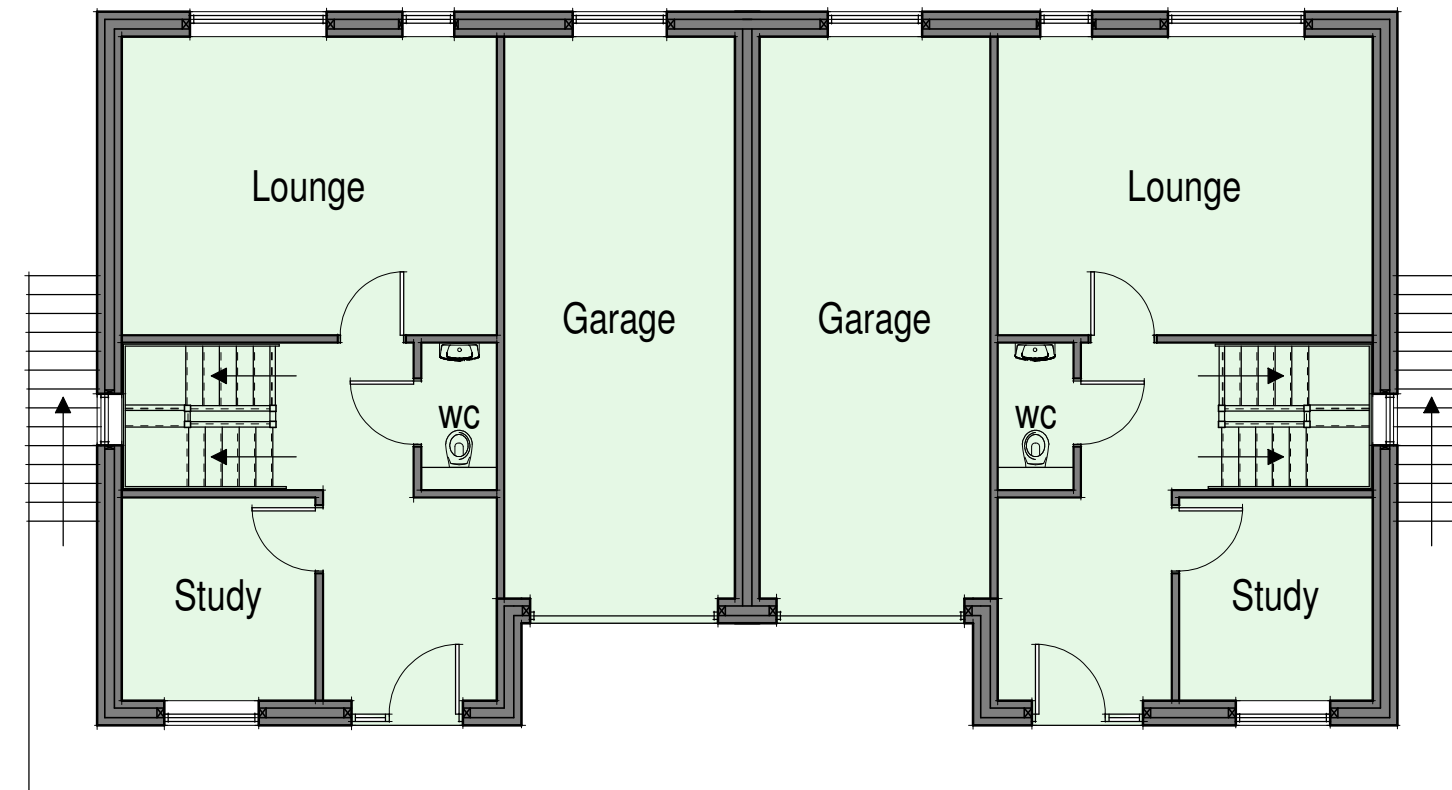


Ground Floor Plan




South West Elevation

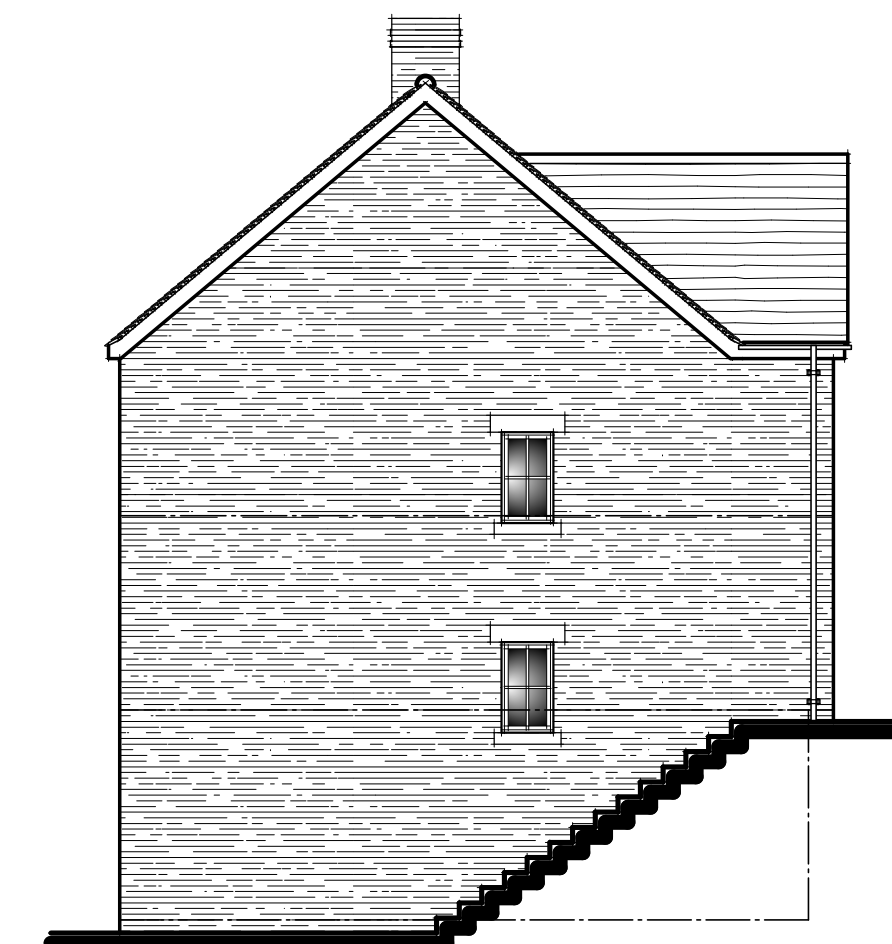

South East Elevation

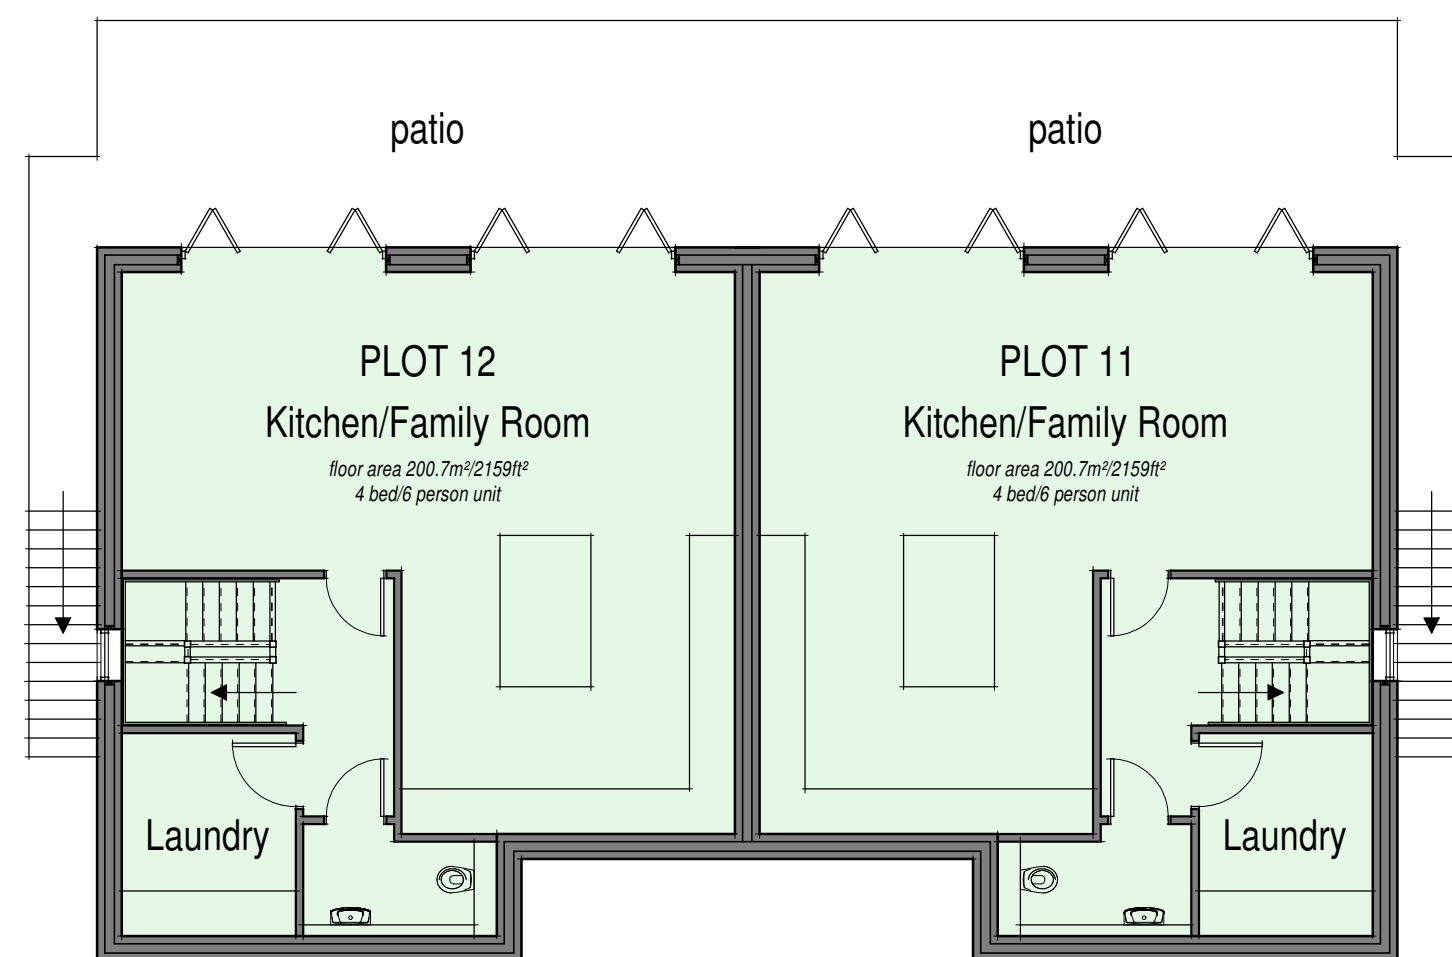


Basement Floor Plan

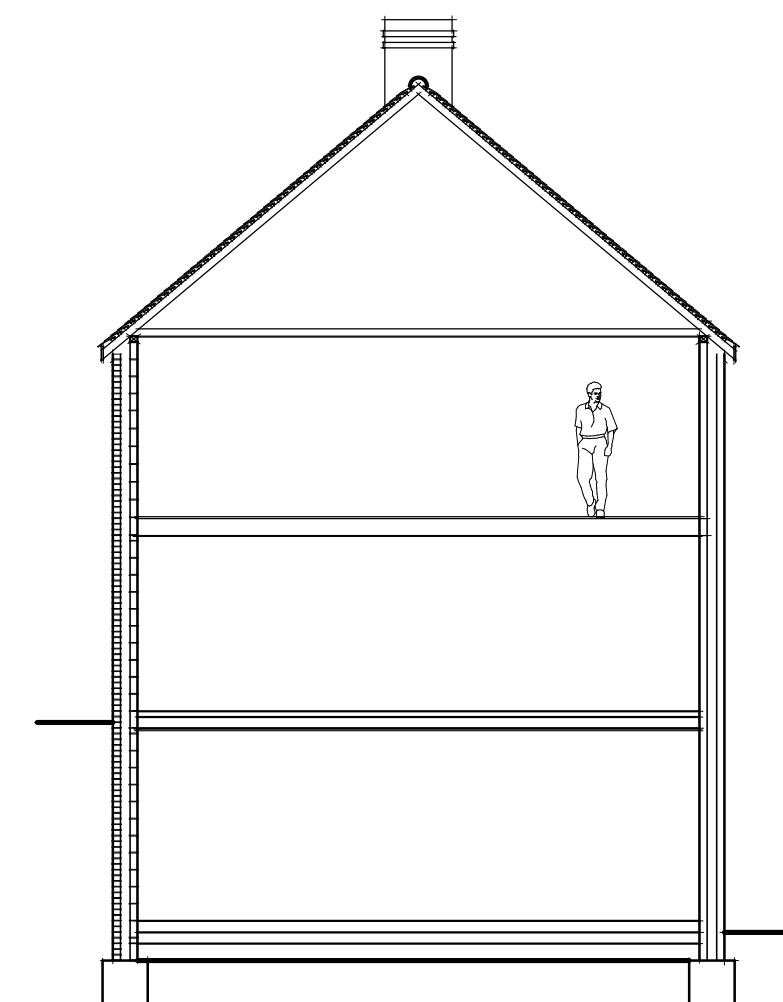

Section

- EXTERNAL MATERIALS
- Roof :-
Staffordshire blue clay plain tiles to local authority approval.
- Verge/Eaves :-
Upvc fascia, barge and soffit.
- Rainwater Goods :-
Black plastic gutters and drainpipes.
- Windows/Doors :-
Grey upvc windows and Bi-folds.
Black entrance and garage doors.
- Walls :-
Facing brickwork to local authority approval.

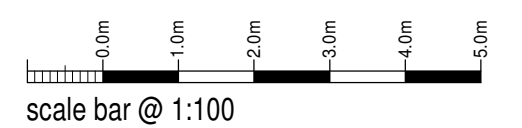

S.A.L

Proposed Redevelopment of
The Grange,
Clay Lake,
Endon,
ST9 9DD

Planning Proposal
Plot 11 + 12
Plans and Elevations

Date	May 2023	Sheet	A1	Scale	1:100
Orig No	2022-2755-15	Rev	A	Drawn	RG
A - 03/11/2023 - TITLE SHEET AMENDED					

SAMMONS
Architectural
LIMITED

10 Cawdry Buildings, Fountain Street, Leek, ST13 6JP
Telephone: 01538 386002
E-mail: info@sammonsltd.co.uk
Web: www.sammonsltd.co.uk

Registered Practitioner

This drawing is copyright.
All dimensions must be checked prior to commencement.