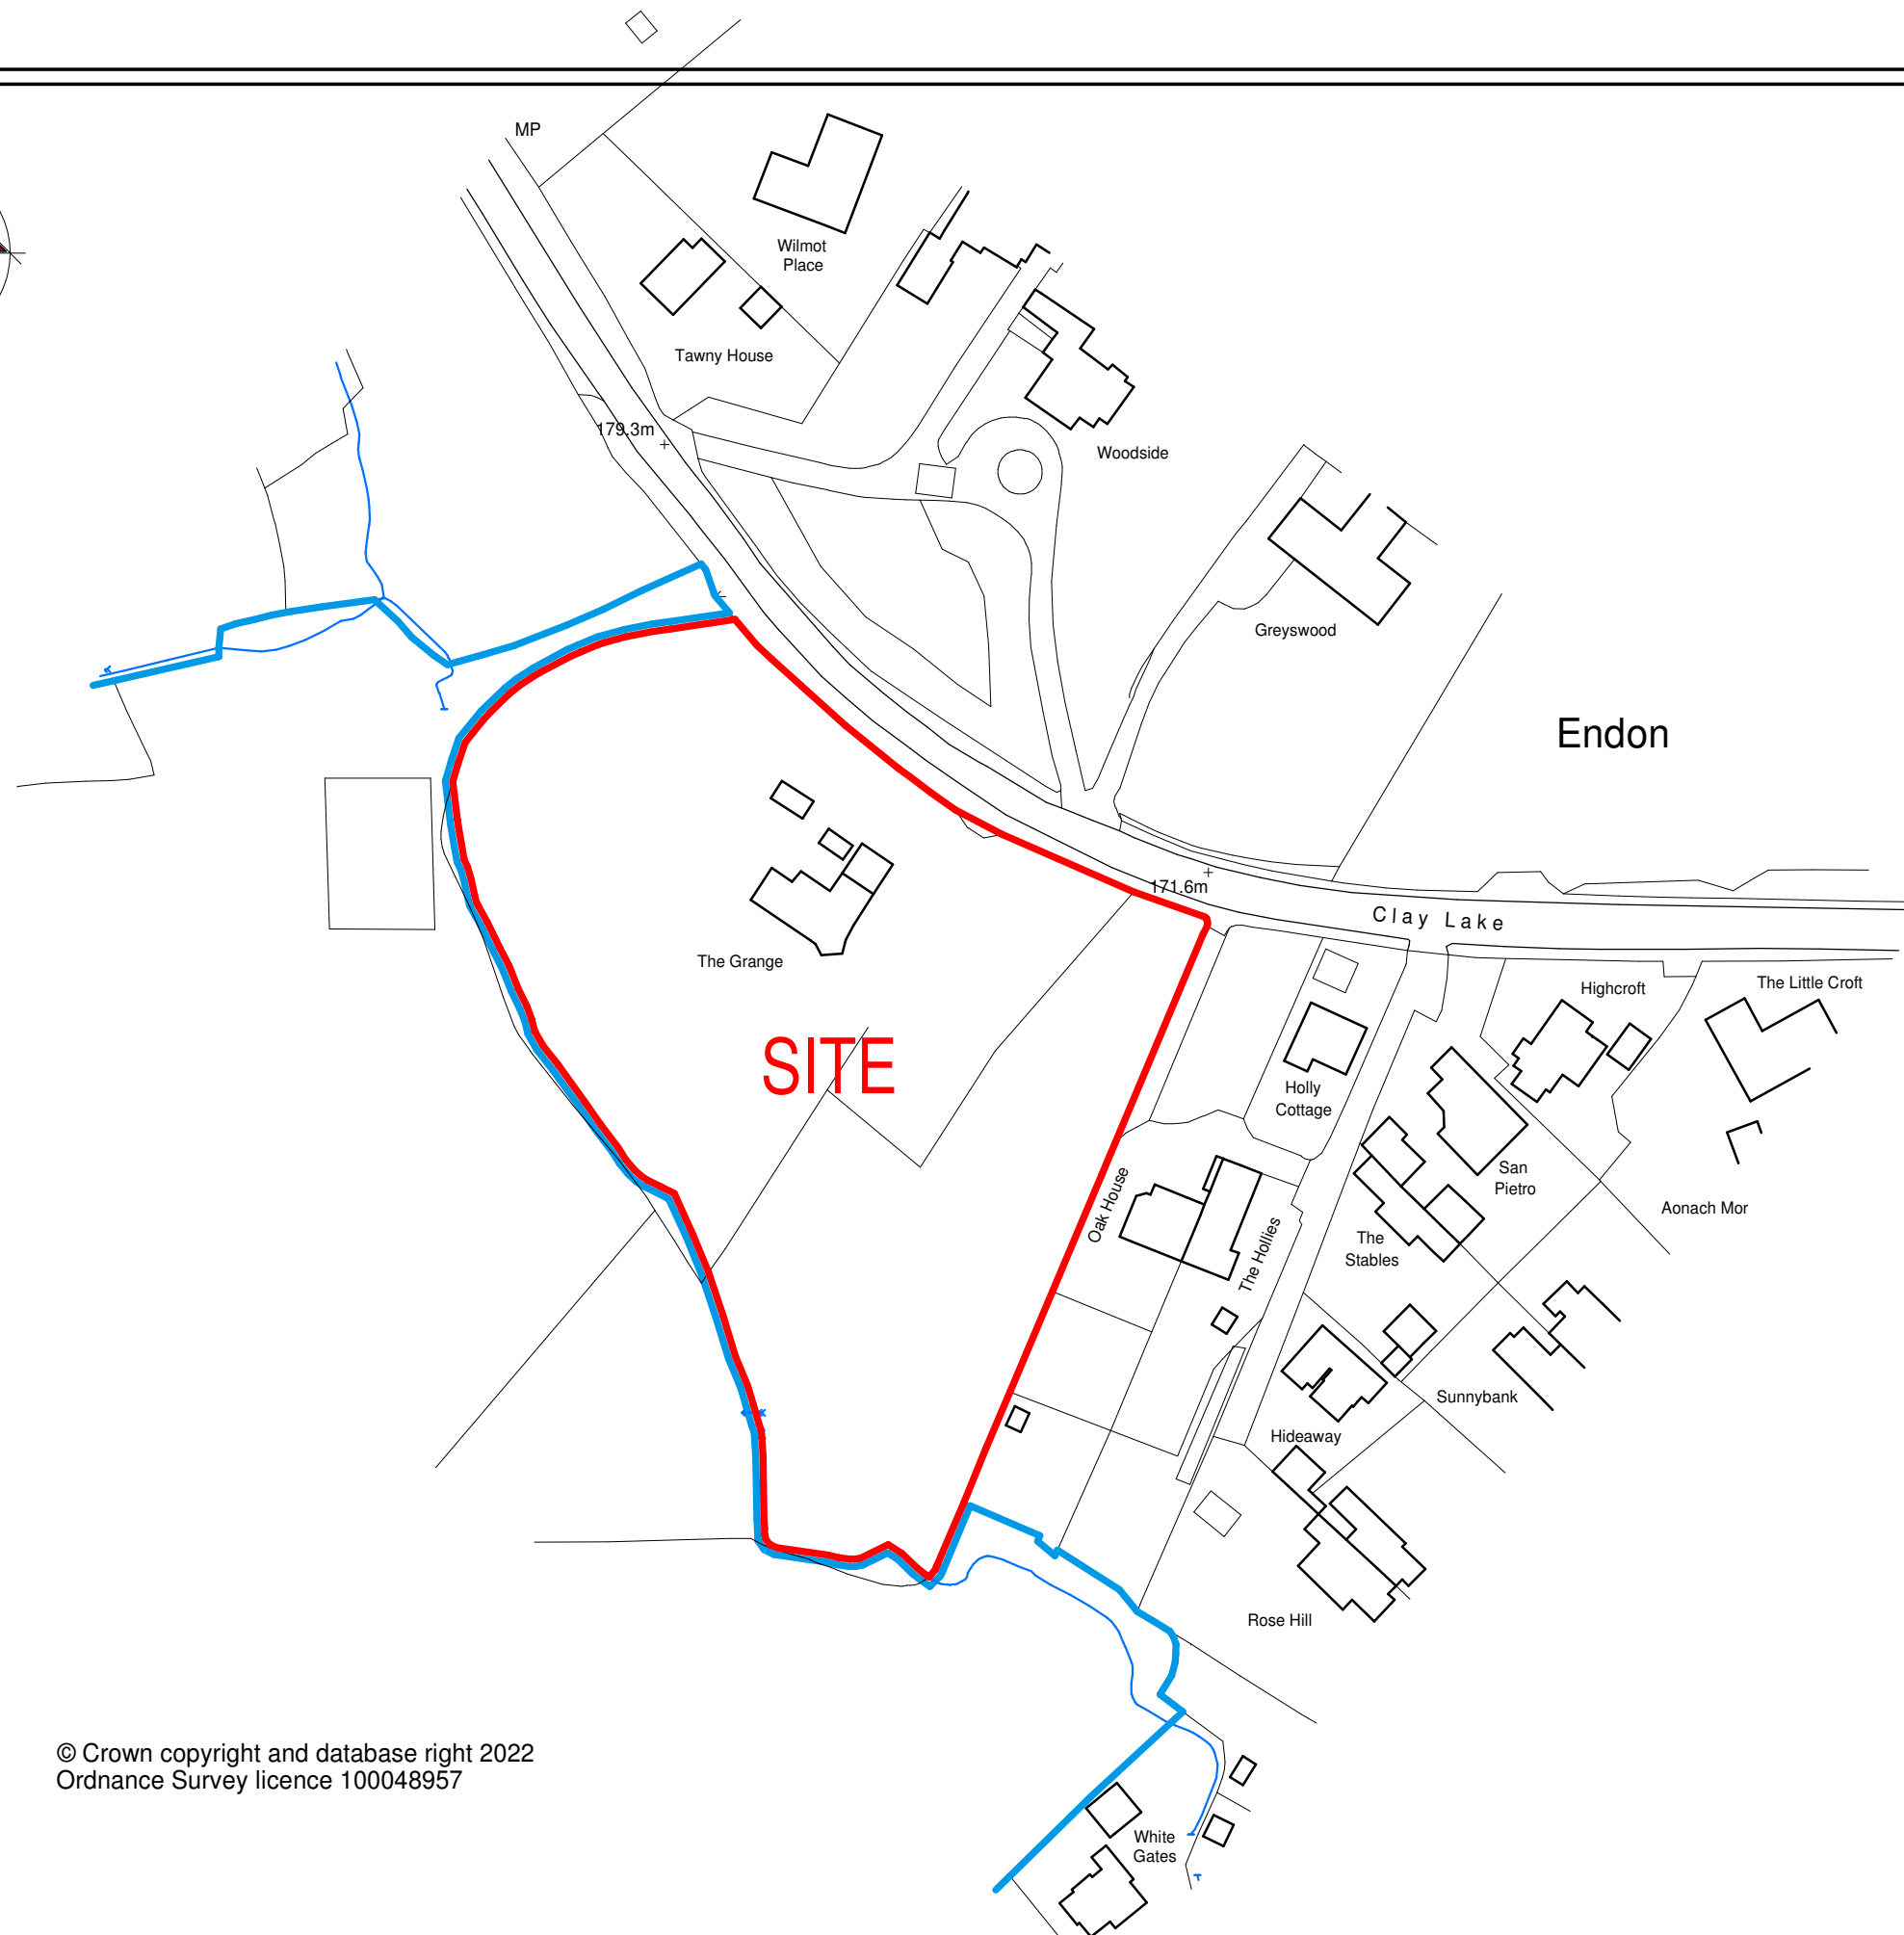
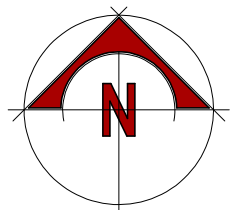


scale bar @ 1:1250

S.A.L

Proposed Redevelopment of
The Grange,
Clay Lake,
Endon,
ST9 9DD

Planning Proposal
Location Plan

Date	Sheet	Scale
October 2023	A3	1:1250
Dwg No.	Rev.	Drawn
2022-2755-25	A	RG

A - 03/11/2023 - TITLE SHEET AMENDED

© Crown copyright and database right 2022
Ordnance Survey licence 100048957



10 Cawdry Buildings, Fountain Street, Leek. ST13 6JP
Telephone: 01538 386002
E-mail: info@sammons ltd.co.uk
Web: www.sammons ltd.co.uk

This drawing is copyright.
All dimensions must be checked prior to commencement.