



Ground Floor Plan

1 : 100

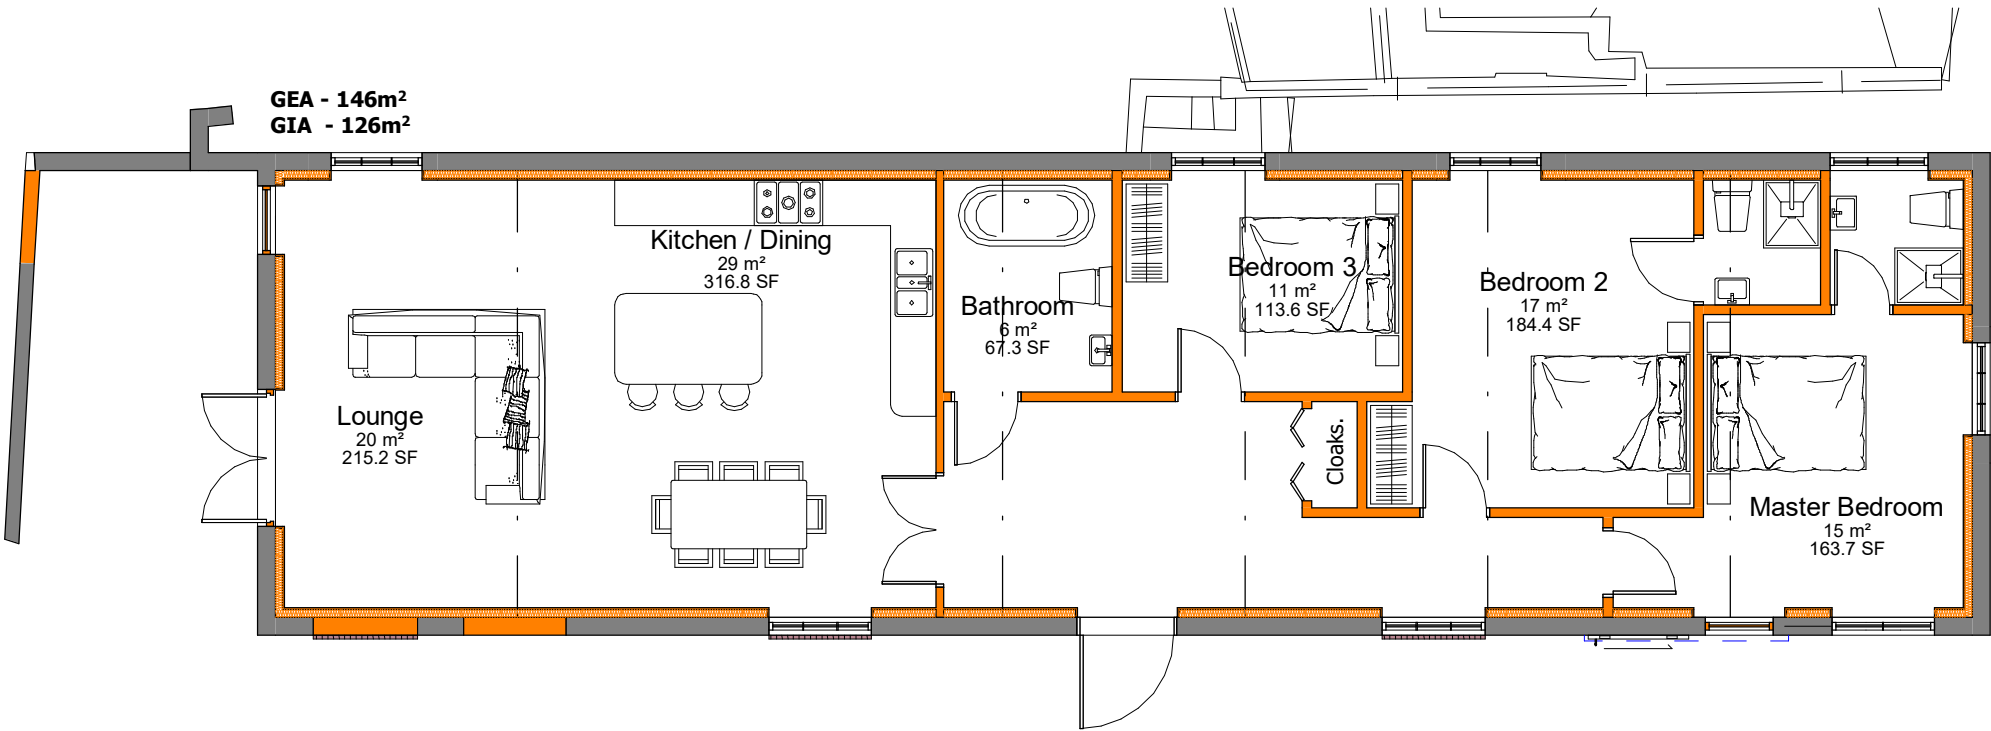


Front Elevation

1 : 100

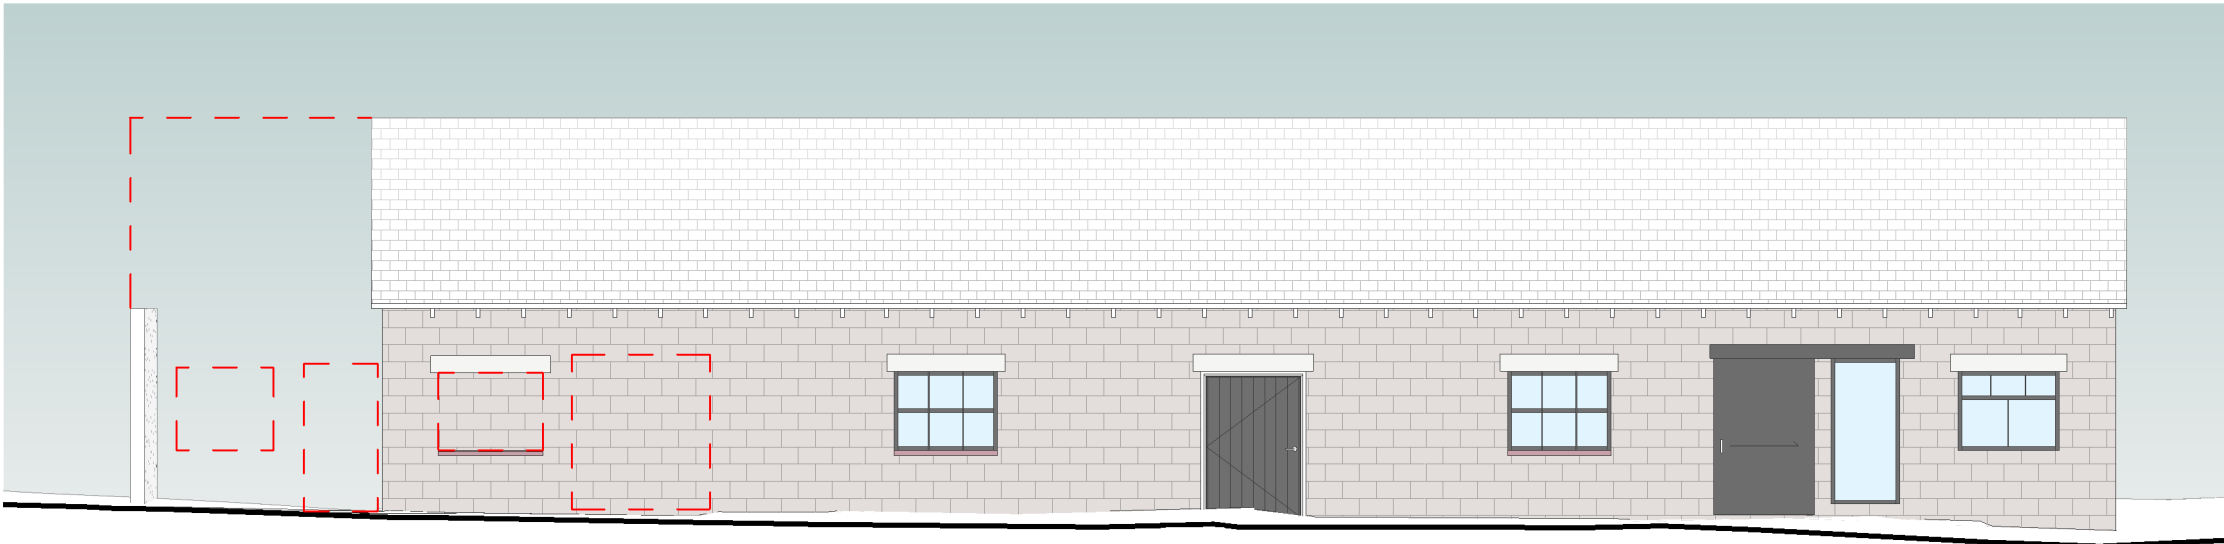


Rear Elevation

1 : 100

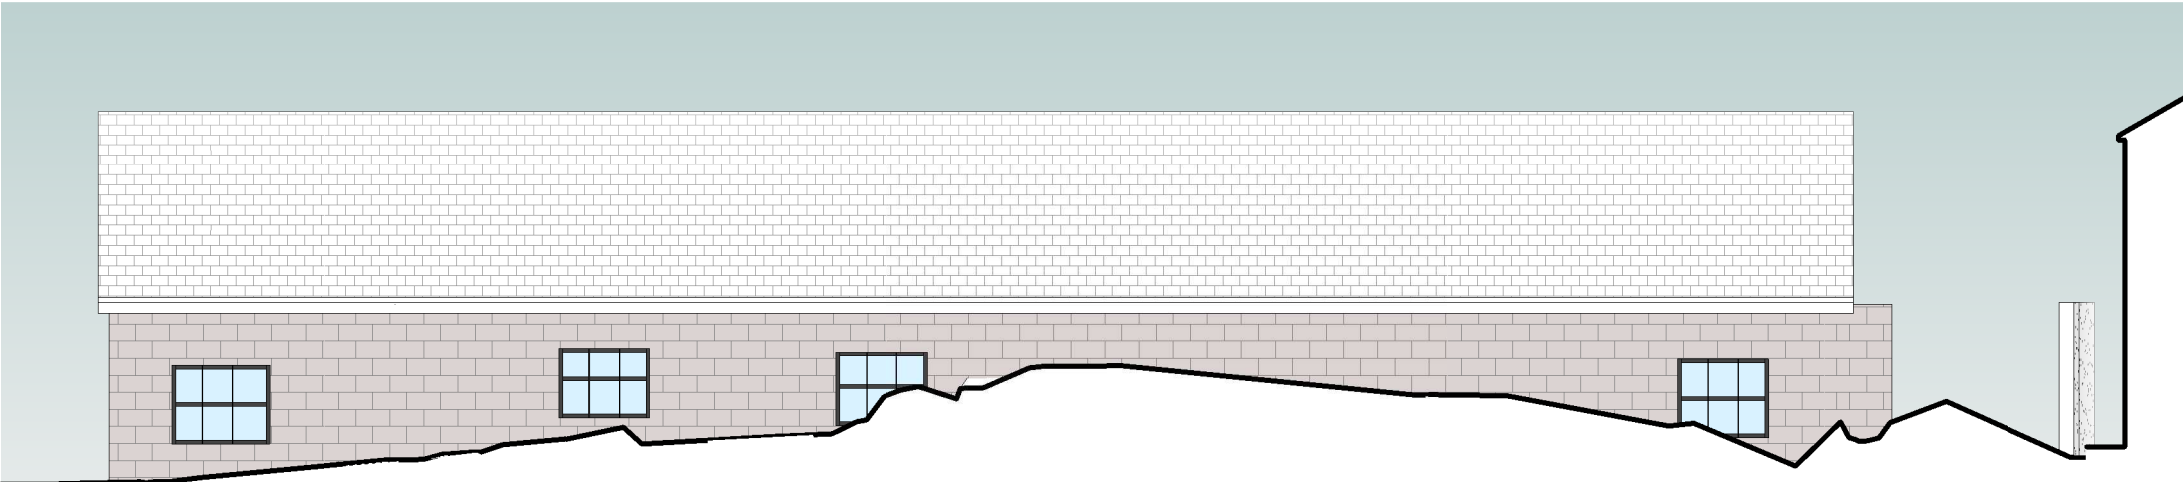


Side Elevation

1 : 100

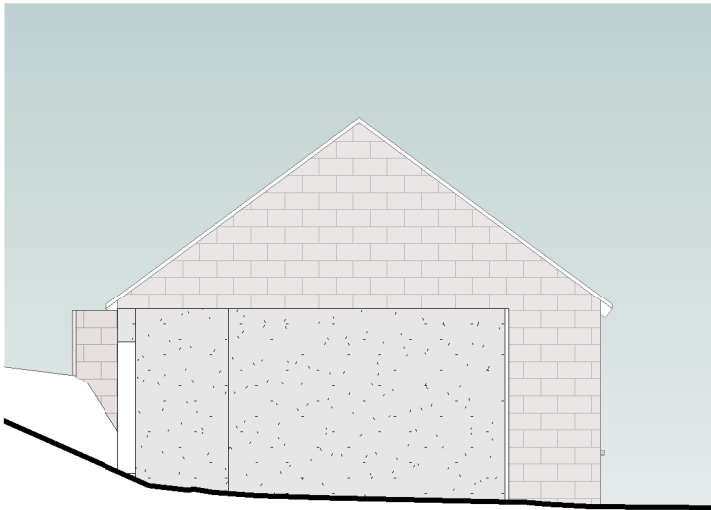

Side Elevation

1 : 100

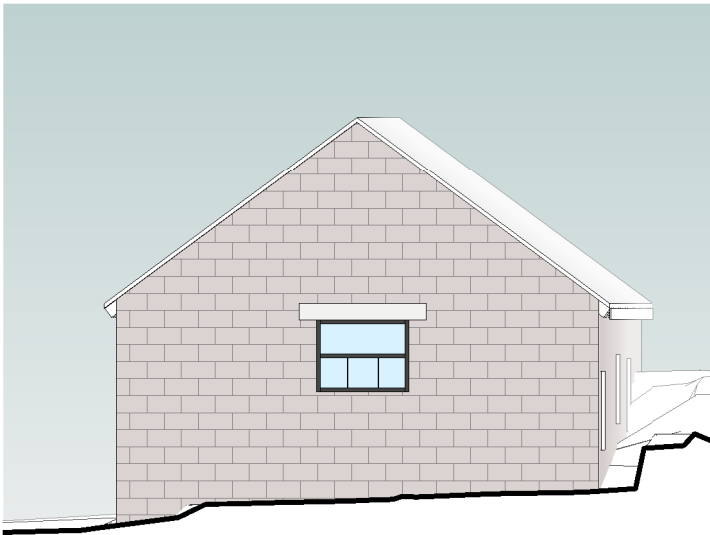

Notes



Copyright b3architecturaldesign 2020. Reproduction not permitted without prior written consent.

Only figured dimensions to be referenced from these drawings, if in doubt please ask for further dimensions. All figures to be checked on site prior to commencement. This drawing is intended for planning or building regulations use only, b3architecturaldesign and the author have not prepared this drawing for construction purposes. It is indicative for specification purposes only. Deviation from this drawing will not be permitted without prior written consent.

The recipient of this drawing shall make themselves aware of any obligations under CDM 2015 (Construction Design and Management). b3 architectural design have considered all foreseeable design risks involved with the architectural elements; however are not the 'Principle Designer' role.

The recipient of this drawing shall make themselves aware of any obligations under the Party Wall Act 1996. The information on this drawing is for indicative purposes and does not overrule any requirement within the act.

All drainage information is indicative and must be confirmed on site prior to commencement.

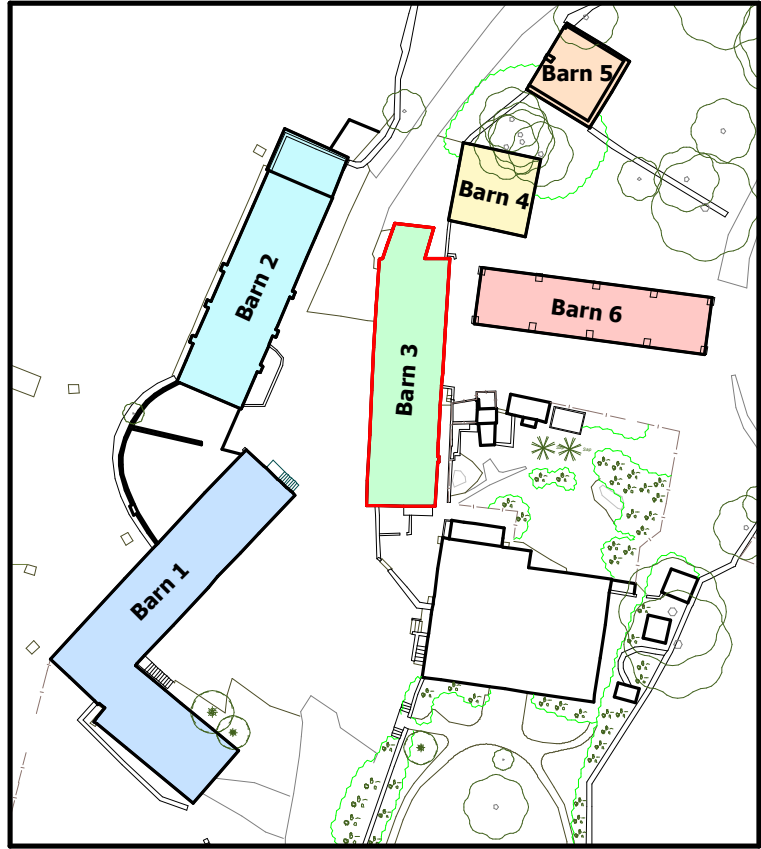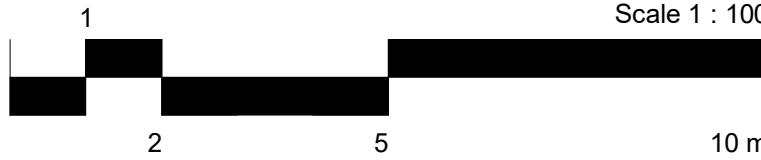

A 21-12-23 BJ Final revisions pre-planning submission

Rev Date By Detail

Drawing status

RIBA Stage 2 - Concept Design

Client

Mr T.Eyre & Ms A.McDermott

Project/Location

Barn Conversion at:

Shaw Farm,
Cheadle Road (B 5032),
Alton, Staffordshire,
ST10 4DH

Title Barn 3 - Proposed Plan & Elevations	Date 04-11-23	Drawn NJ
Drawing Ref 23-12-b3-03-XX-DR-A-0209	Scale(s) As indicated @A2	Revision A

b3architecturaldesign

