
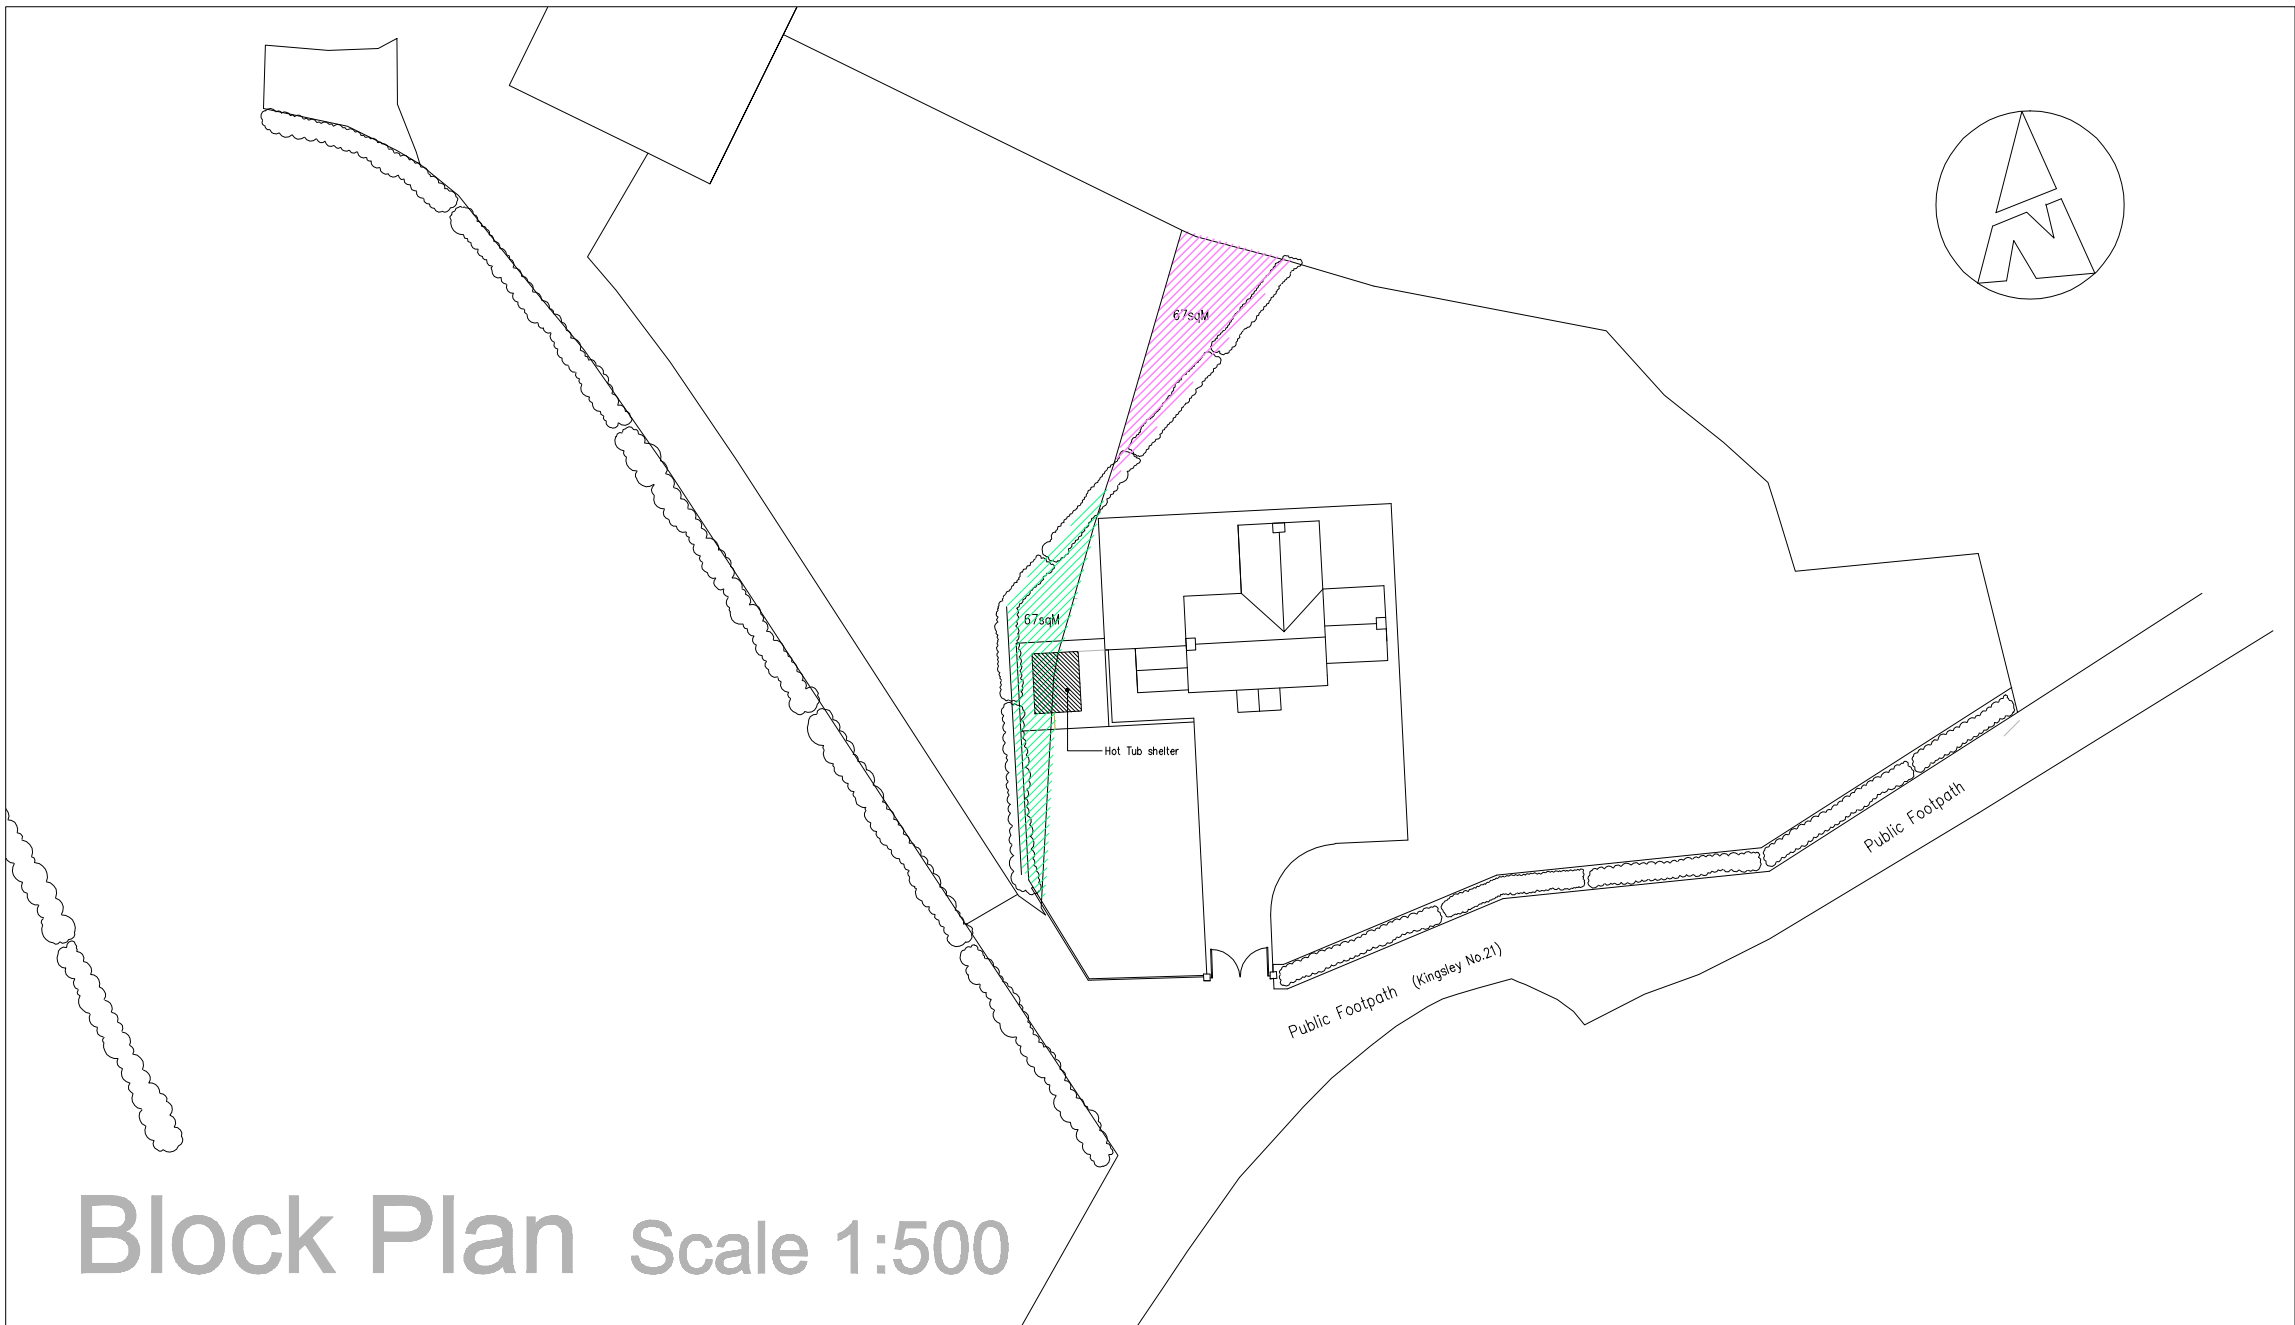
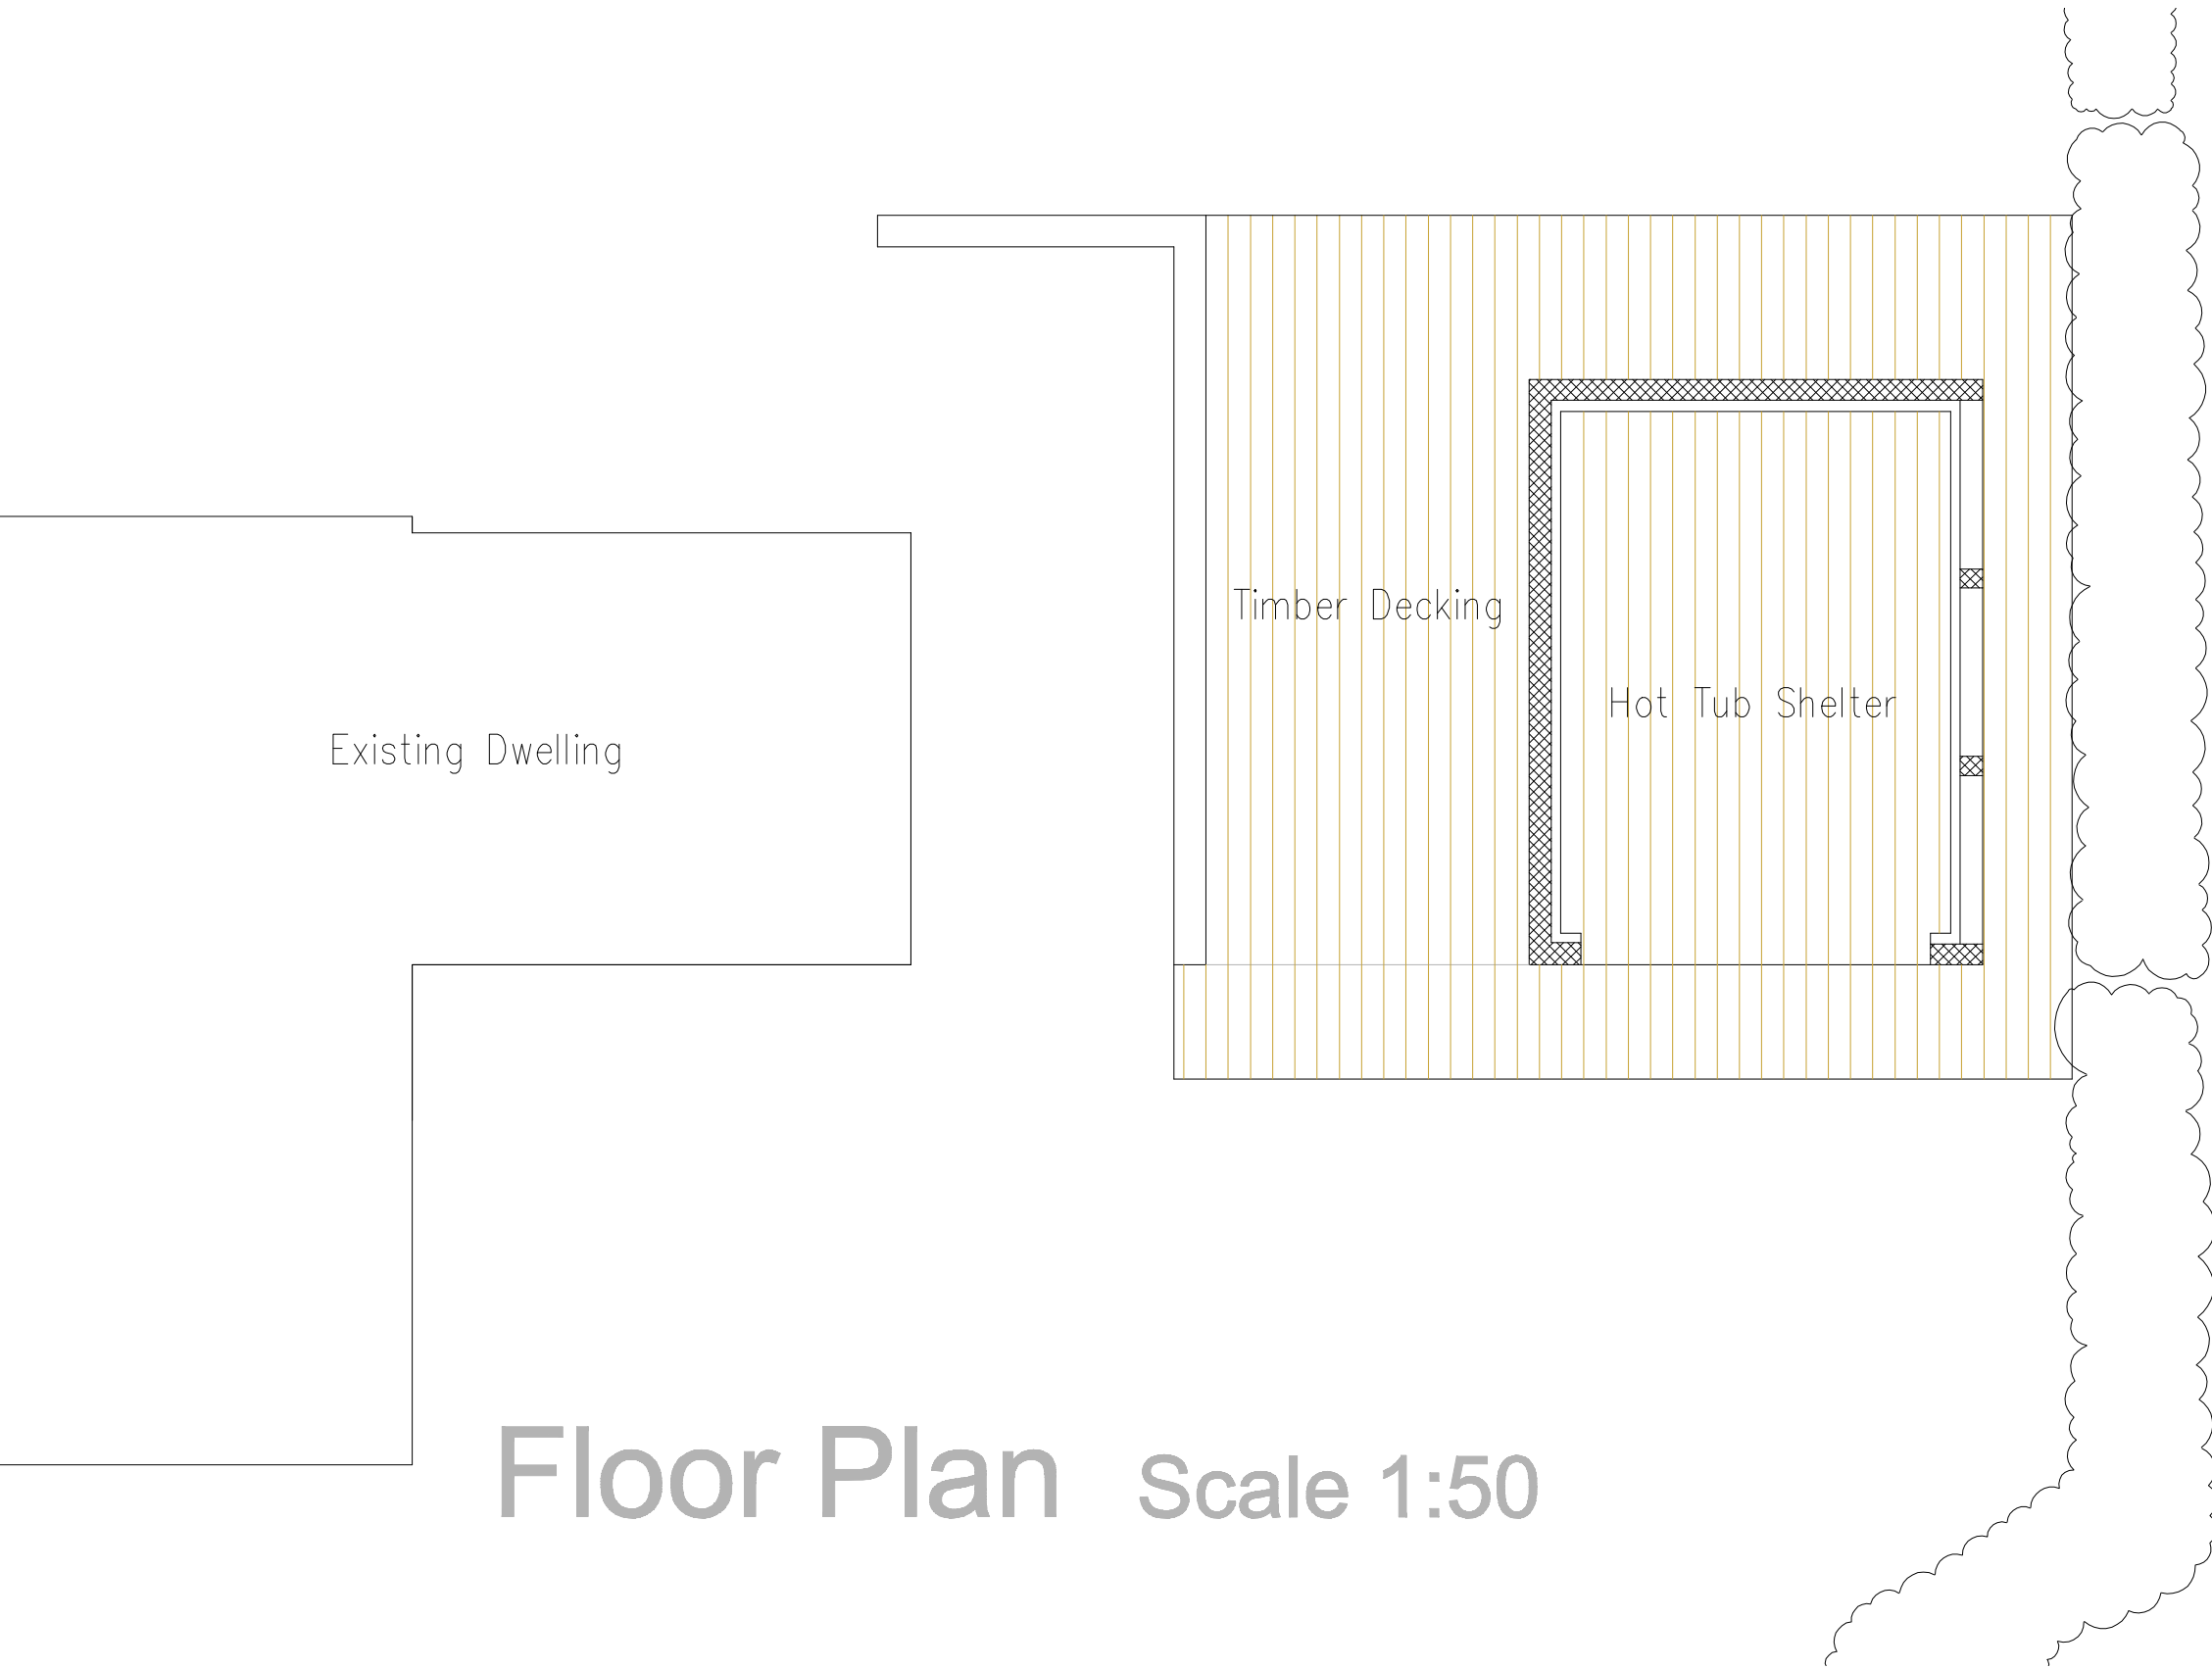
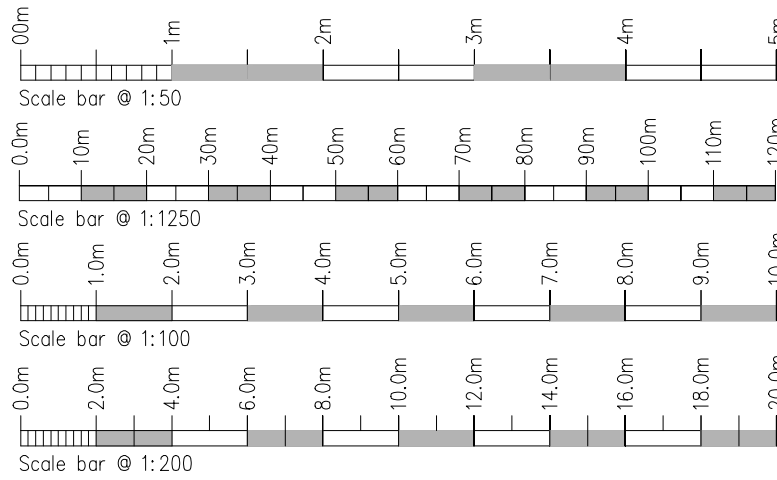
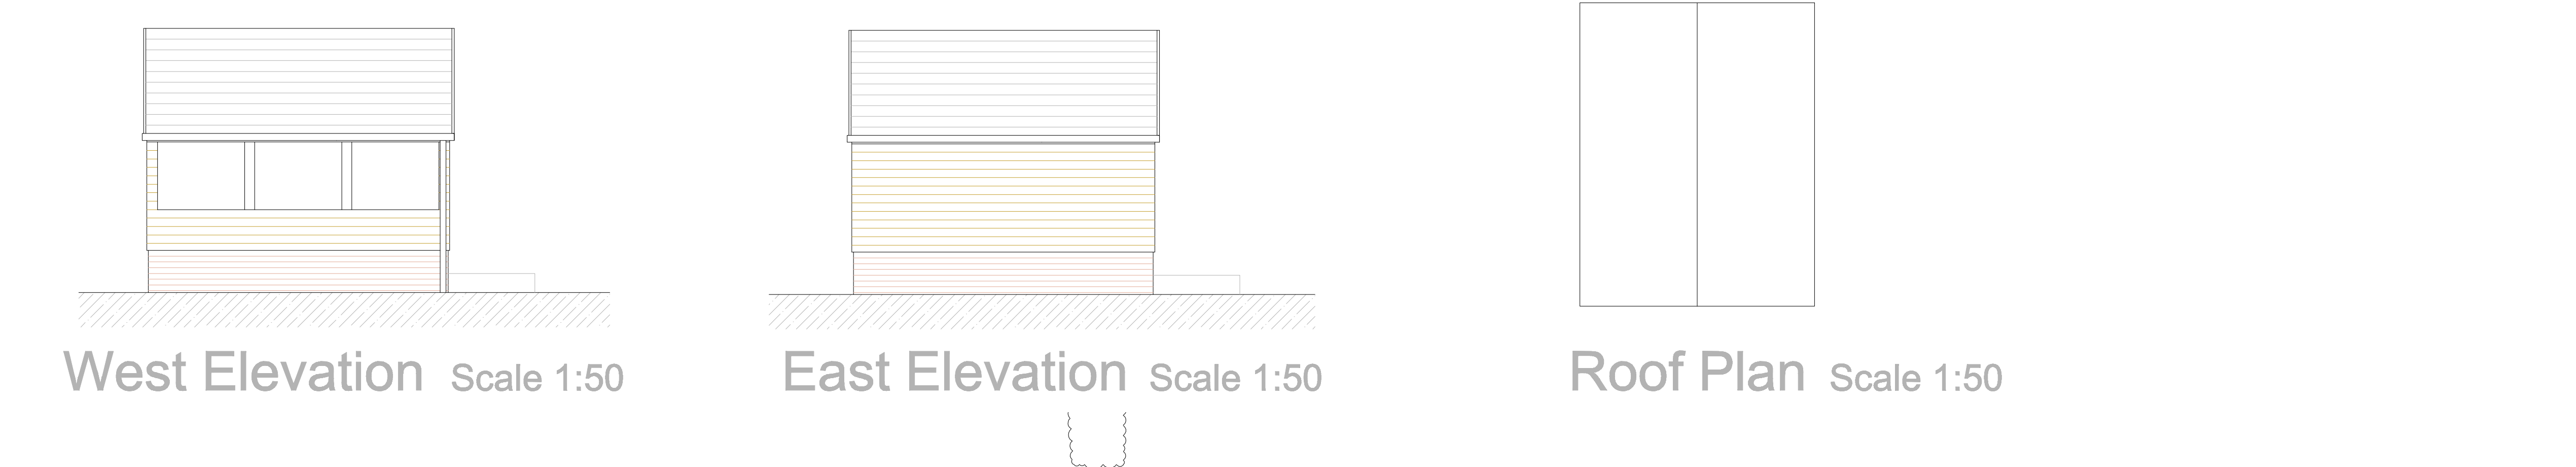


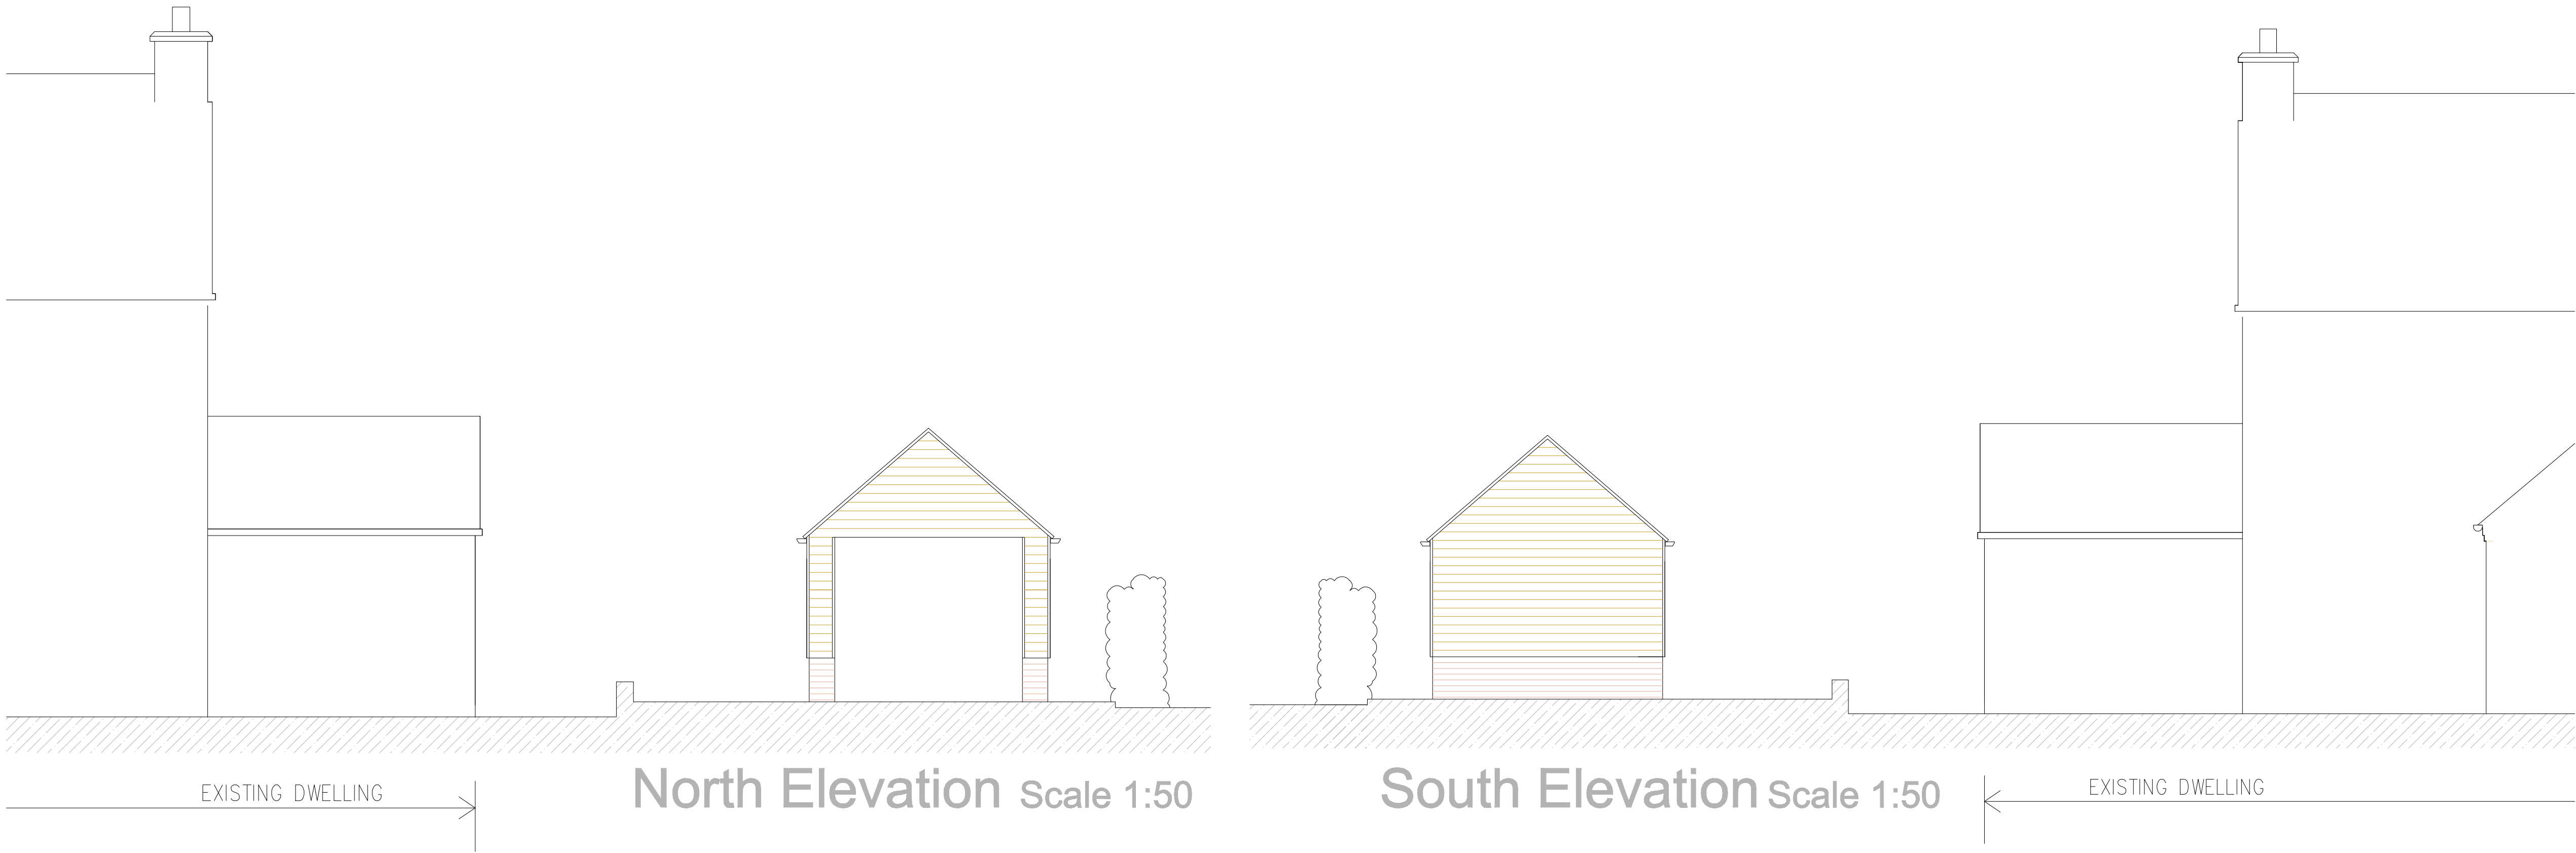

Rev.	Drawn	Comments.	Date

MAC
ARCHITECTURAL DESIGN LTD
Moorland House, 123 Moorland Road, Burslem, ST6 1JD.
T:01782 503302 E:admin@mac-arch.co.uk

Client:
Mr D Titterton.

Project:
Ancillary Building at Moorside Farm, Kingsley Moor, Stoke on Trent, Staffordshire. ST10 2EG.
(Eastings 400012 Northings 346348)

Title:
Plan & Elevations.

Status:
Planning