


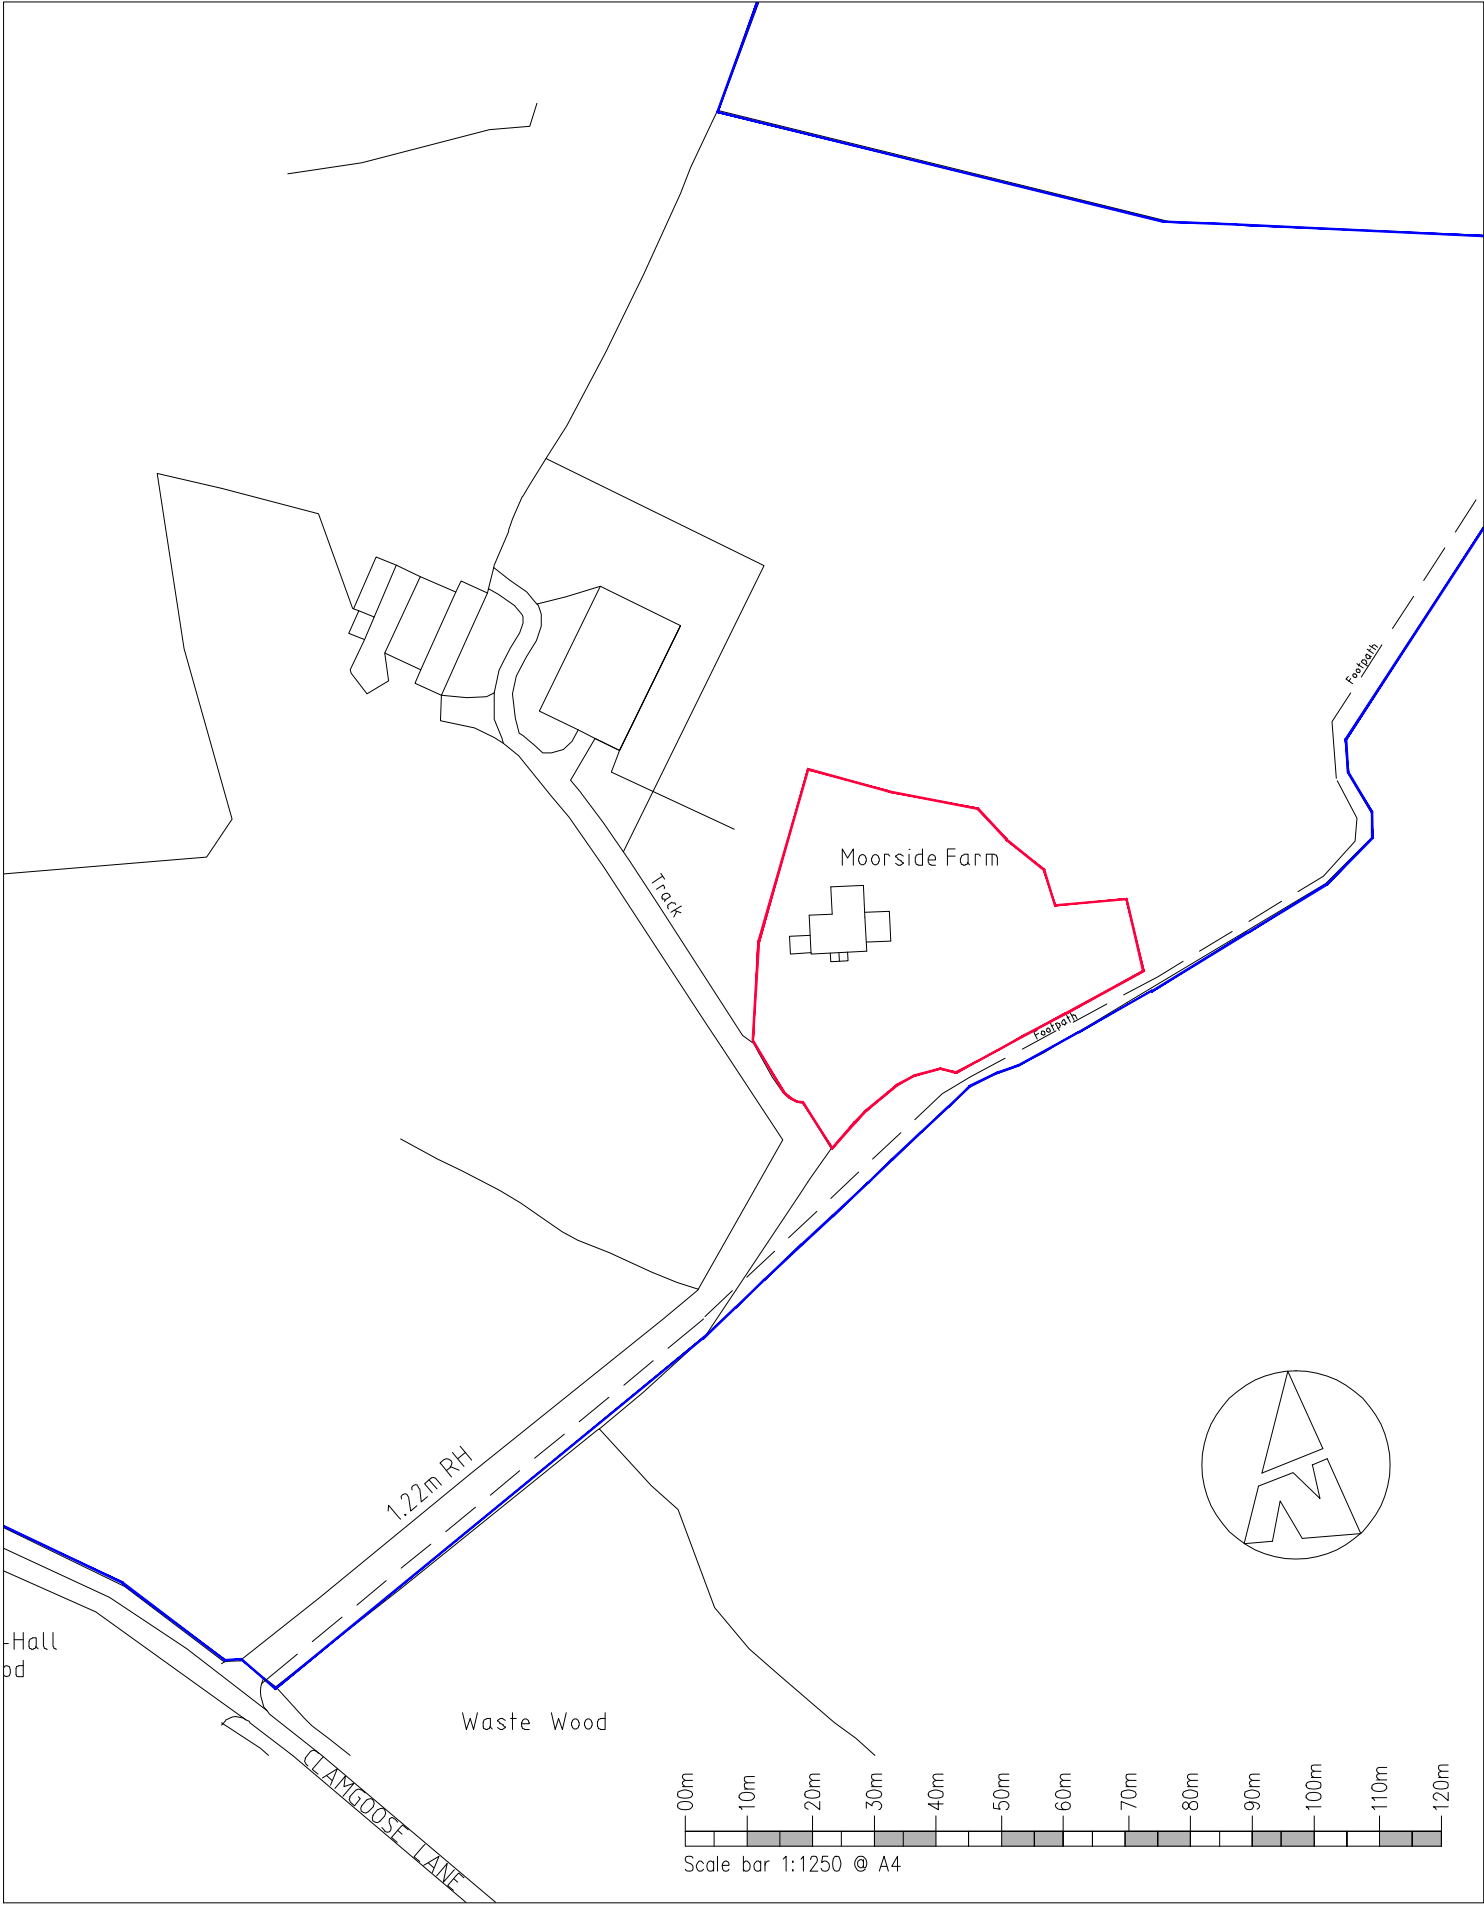

Location Plan Scale 1:1250