




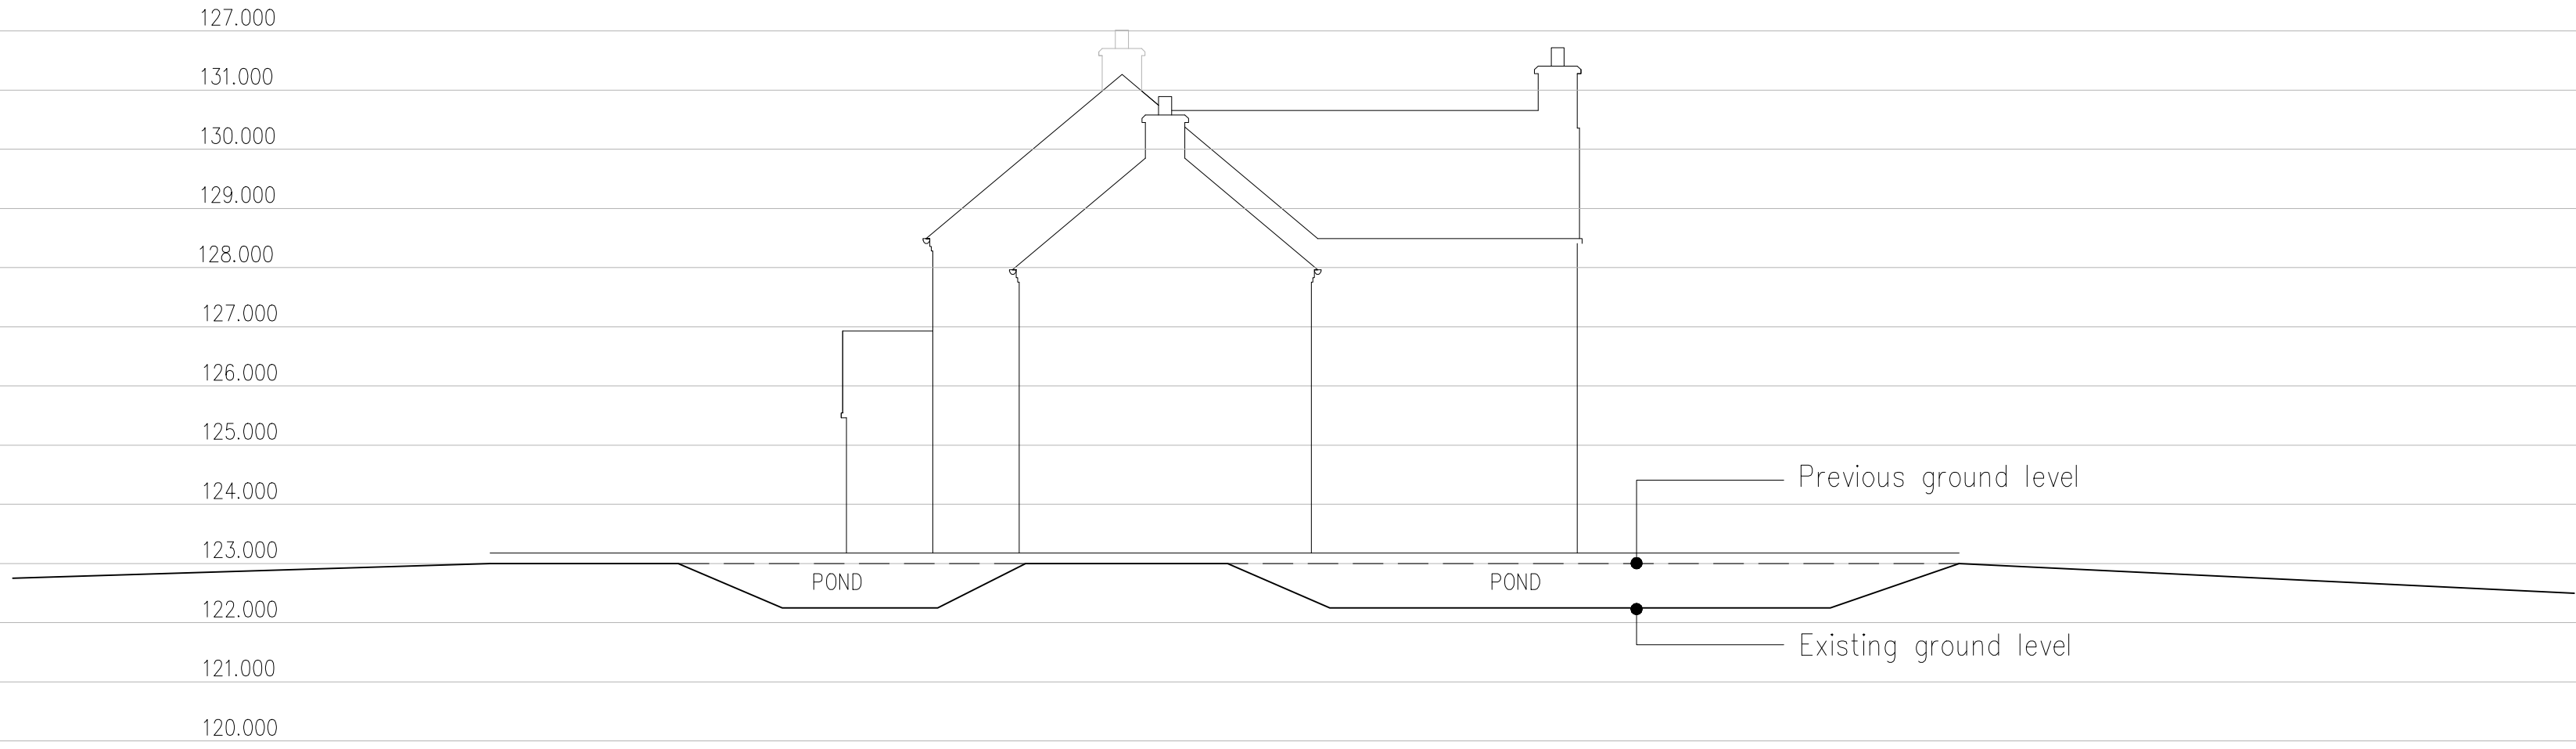

Section X-X Scale 1:100

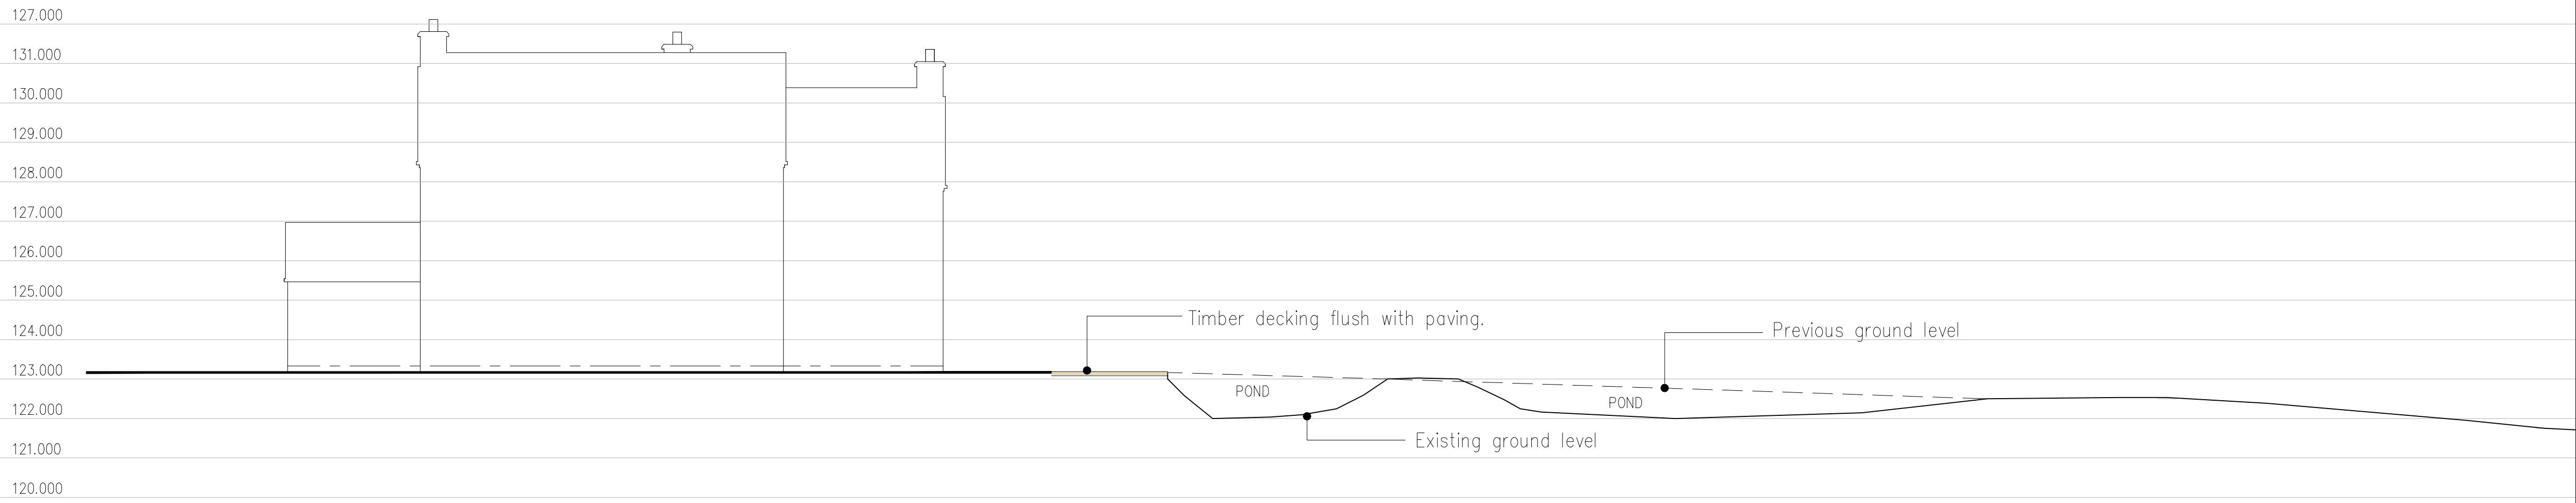

Section Y-Y Scale 1:100

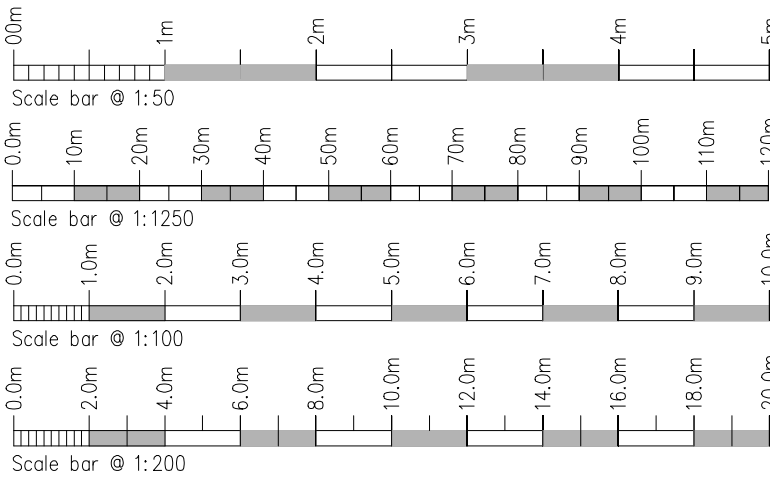

Rev.	Drawn	Comments.	Date

MAC
ARCHITECTURAL DESIGN LTD
Moorland House, 123 Moorland Road, Burslem, ST6 1JD.
T:01782 503302 E:admin@mac-arch.co.uk

Client:
Mr D Titterton.

Project:
Proposed pond at Moorside Farm,
Clamgoose Lane, Kingsley Moor,
Stoke on Trent, Staffordshire.
ST10 2EG.
(Eastings 400012 Northings 346348)

Title:
Sections of pond.

Status:
Planning