


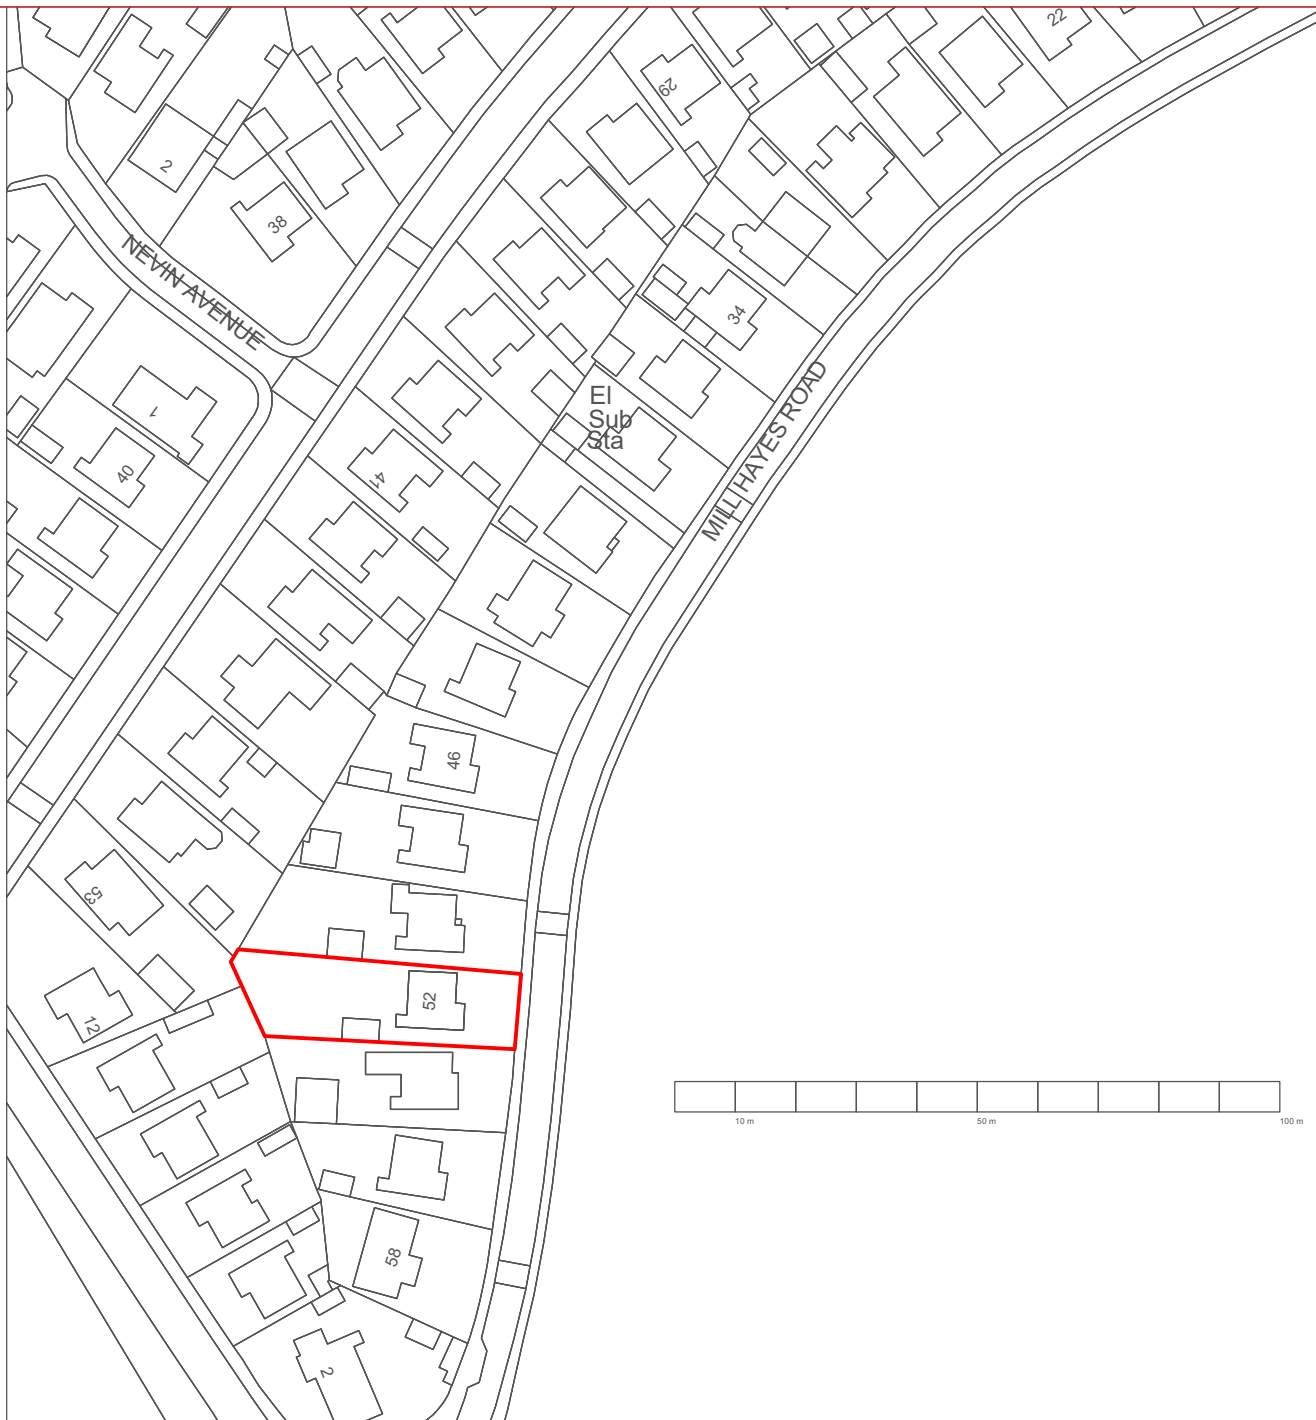

DOCUMENT TITLE
LOCATION PLAN

ADDRESS
52, MILL HAYES ROAD

POSTCODE
ST8 7BU

SCALE / A4
1:1250

DOCUMENT
LOCATION PLAN