


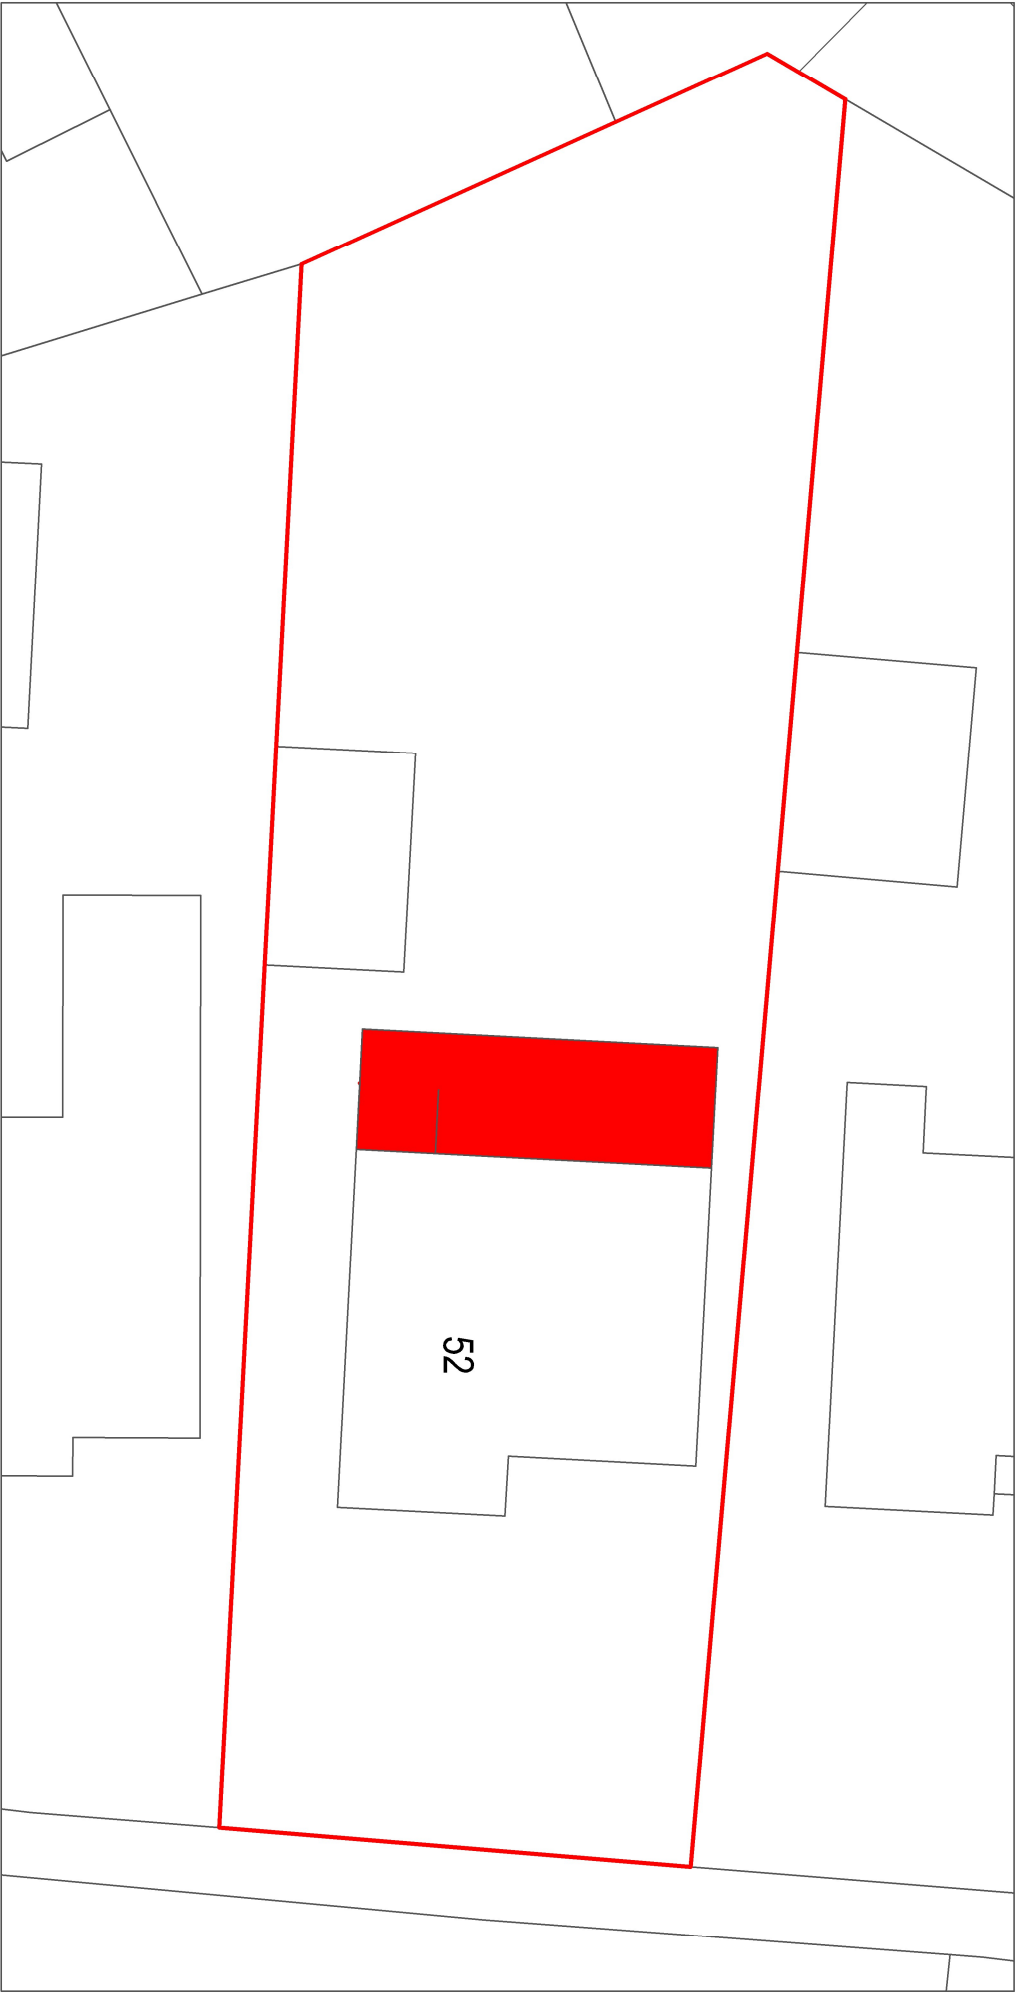

--	--	--	--	--

1m 5m 10 m 20 m 30 m

REVISED - SCALE NOW 1:200 CHANGED FROM 1:1250 5TH JAN 24

DOCUMENT TITLE
SITE PLAN

ADDRESS
52, MILL HAYES ROAD

POSTCODE
ST8 7BU

SCALE / A4
1:200

DOCUMENT
SITE PLAN