


DORMER WALLS TO BE FINISHED IN GREY VM
ZINC CLADDING

FRAMELESS GLASS BALUSTRADE

PROPOSED EXTENSION INDICATED THUS
CONSISTING FRAMELESS STRUCTURAL GLASS
AND GLASS BALUSTRADE TO TERRACE OVER

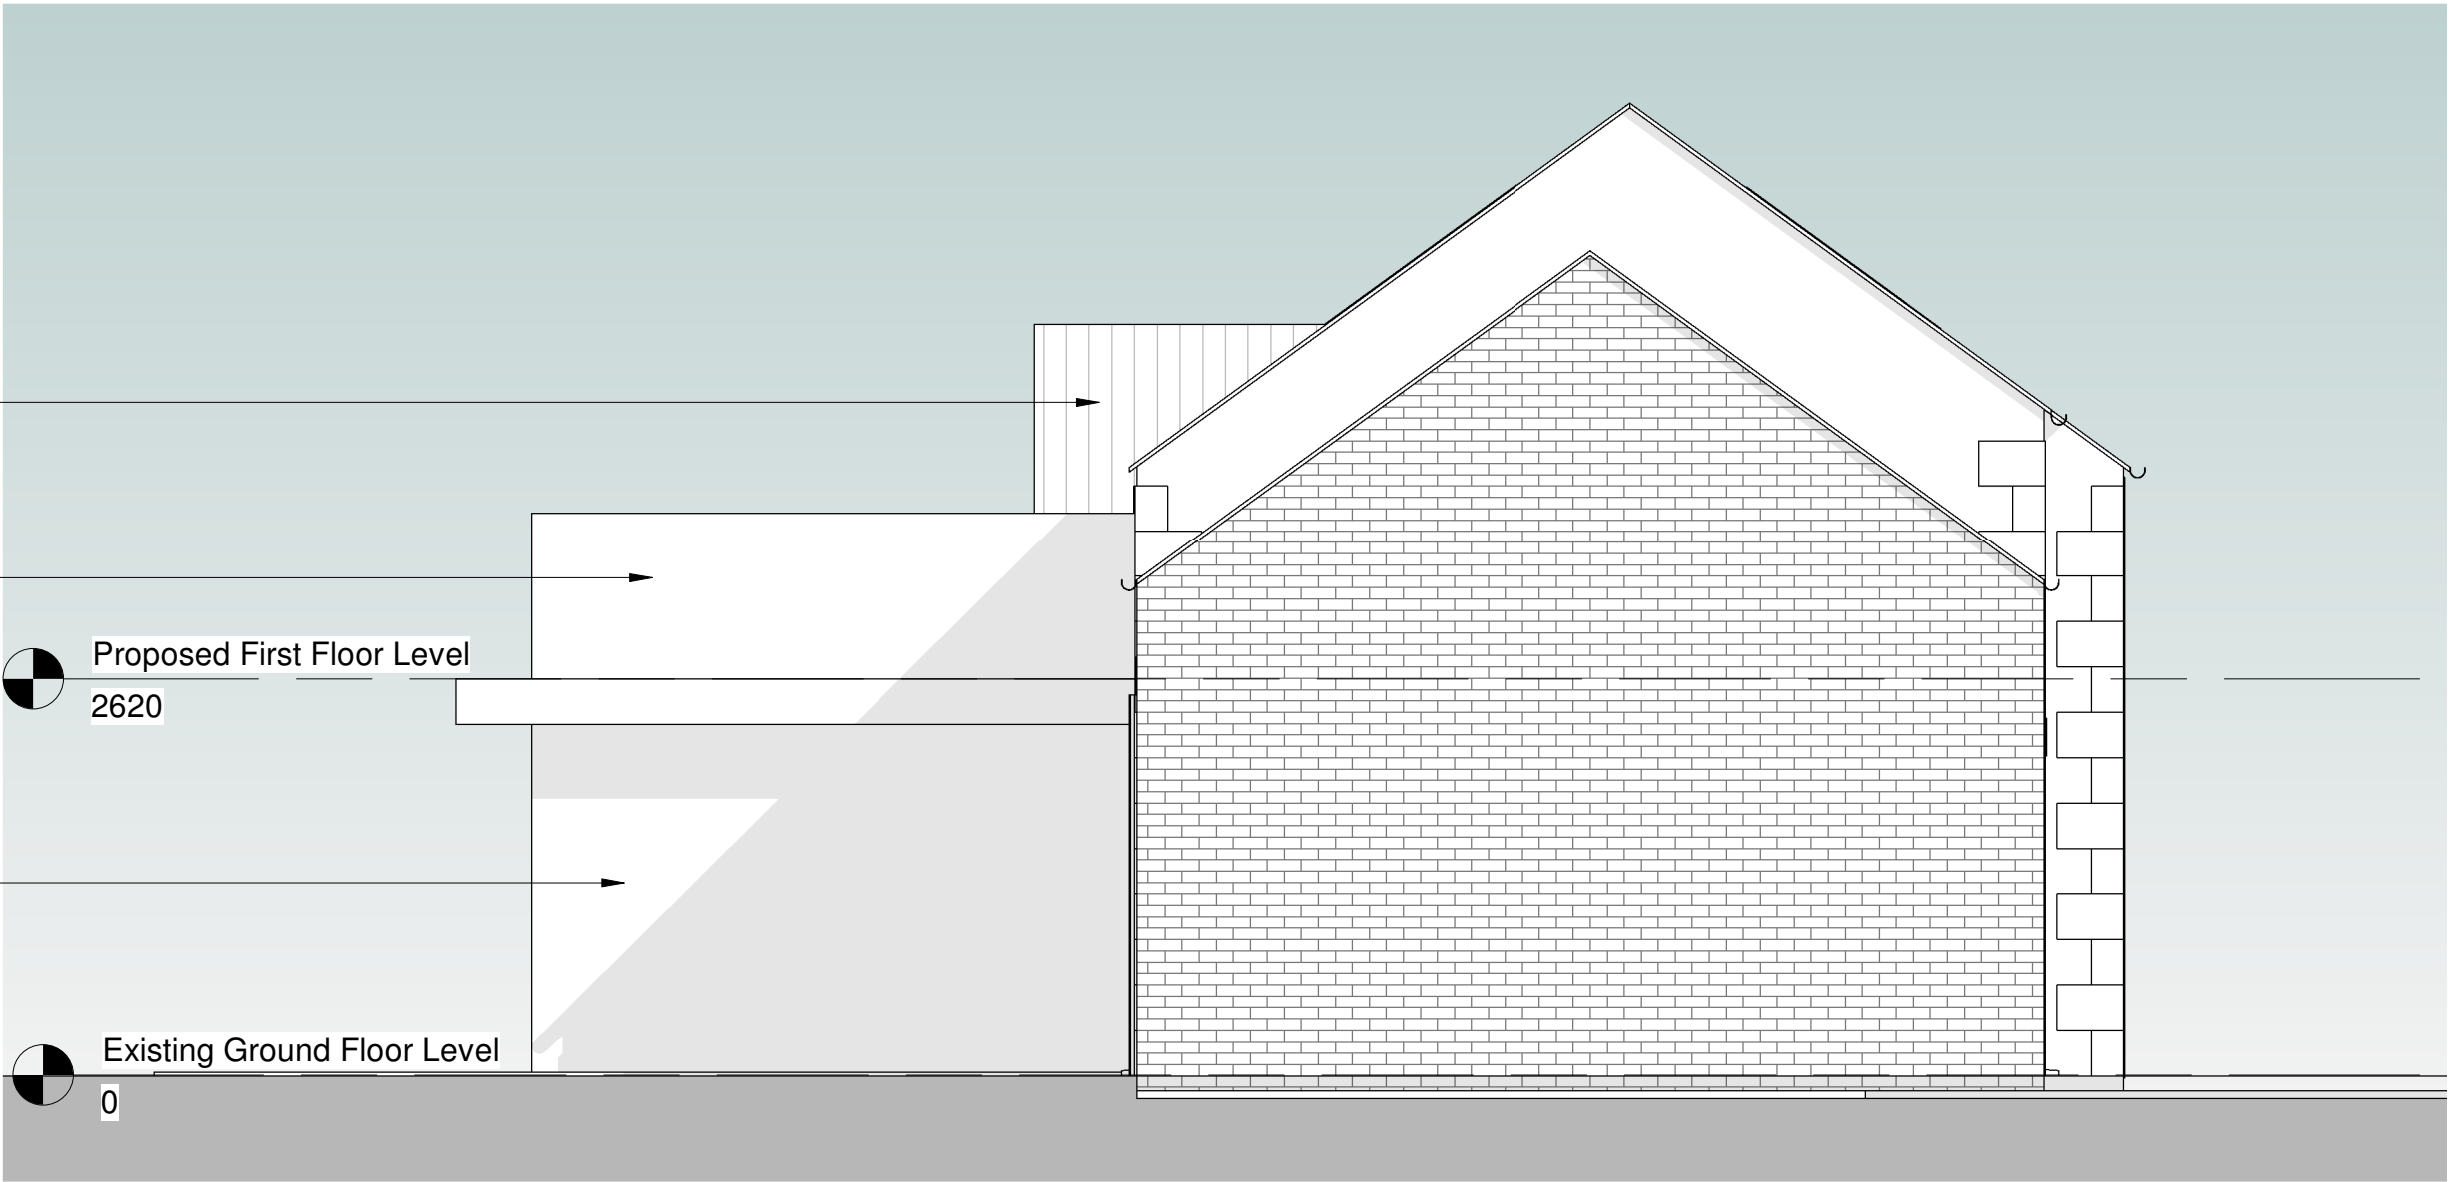

1
Proposed Side Elevation
(NW Facing)
1 : 50

EXISTING VENT SLOTS TO BE RETAINED AND
GLAZED INTERNALLY

EXISTING STONEWORK TO BE SYMPATHETICALLY
CLEANED AND RE-POINTED

PROPOSED EXTENSION INDICATED THUS
CONSISTING FRAMELESS STRUCTURAL GLASS
AND GLASS BALUSTRADE TO TERRACE OVER



2
Proposed Side Elevation
(SE Facing)
1 : 50


GENERAL NOTES

All work is to be completed in accordance with the planning consent notice ref.
All building work is to conform with the 2010 Building Regulations and all subsequent
revised documents and to the satisfaction of the building control officer.
The contractor is to check all dimensions and conditions on site prior to commencing
works.
Works to be completed in strict accordance with all project specific documents produced
in accordance with the CDM Regulations 2015.
It remains the duty of the client and contractor to establish all legal boundaries on site.
This drawing and its contents remain the copyright of EPOCH Architecture Ltd.

KEY

F.C.	-	Floor - Cill Height
C.H.	-	Head Height
D.H.	-	Door Head Height
[2620]	-	Floor - Ceiling Height
[EIPW.LC#	-	Existing Foul Water Inspection Chamber
[EISW.LC#	-	Existing Surface Water Inspection Chamber
[EIPW.M.H.#	-	Existing Combined Water Inspection Chamber
[EISW.M.H.#	-	Existing Foul Water Manhole
[EISW.M.H.#	-	Existing Surface Water Manhole
[EISW.M.H.#	-	Existing Combined Water Manhole
Rwp.	-	Rainwater Pipe
SVP	-	Soil Vent Pipe
S.S.	-	Sub-Stack
G.	-	Gully
BIG.	-	Back Inlet Gully

DRAWING NOTES:

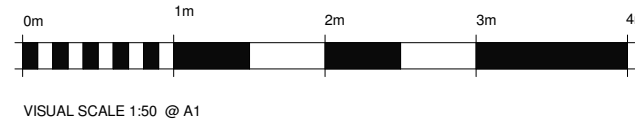

Rev: Details: By/Chk: Date:



EPOCH Architecture Limited
12 Robin Hill, Blidworth Moor, Staffordshire, ST8 7NN
T: 01782 505636
M: 07709 260128
E: jonathan@epocharchitecture.co.uk
W: www.epocharchitecture.co.uk

EPOCH Architecture Limited
Registered in England &
Wales
10183180



Client: Mr Parker		
Project: Barns At Endon Bank Farm, Endon		
Drawing Title: Proposed Elevations Sheet 2		
Stage:	Status:	
Drawn By: EA	Date: 19/07/23	Scale: 1 : 50
EPOCH Project Number:	Client Project Number:	Sheet Size: A1
P318 - 212 PP06		Revision: