


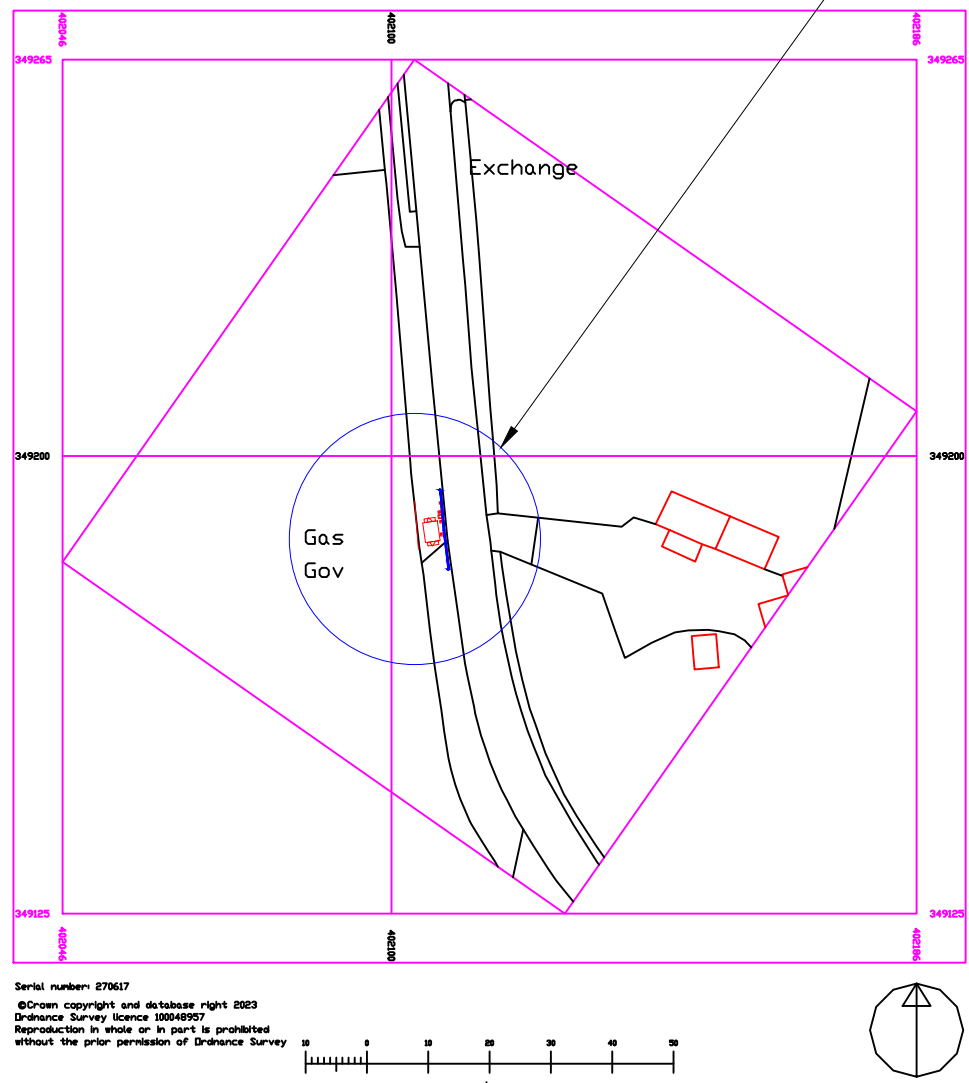


Site Location: 1:1250
Froghall Road, Ipstones, Froghall,
Staffordshire Moorlands,
Staffordshire
ST10 2NA

E: 402109
N: 349190
W3W : twinkling.recital.unstated

Barrier foundations required to avoid the
existing gas valve chambers and pits

Min length of containment barrier 13500

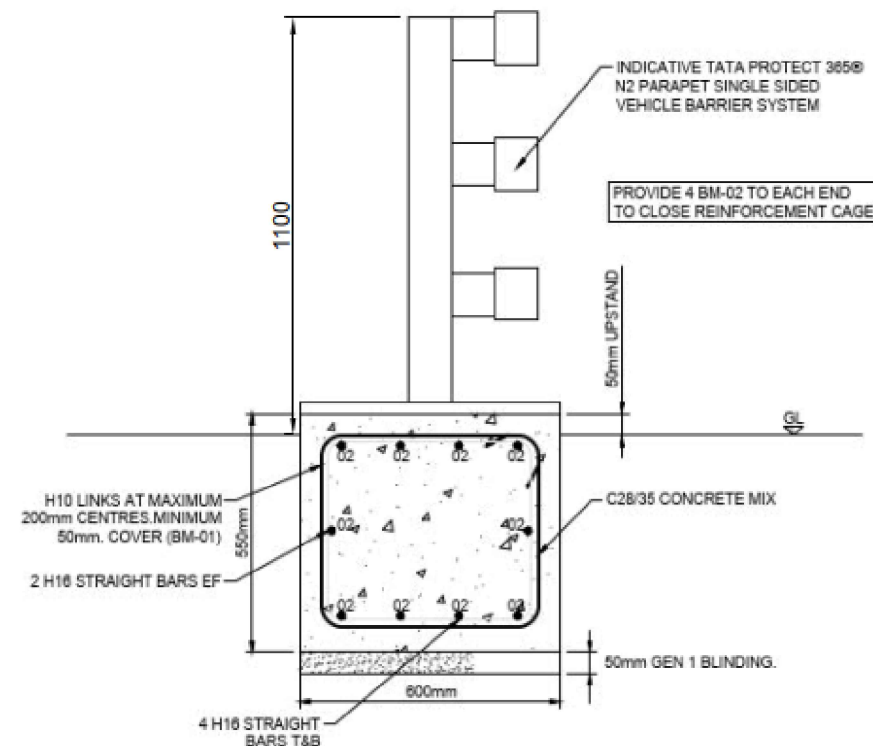

SECTION THROUGH PROPOSED
CONTAINMENT BARRIER

Proposed Layout scale 1:100

For Planning only

Cadent

CONSULTANTS

Willoughby Structures
4 Willoughby Road West Bridgford Nottingham NG2 6EZ
e.g.shaw@willoughbystructures.com
t:0776 4584776

ORIGINATOR	Greg S	Willoughby Structures Willoughby Road Nottingham NG2 6EZ
DATE	24/07/2023	
Tel : 0776 4584 776 Email:g.shaw@willoughbystructures.com		

CLIENT



PROJECT
Froghall Road Ipstones
Vehicle Impact Barriers

TITLE
General Arrangement Drawing
Planning Drawing
Proposed Layout

ALL LEVELS IN METRES, ALL DIMENSIONS IN MILLIMETRES UNLESS OTHERWISE STATED			
SHEET	1	OF	1
SCALE	1:100		
DRG. No.	J230313-GEN-IPST-P003		
ISSUE	C		

F	DATE	DRAWN	CHECKED	APPROVED	E	DATE	DRAWN	CHECKED	APPROVED	D	DATE	DRAWN	CHECKED	APPROVED	C	DATE	DRAWN	CHECKED	APPROVED	B	DATE	DRAWN	CHECKED	APPROVED	A	DATE	DRAWN	CHECKED	APPROVED	© Willoughby Structures All rights reserved. No part of this work may be reproduced or used in any form (including storage by electronic means) without the written permission of Willoughby Structures. Warning: Any unauthorised act in relation to the work may result in both a civil claim for damages and criminal prosecution.				
	AMENDMENT					AMENDMENT					AMENDMENT					AMENDMENT					AMENDMENT					AMENDMENT					AMENDMENT			
															Scales ammended					Title block update					INITIAL ISSUE									