


FROGHALL ROAD - FROGHALL

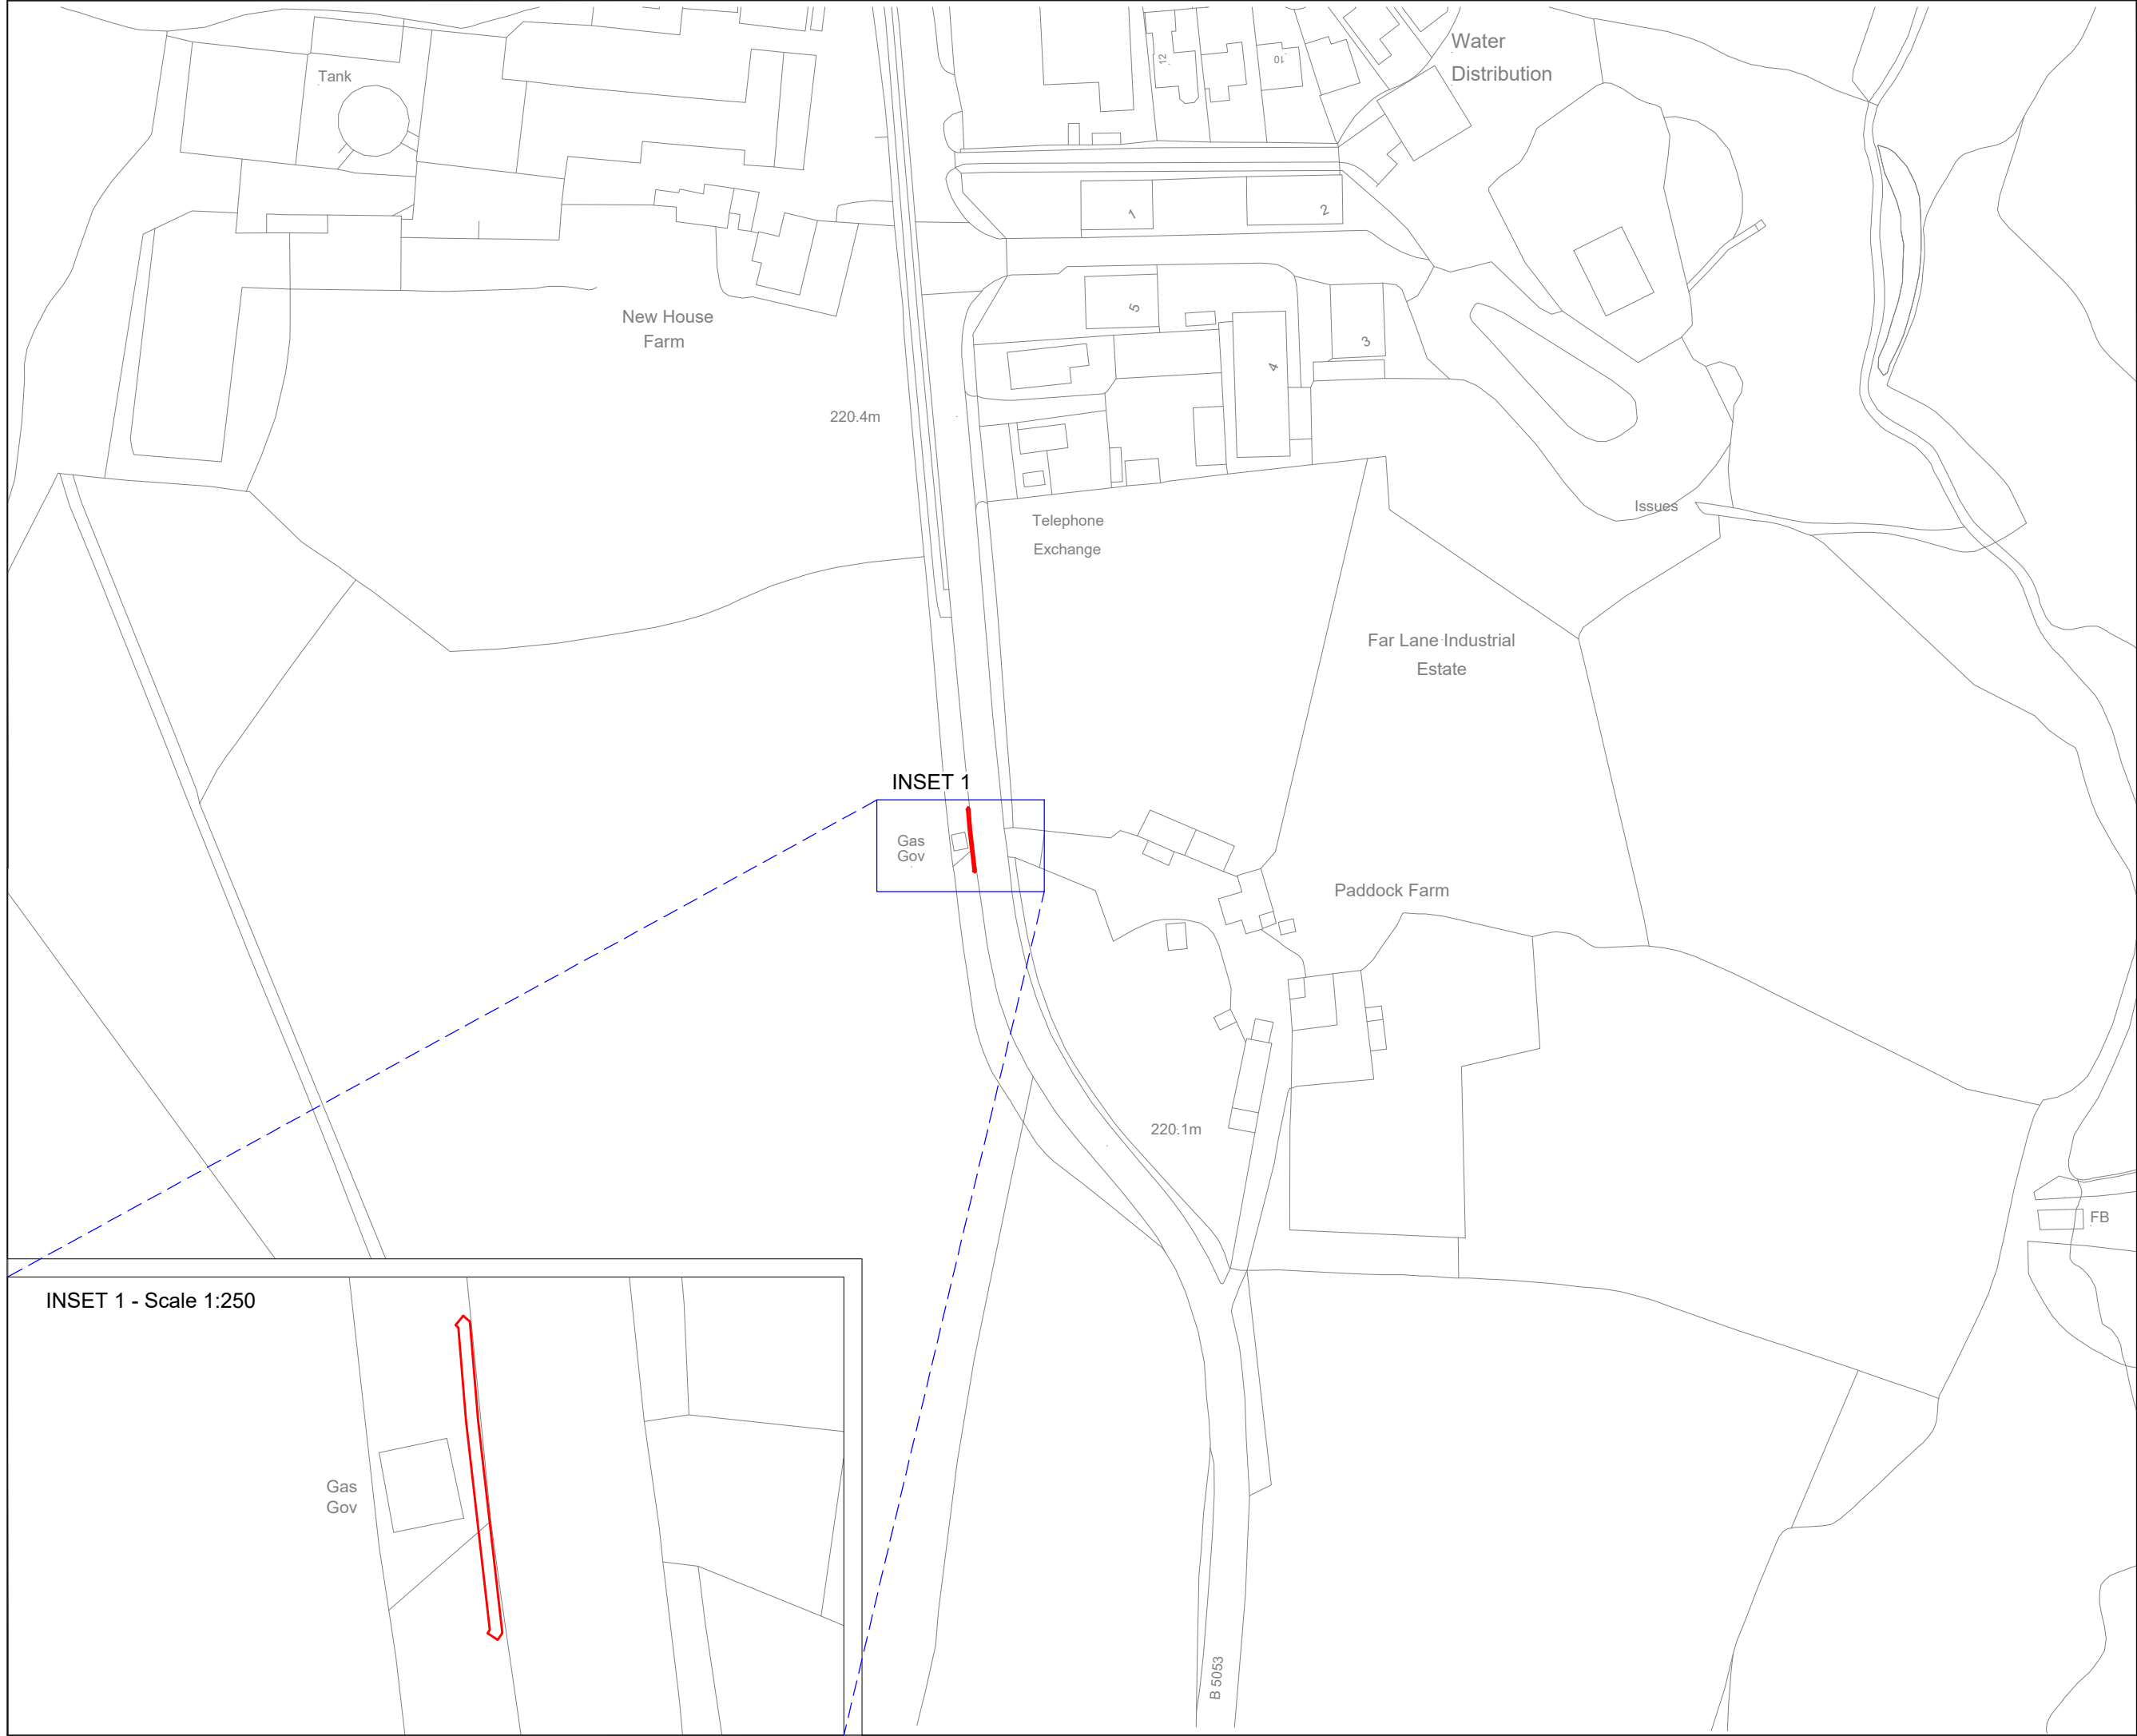

Key

Planning application boundary

© Crown copyright and database rights 2023 Ordnance Survey AC0000849896. You are permitted to use this data solely to enable you to respond to, or interact with, the the organisation that provided you with the data. You are not permitted to copy, sub-licence, distribute or sell any of this data to third parties in any form.

© Crown copyright material is reproduced with the permission of Land Registry under delegated authority from the Controller of HMSO.

This material was last updated in August 2023 and may not be copied distributed, sold or published without the formal permission of Land Registry. Only an official copy of a title plan or register obtained from the Land Registry may be used for legal or other official purposes.

May contain public sector information licensed under the Open Government Licence v3.0.

Client

CADENT

Designer

Ardent

Project

FROGHALL ROAD - FROGHALL

Drawing Title

VEHICLE IMPACT BARRIER - FROGHALL ROAD
IPSTONES, FROGHALL ST10 2NA
SITE LOCATION PLAN

Status

FINAL

Revision

001

Scale 1:1,250 @ A3 Spatial Reference System

British National Grid

10m0m10m20m30m40m50m

Drawn By

G.Jones

Checked By

V.Cashman

Approved By

N.Dexter

Drawing reference

N:\CAD Team\Froghall Road\Froghall_Road_Site_Location_Plan_R1.dwg

This document is not to be used in whole or in part other than for the intended purpose and project for which it was prepared and provided.