


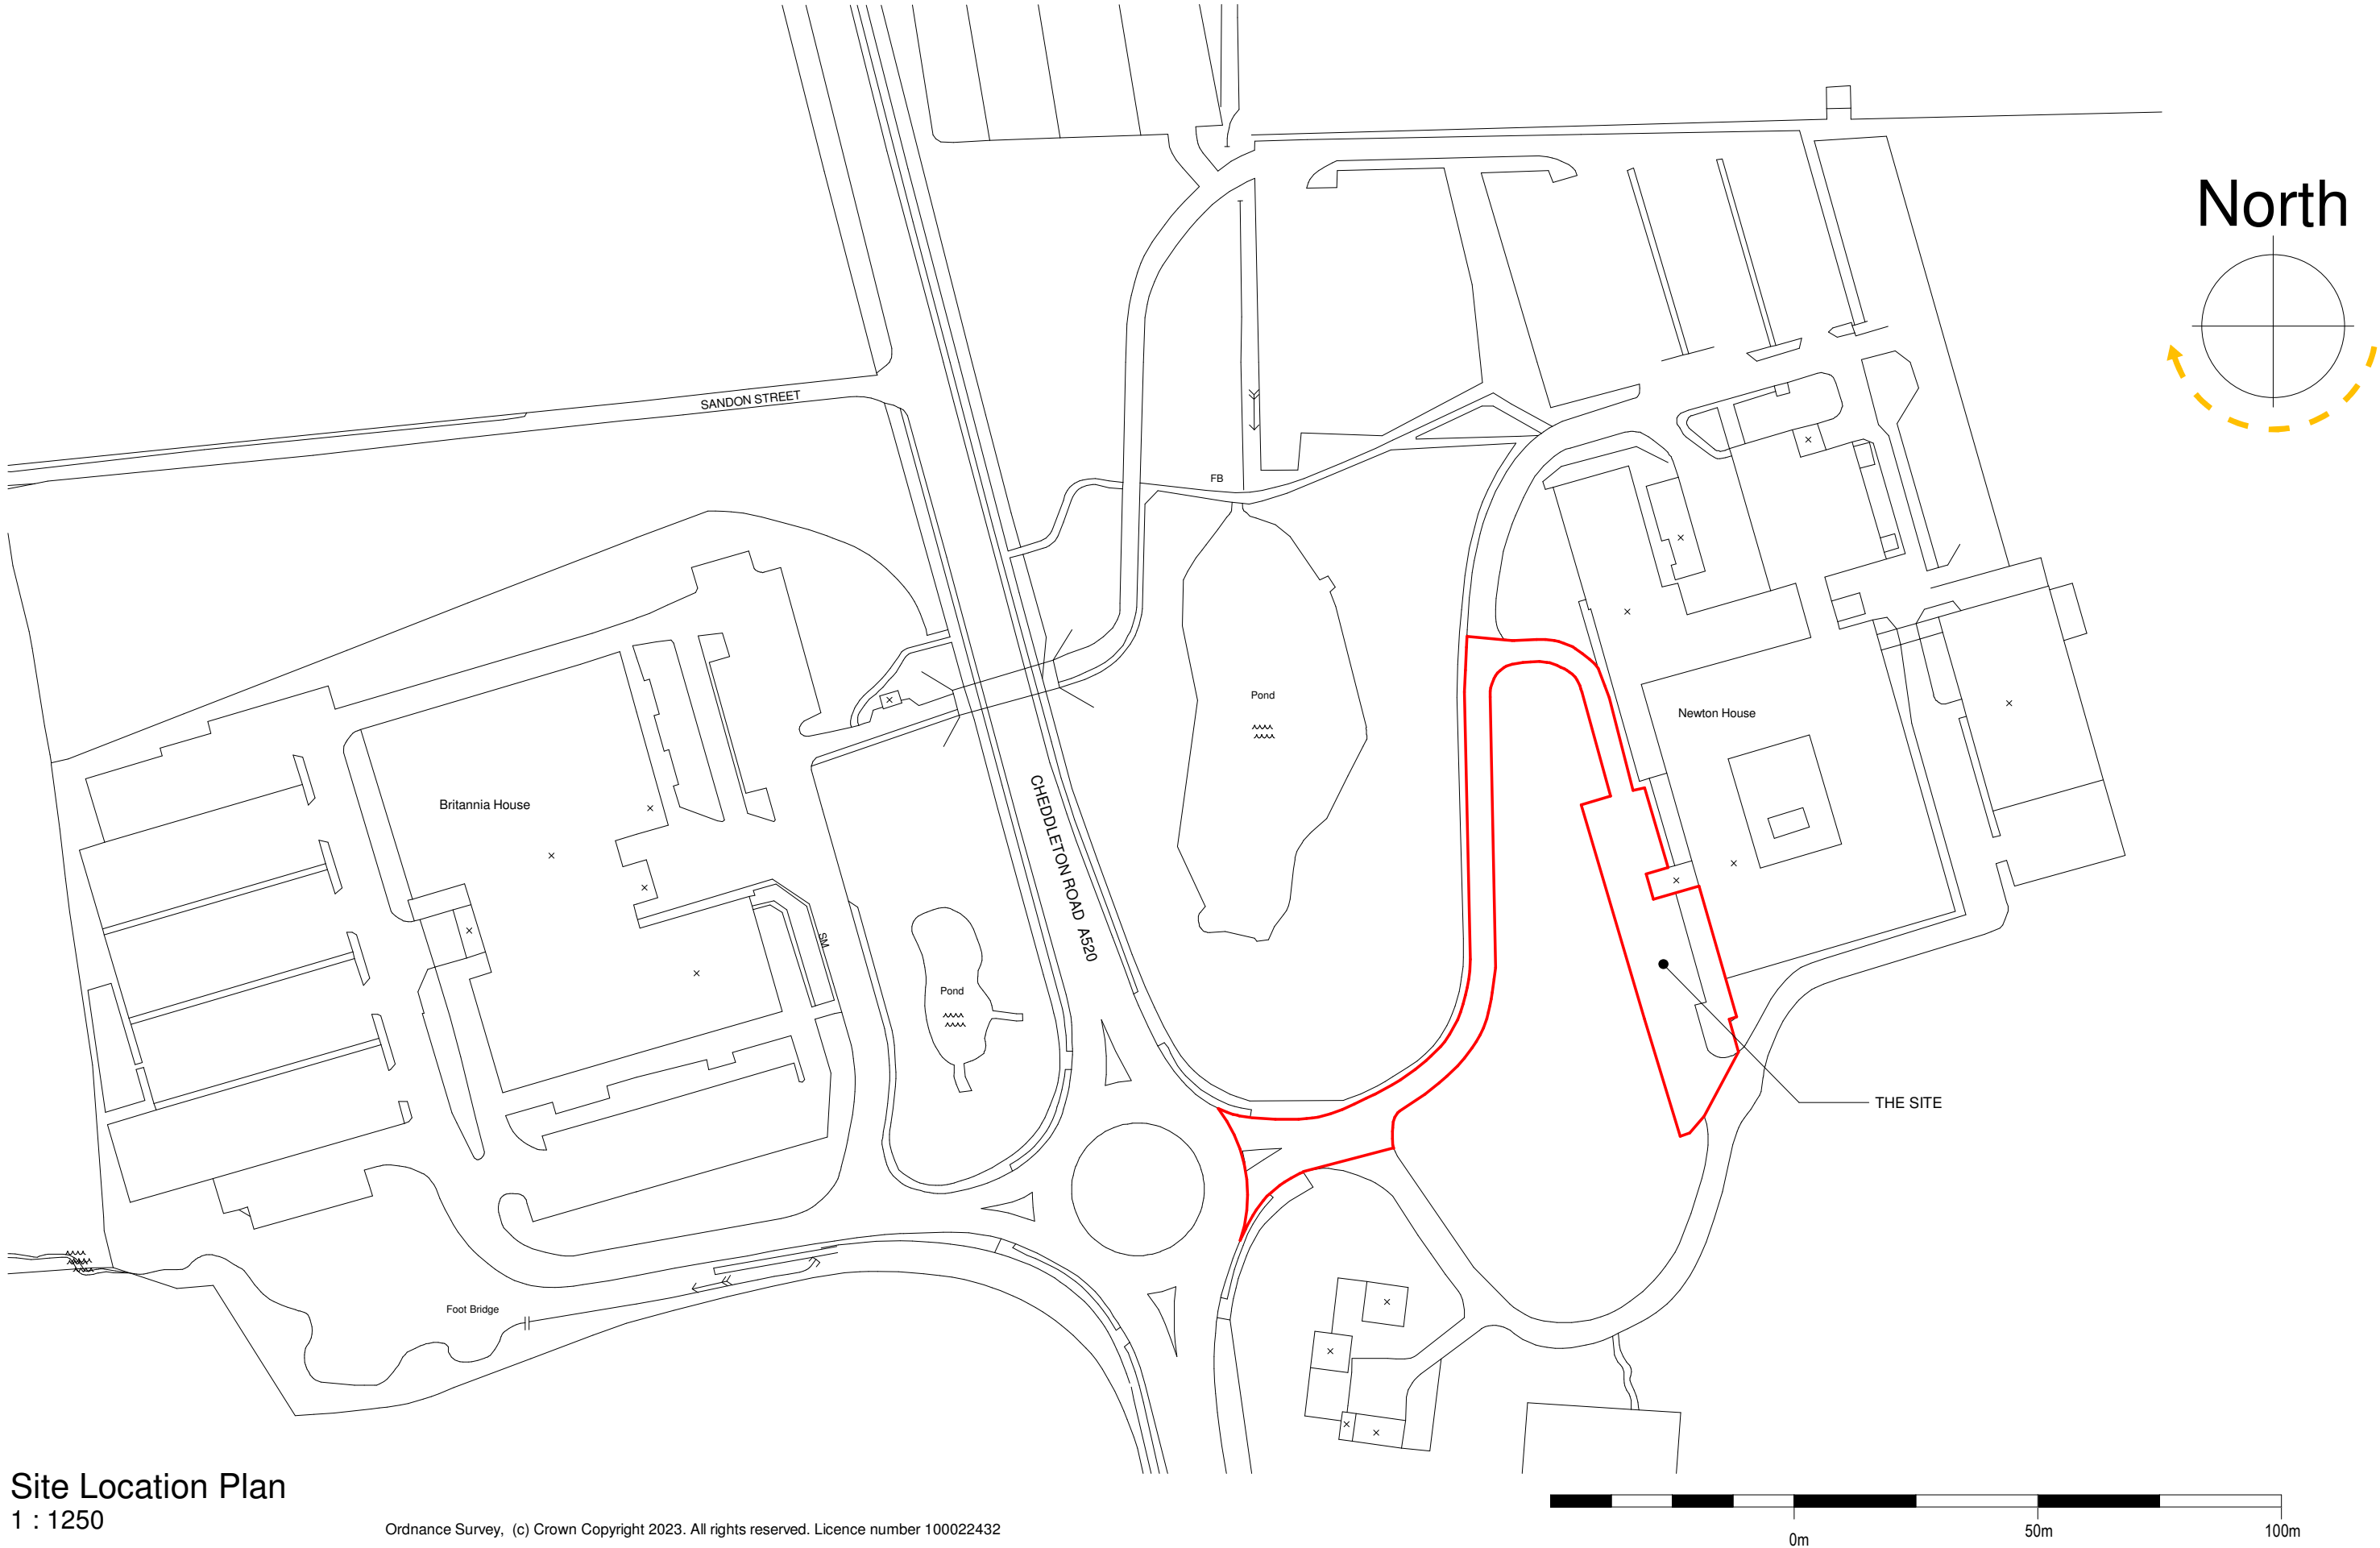

Site Location Plan
1 : 1250

Ordnance Survey, (c) Crown Copyright 2023. All rights reserved. Licence number 100022432



Clerk Bank House
Clerk Bank
LEEK
Staffordshire
ST13 5HE
t : 01538 373477
f : 01538 386503
e : info@ctdarchitects.co.uk
w : www.ctdarchitects.co.uk

ctd architects © 2024
• This drawing is copyright.
• All dimensions to be checked on site before proceeding.
• Contractor must notify the architect of any discrepancies before proceeding.
• Contractor to check/adjust dimensions of new work to suit existing conditions. Do not assume existing structure or details are plumb, square or level.
• All drawings to be read in conjunction with all other consultants drawings and specs.

Client
North Midlands Breast Screening Service
NHS
University Hospitals of North Midlands
NHS Trust

Project
Proposed Temporary Mobile Breast Screening Unit
Cooperative Bank Headquarters, Newton House, Leek
Title
Site Location Plan

Scale	1 : 1250	Size	A3	Drawn	DWP	Chk'd	MM	Date	08/01/24
Status	PLANNING								
Job No.	2372	Drawing No	AL01	Rev.					