

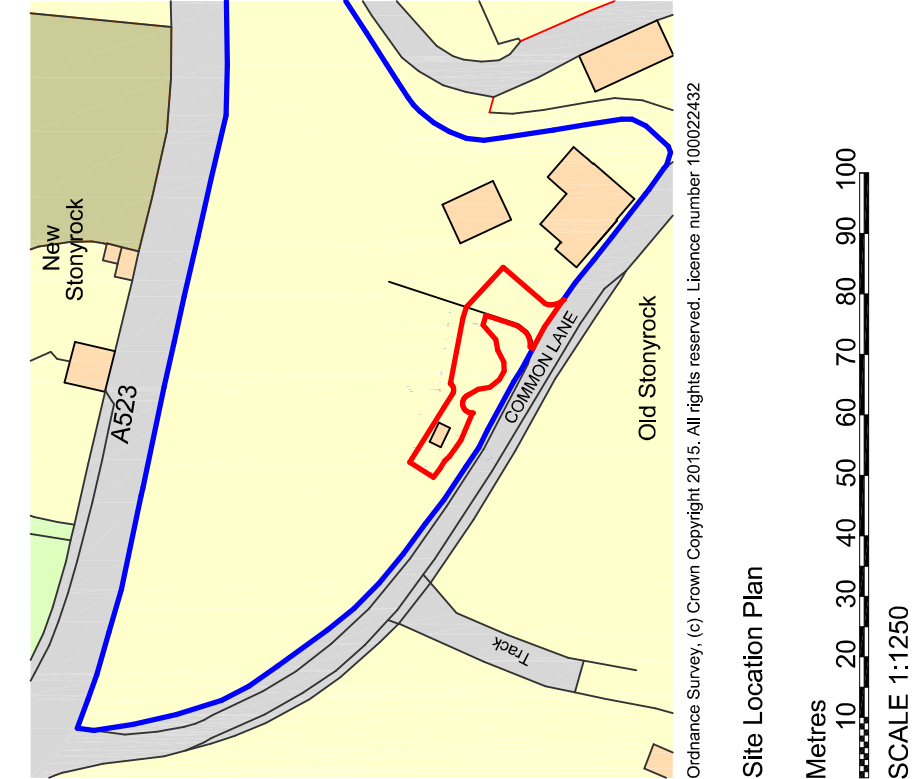
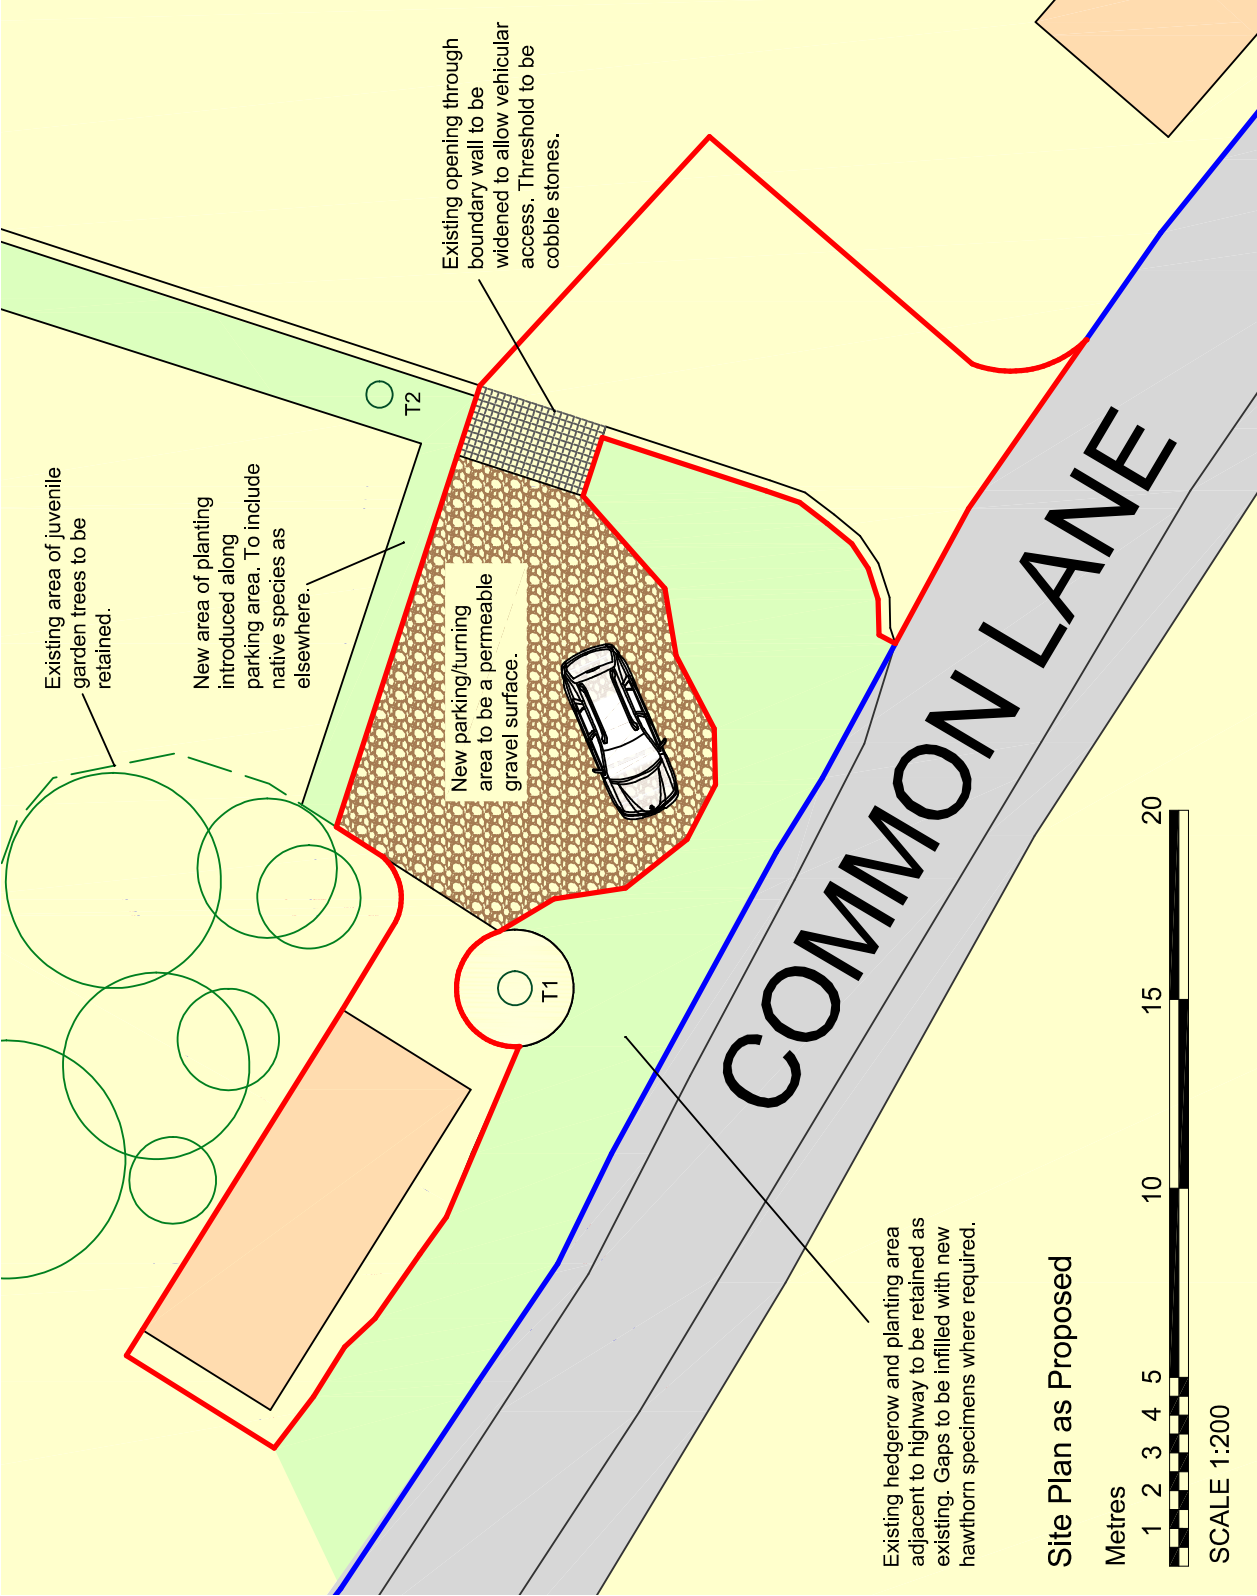


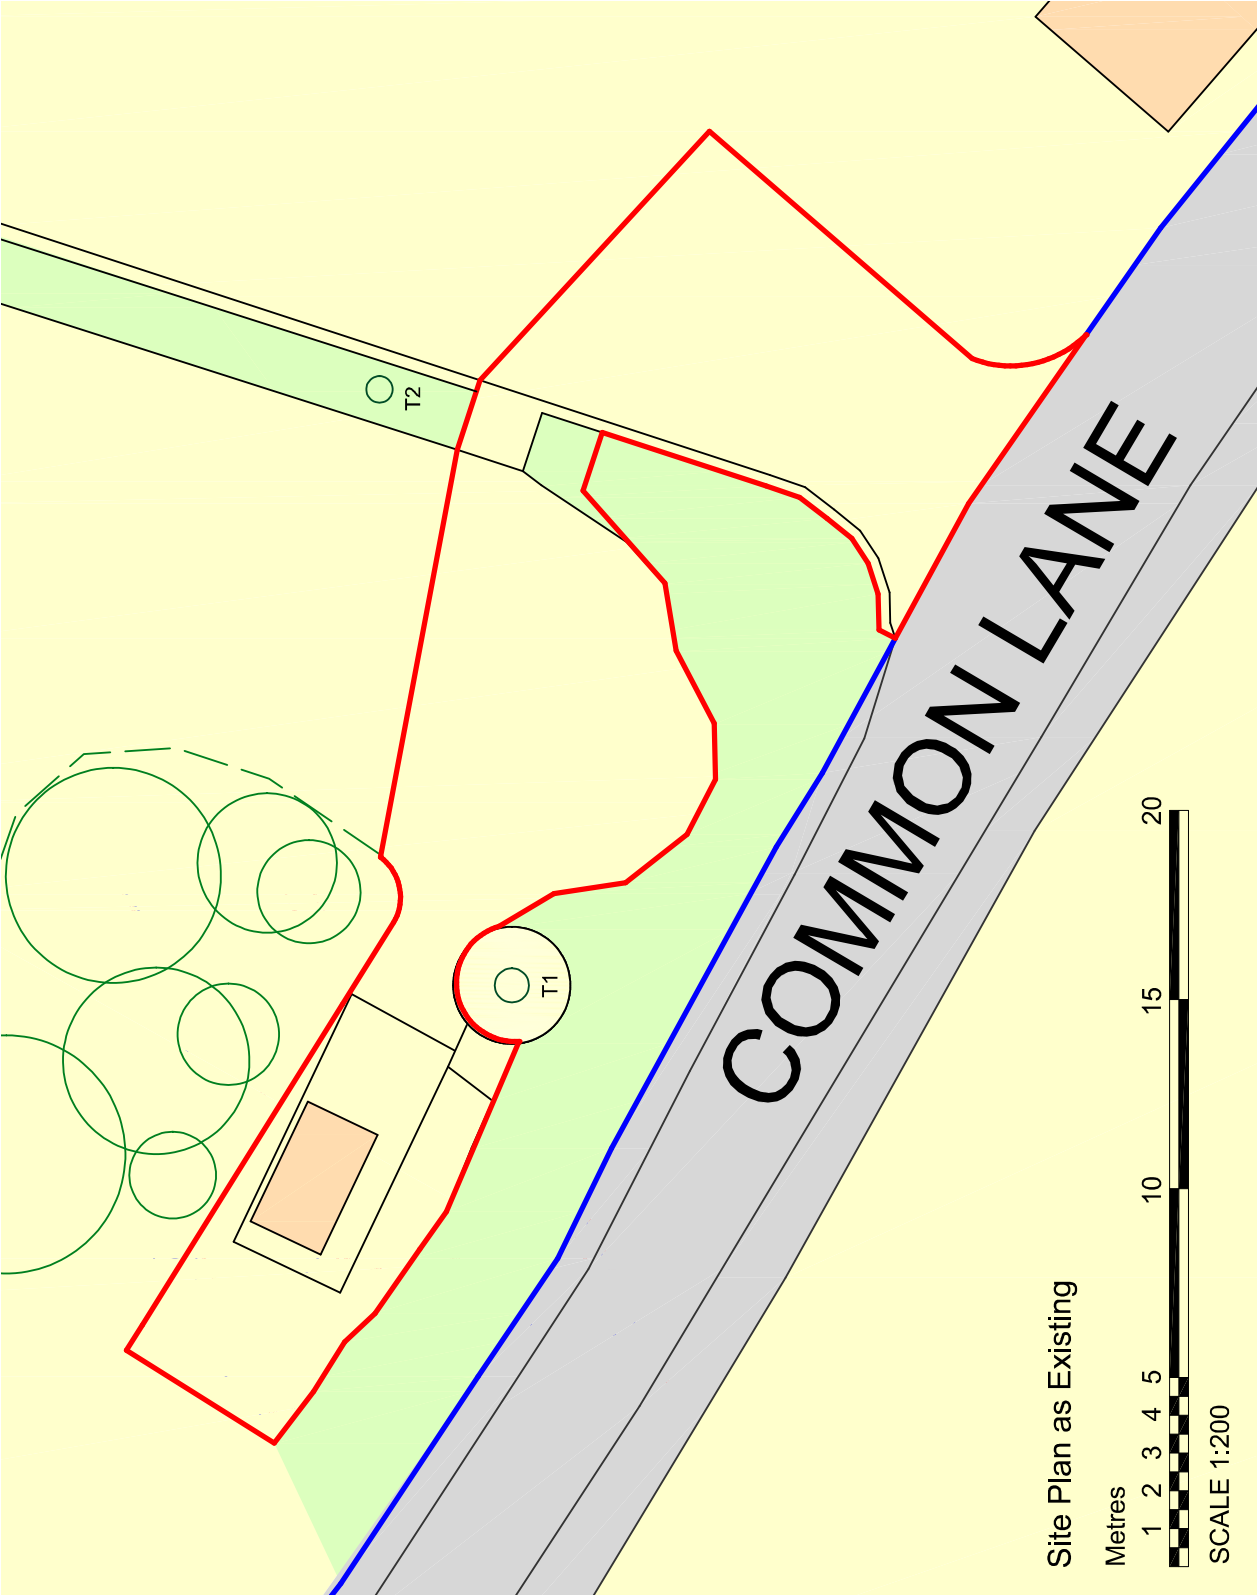

T1 - Ash Tree - previously pollarded, to be retained.
T2 - Spruce Tree - to be retained

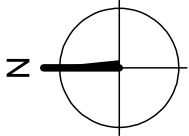

DBD Architectural
Consultancy Ltd ©2023

1. Copyright is vested with DBD Architectural Consultancy Ltd.
2. All dimensions to be checked on site before proceeding.
3. Contractor to check/adjust dimensions of new work to suit existing conditions.
4. Contractor must verify the position of any discrepancies before proceeding.
5. All drawings to be read in conjunction with all other construction drawings and specifications.

Rev	Date	Description



Mr & Mrs Evans
Stoney Rock Cottage
Waterhouses
ST10 3LH

Single Holiday Let Cabin

Site Plans		
Project	Planning	
Drawn	AZ	
Scale	1:200	
Drawn	4.1.23	
PL 11		