


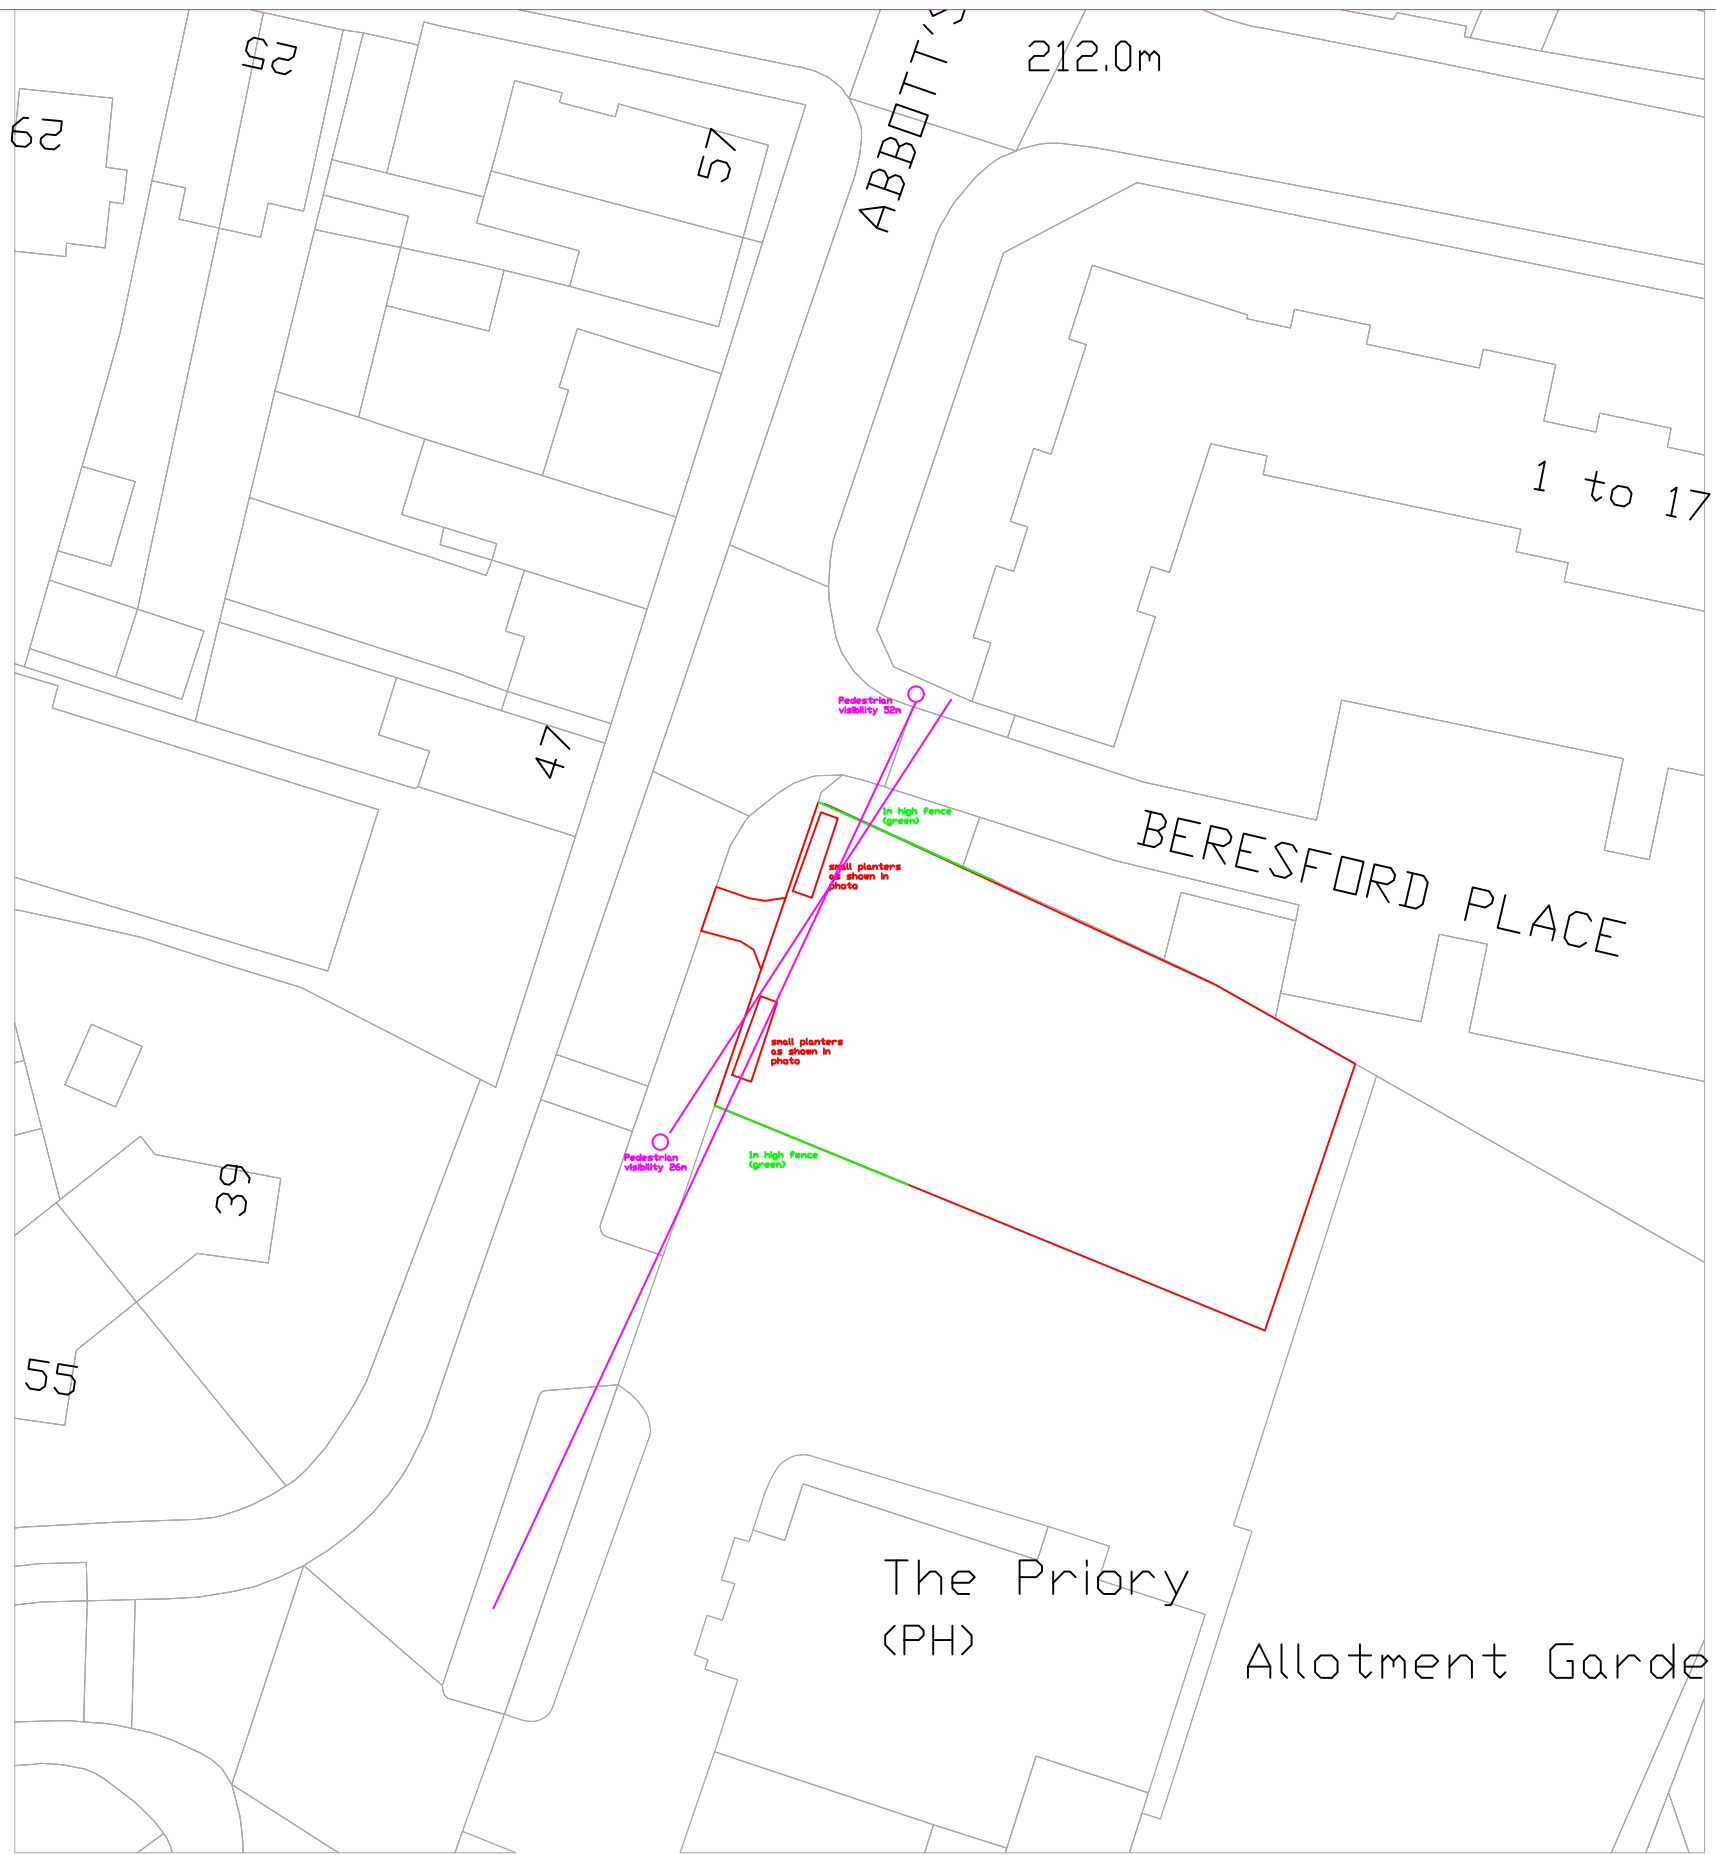

212.0m

1 to 17

BERESFORD PLACE

The Priory
(PH)

Allotment Gardens

1:10 @ A3

ReQuestAPlan
Map number: TQRQM24003131240250
Title: Splay Survey
Map Produced for: L Rogers
© Crown copyright and database rights 2024 DS 100042766
Project ID:
Date of Purchase: 03-01-2024
1 Years subscription from 03-01-2024 for 1 workstation.

