


sub

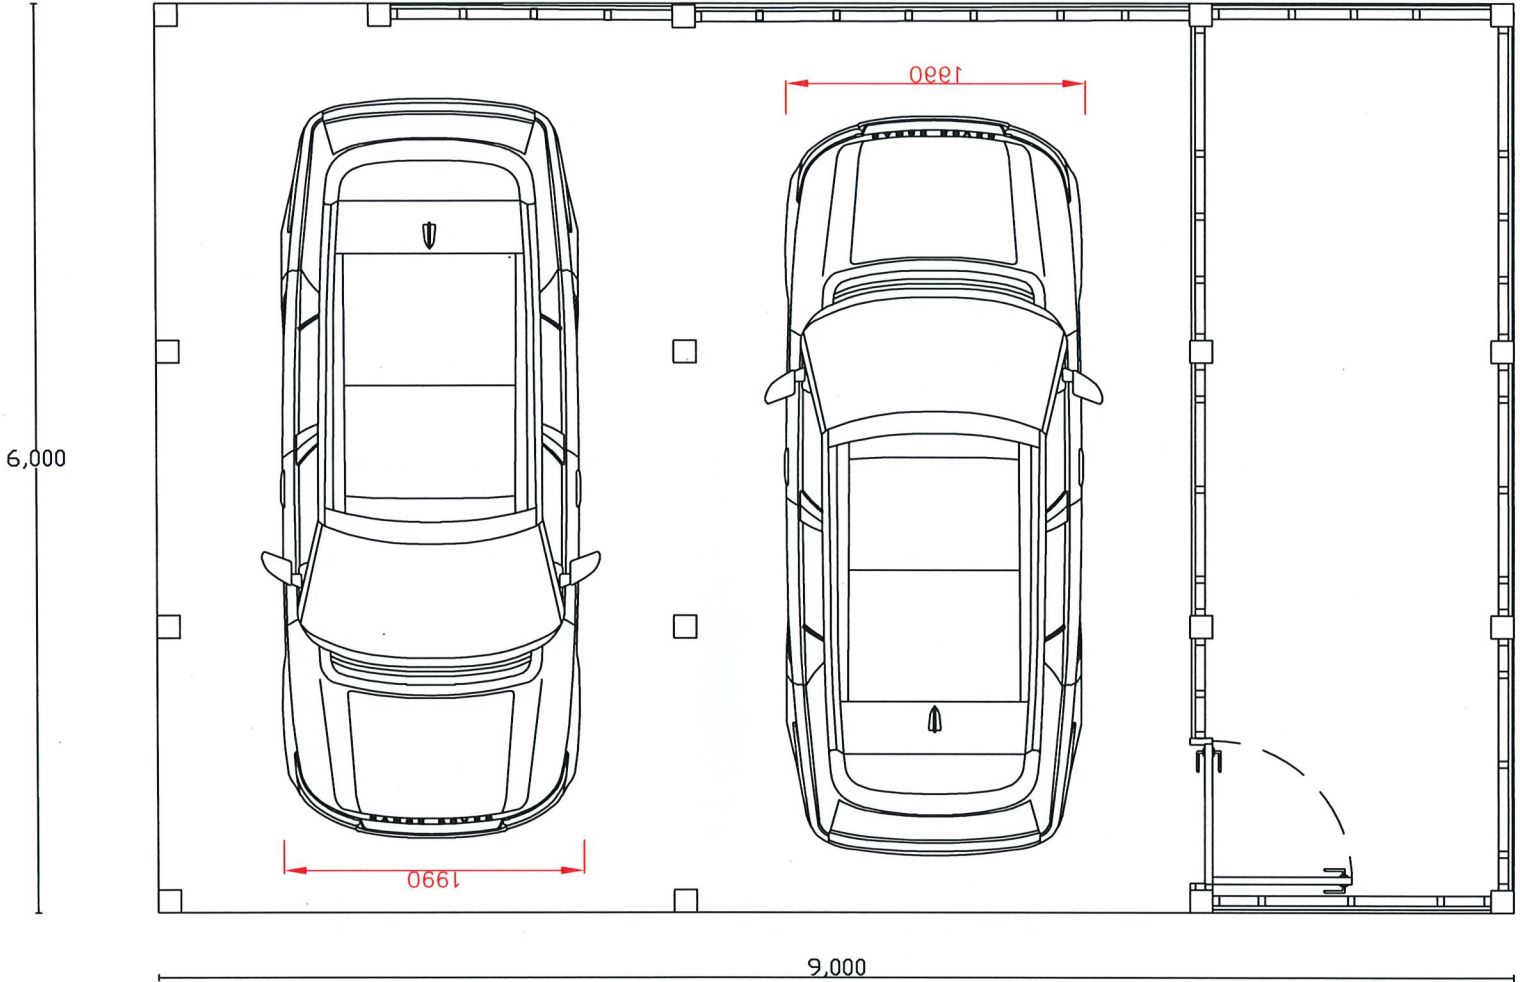

Drawing Number: HILL002		Status: approval	Revision:	Rev A:
Drawing Title: Hill - 15 Villa Road, Cheddleton		Tech. manager:		
Project: Bespoke Structures		General Manager:		
Drawn By: Dom Hill	Date: 18.6.22	Scale: (1:50 when printed at A3)		