


plot 1:500

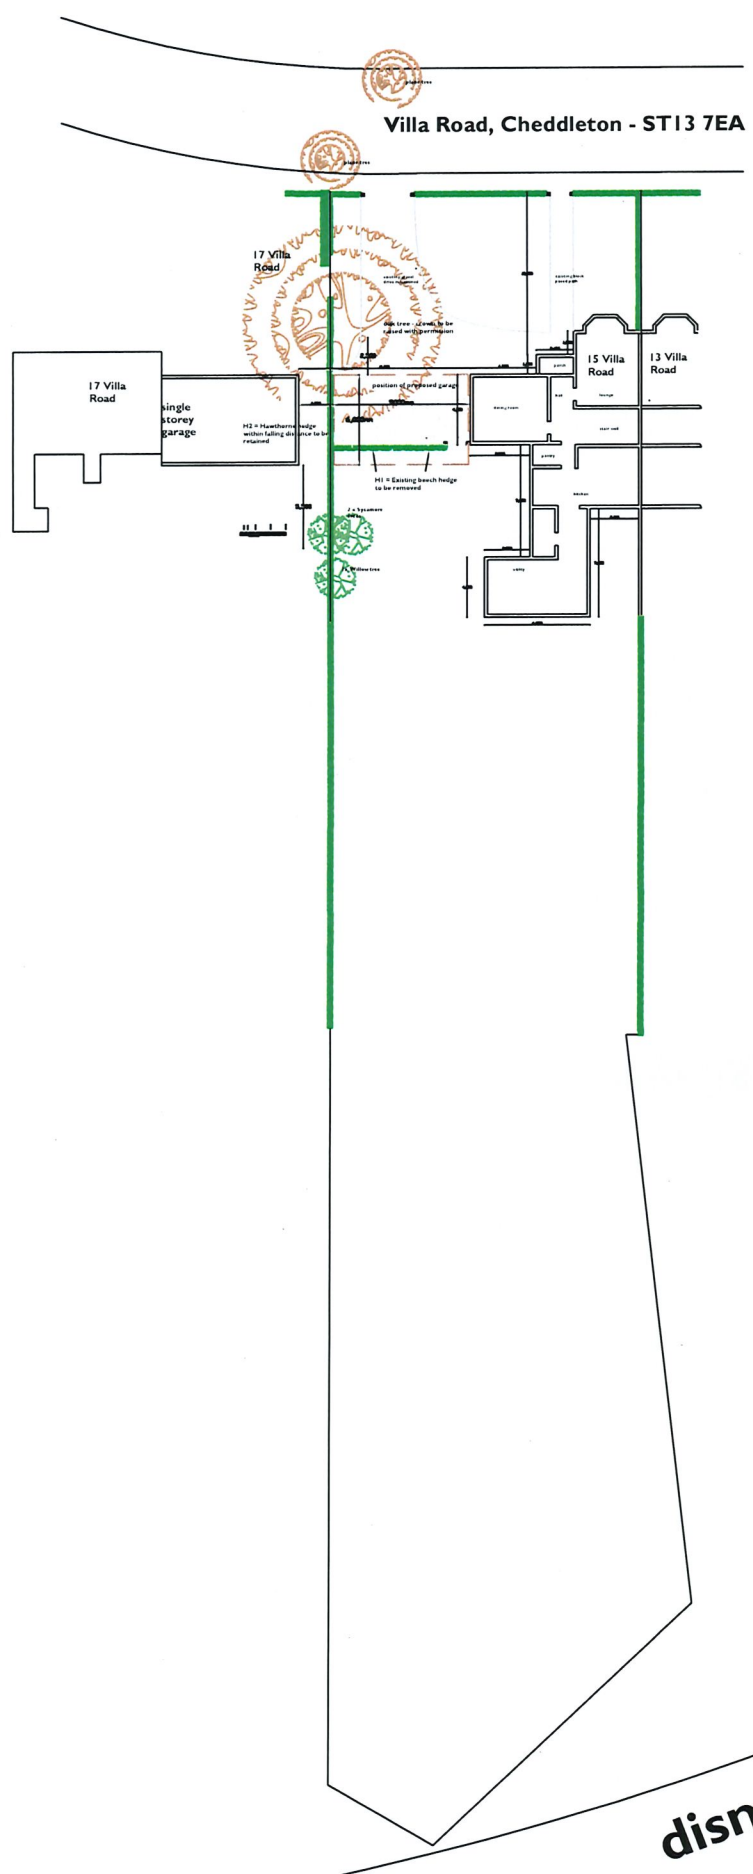

dismantled railway

Drawing Number: HILL006	Status: approval	Revision:	Rev A: 14.11.23 Amended to scale 1:500
Drawing Title: Hill - 15 Villa Road, Plot	Tech. manager:		
Project: Bespoke Structures	General Manager:		
Drawn By: Dom Hill	Date: 18.6.22	Scale: (1:500 when printed at A3)	