
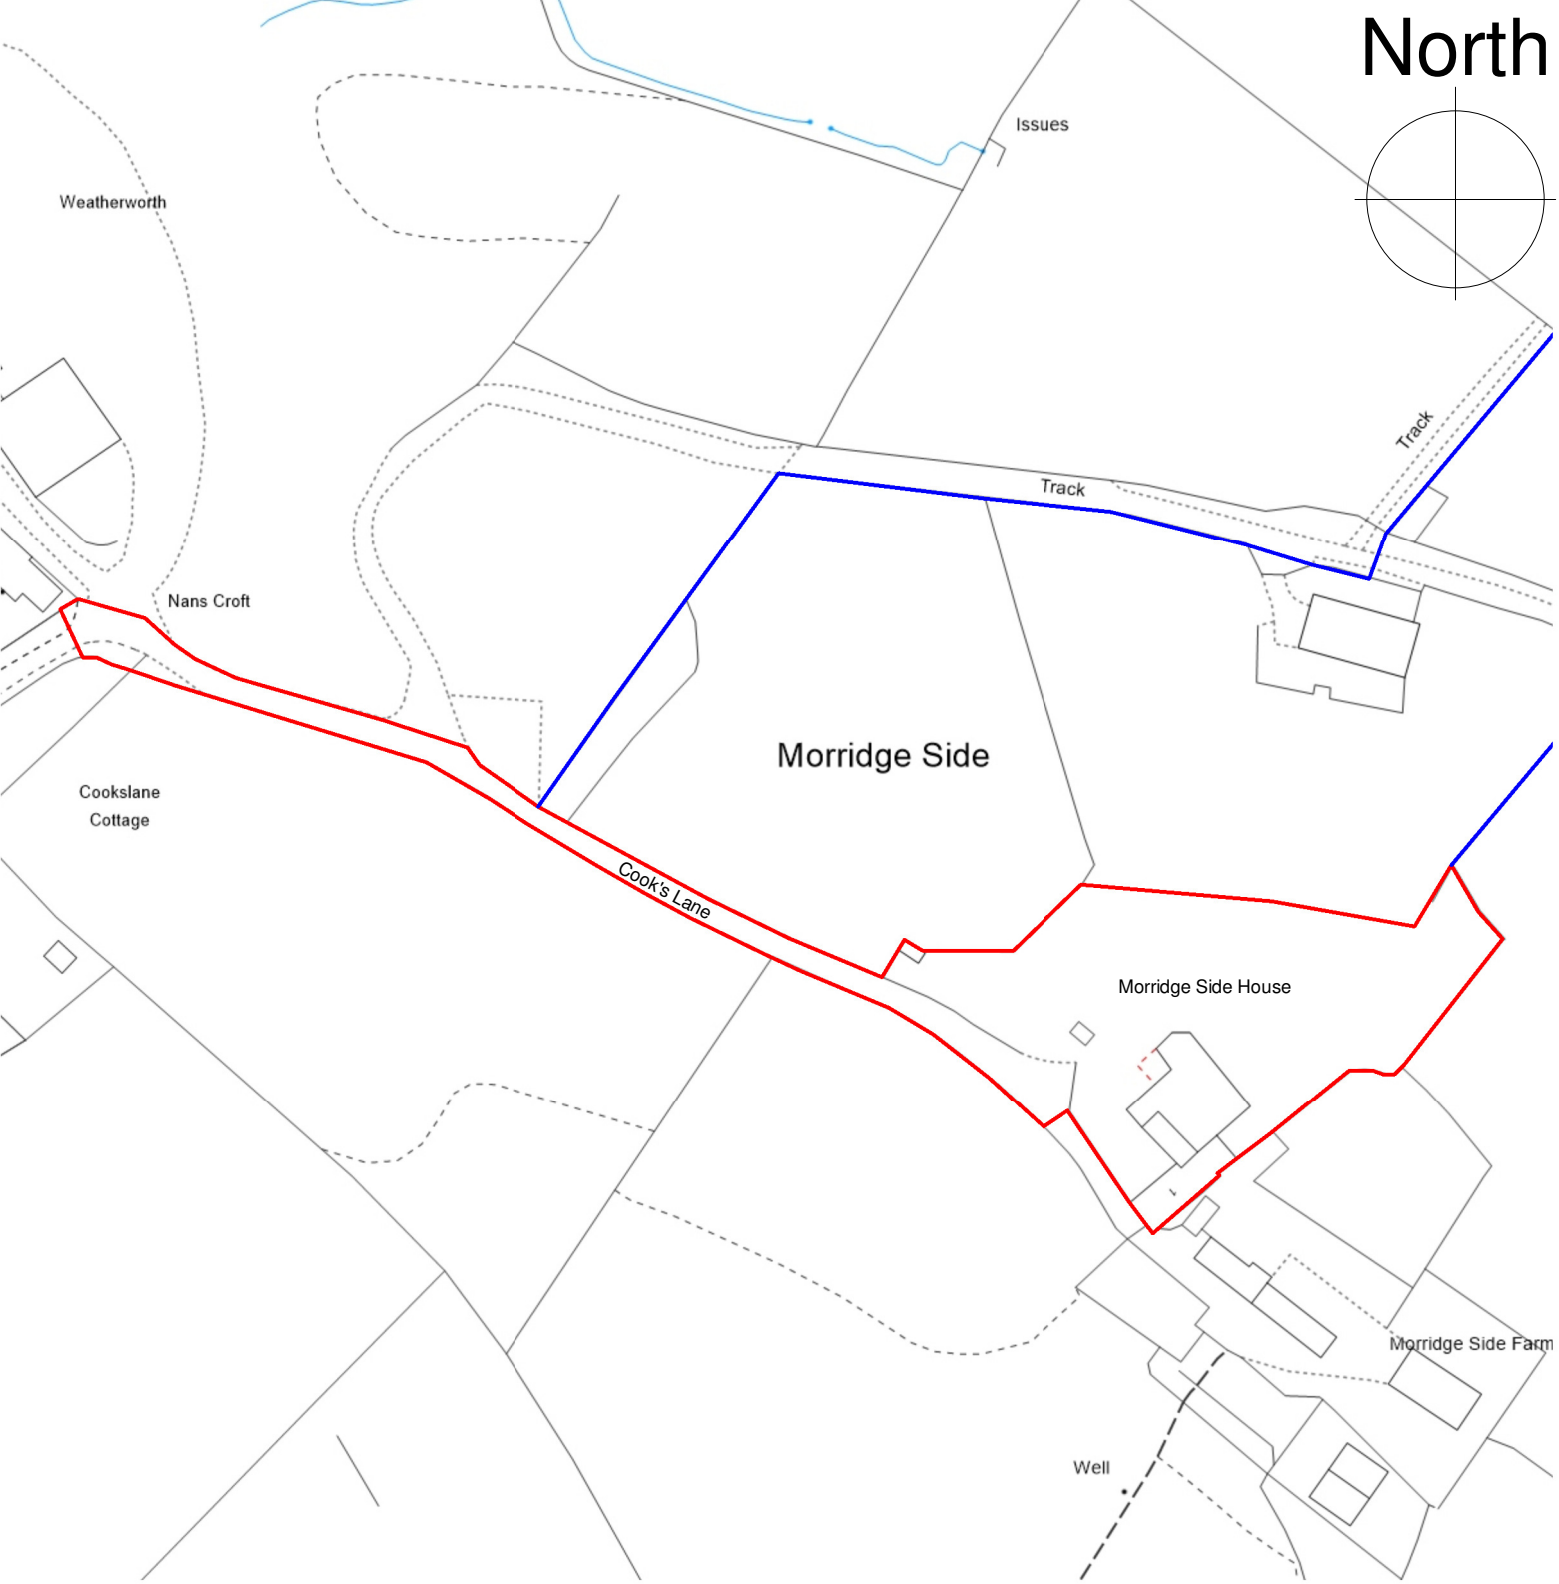


North

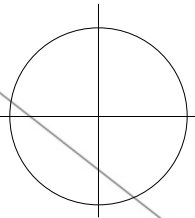

Ordnance Survey, (c) Crown Copyright 2021. All rights reserved. Licence number 100022432

A	29/11/2023	SPM	Minor Amendments	0m	50m	100m
Rev	Date	Drawn	Description			

ctdarchitects Client Mr & Mrs P Cooper		Clerk Bank House Clerk Bank LEEK Staffordshire ST13 5HE		ctd architects © 2021 - This drawing is copyright. - All dimensions to be checked on site before proceeding. - Contractor must notify the architect of any discrepancies before proceeding. - Contractor to check/adjust dimensions of new work to suit existing conditions. Do not assume existing structure or details are plumb, square or level. - All drawings to be read in conjunction with all other consultants drawings and specs.									
		t : 01538 373477 f : 01538 386503		e : info@ctdarchitects.co.uk w : www.ctdarchitects.co.uk									
		Project Morridge Side House Cook's Lane, Bradnop, ST13 7HA		Scale	1 : 1250	Size	A4	Drawn	AM	Chk'd	CH	Date	05/07/22
				Status PLANNING									
		Title Site Location Plan		Job No. 2205		Drawing No AL01				Rev. A			