



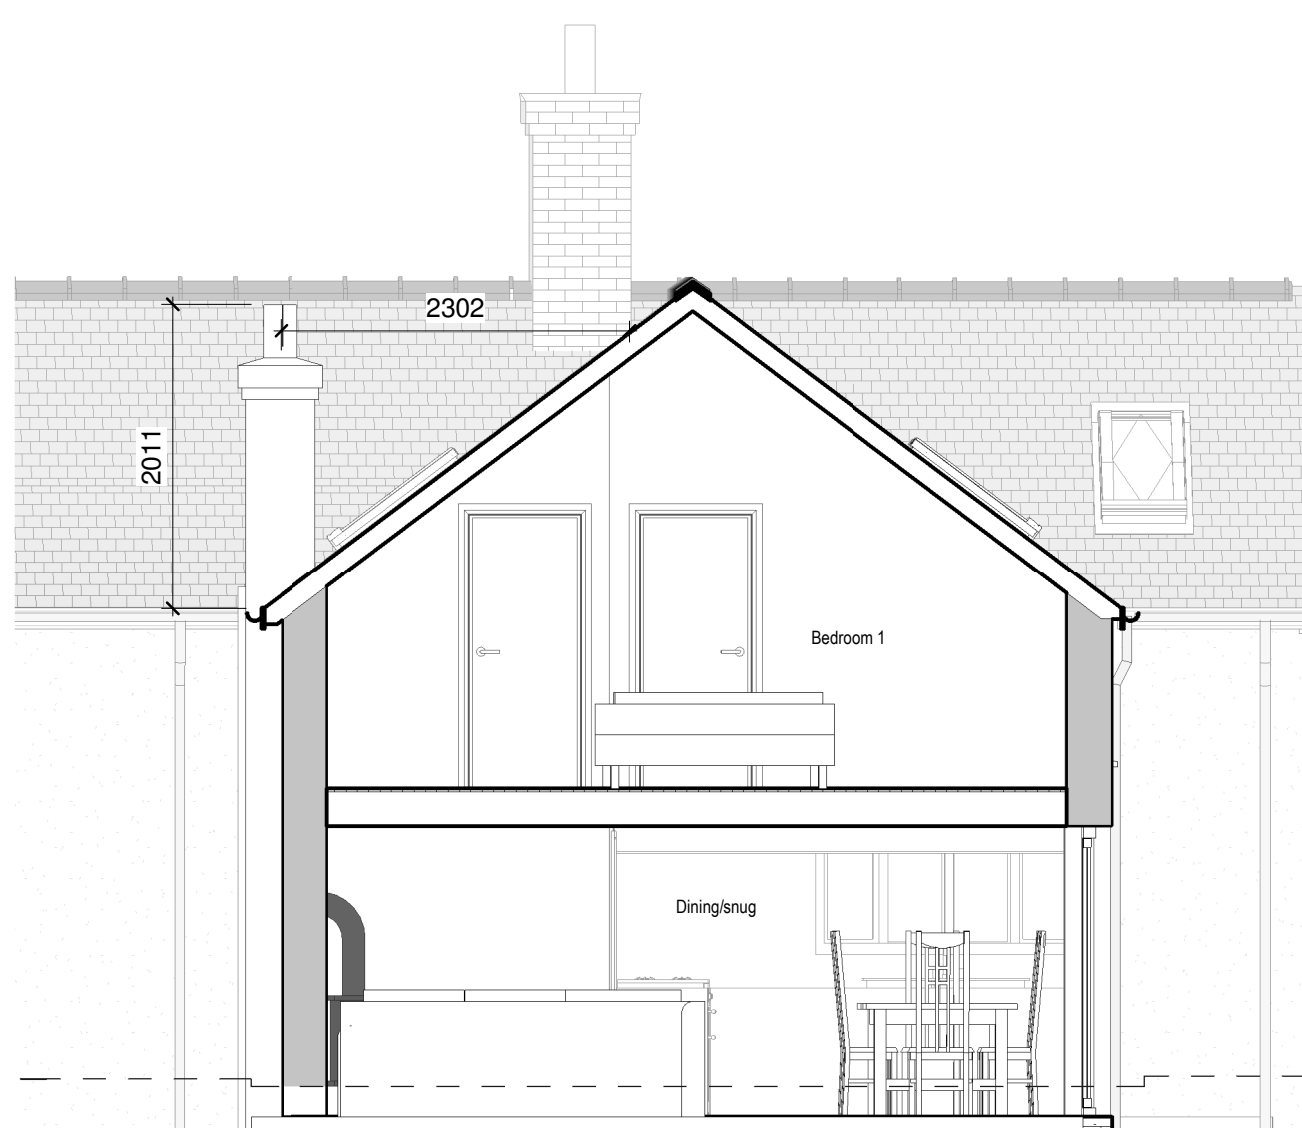


Section A-A1 as Proposed
1 : 50

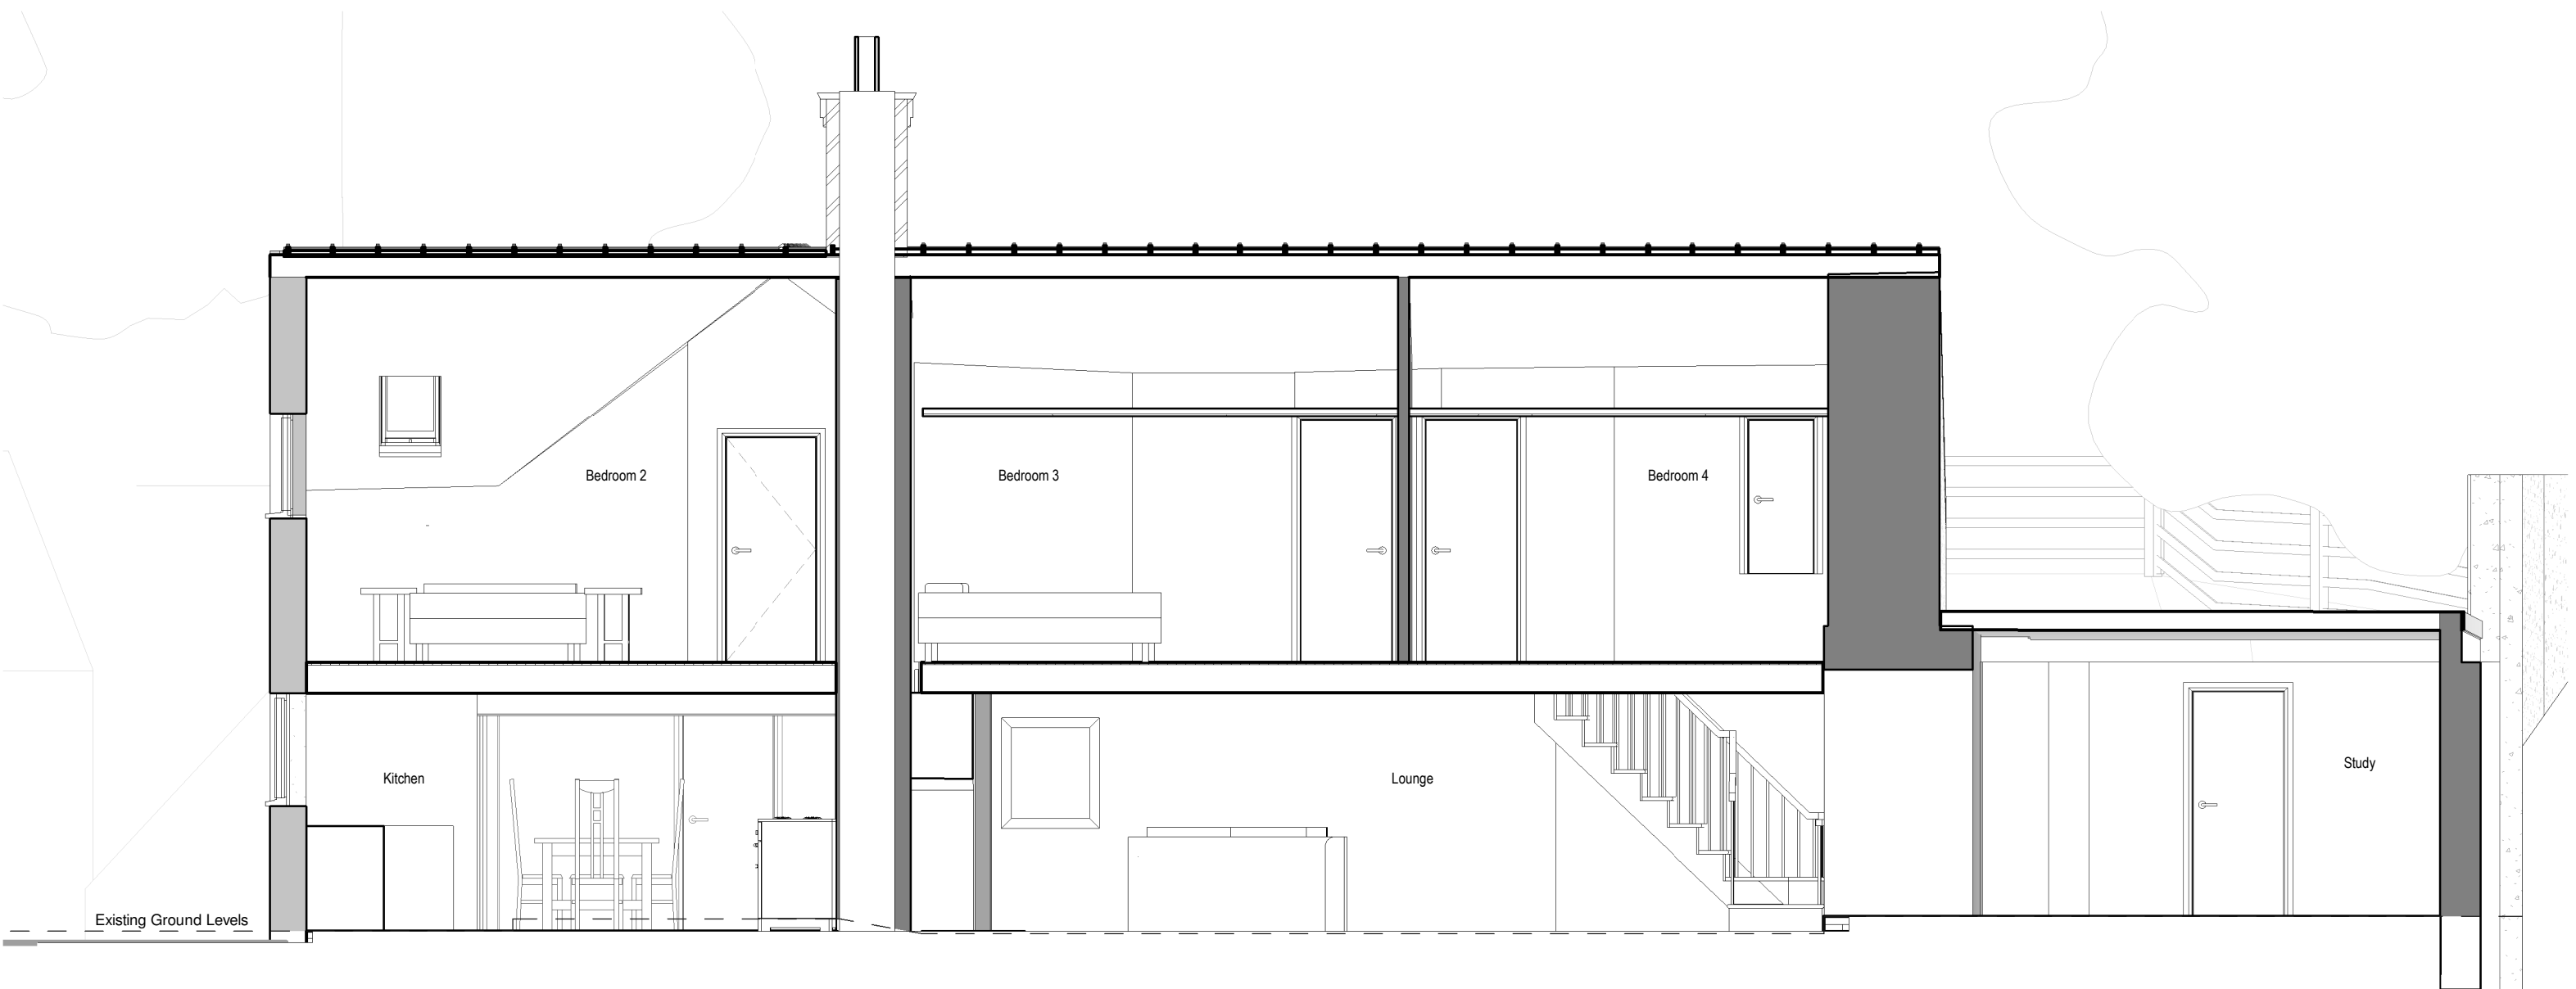

Section B-B1 as Proposed
1 : 50



Section C-C1 as Proposed
1 : 50

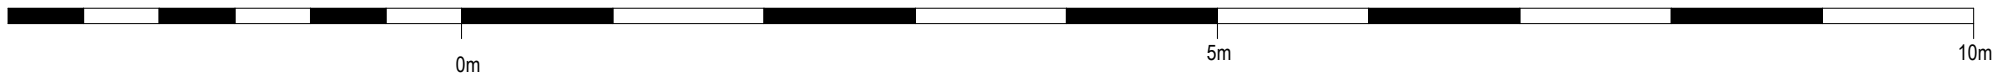

A Rev	07/12/2023	SPM	Amendments to chimney/flue on new build		
	Date	Drawn	Description		
ctdarchitects			Clerk Bank House Clerk Bank LEEK Staffordshire ST13 5HE		
			t : 01538 373477 f : 01538 386503 e : info@ctdarchitects.co.uk w : www.ctdarchitects.co.uk		
Client			Project Morridge Side House Cook's Lane, Bradnop, ST13 7HA		
K & P Cooper			Scale 1 : 50 Size A2 Drawn SPM Chk'd CH Date 21/11/2023		
Sections as Proposed			Status PLANNING APPLICATION		
			Job No. 2205 Drawing No AL16 Rev. A		