




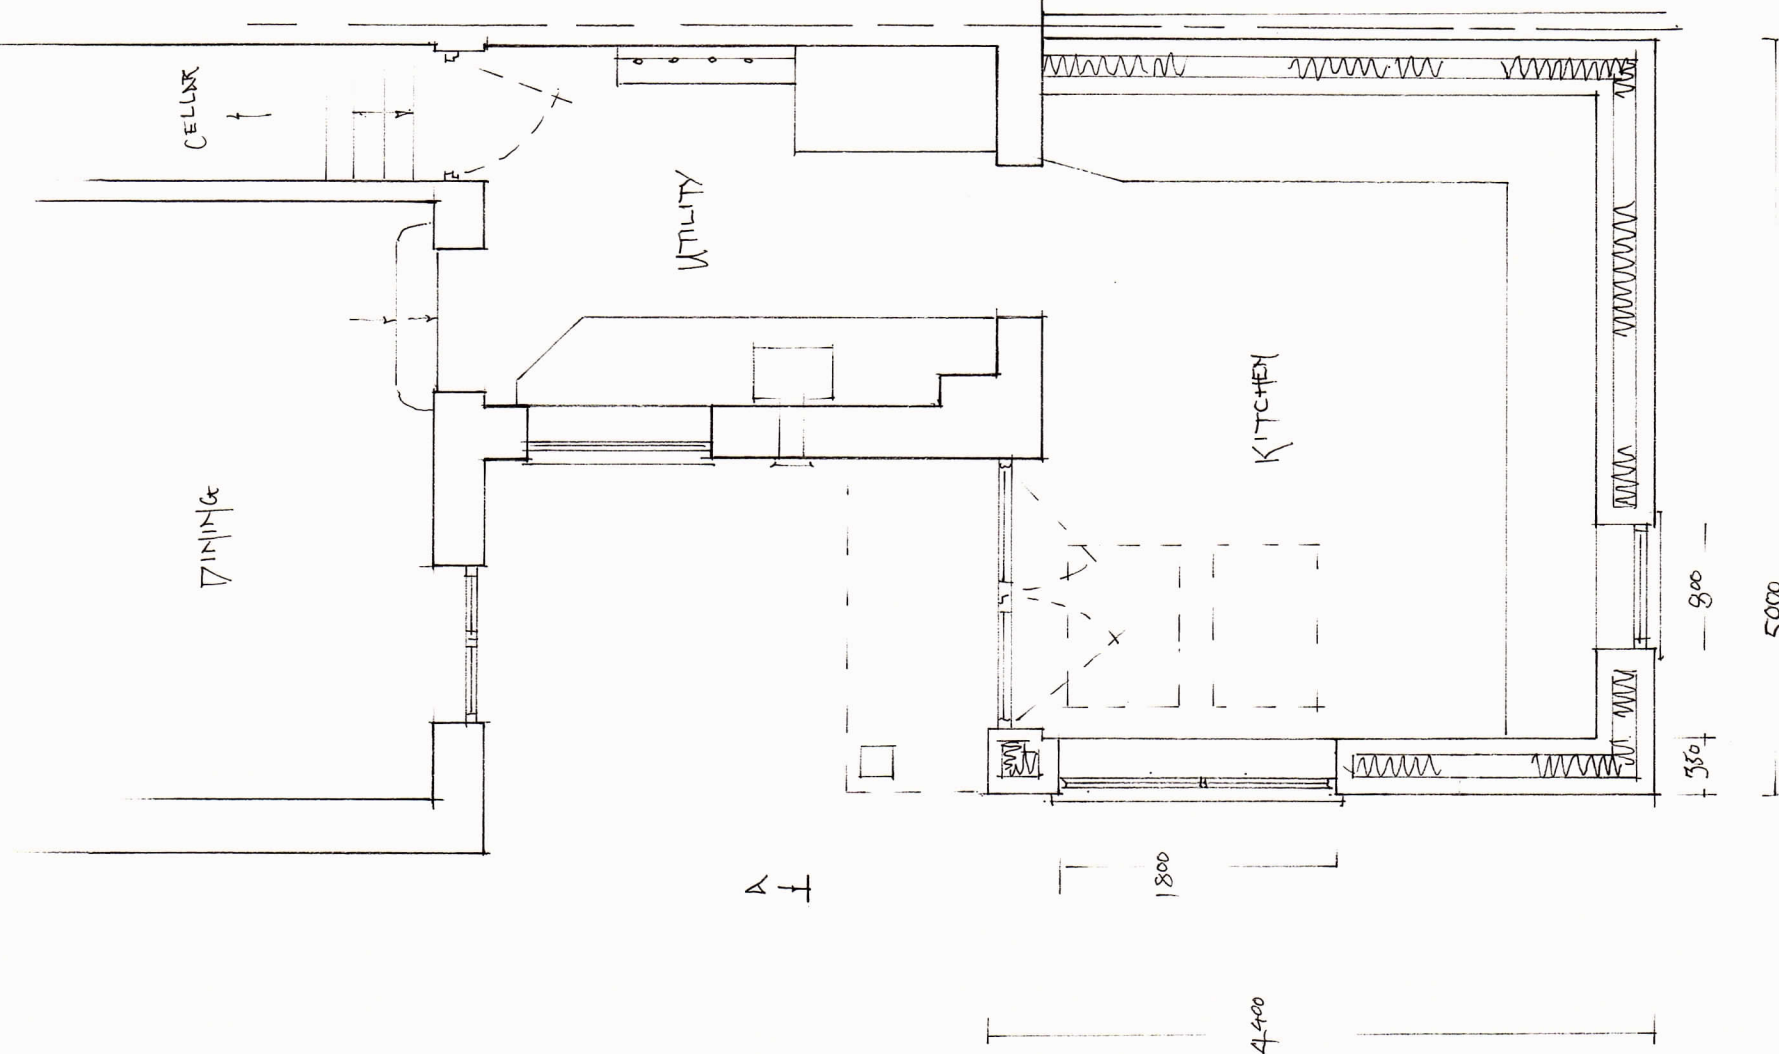

FLOOR PLAN PROPOSED

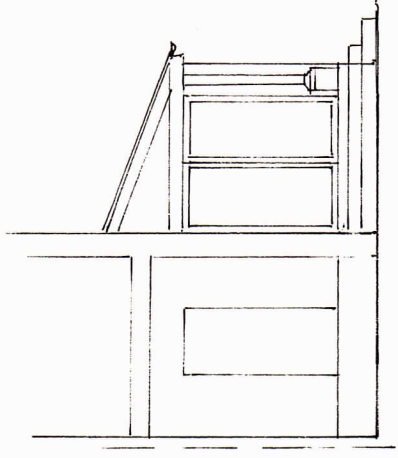


SECTION A-A

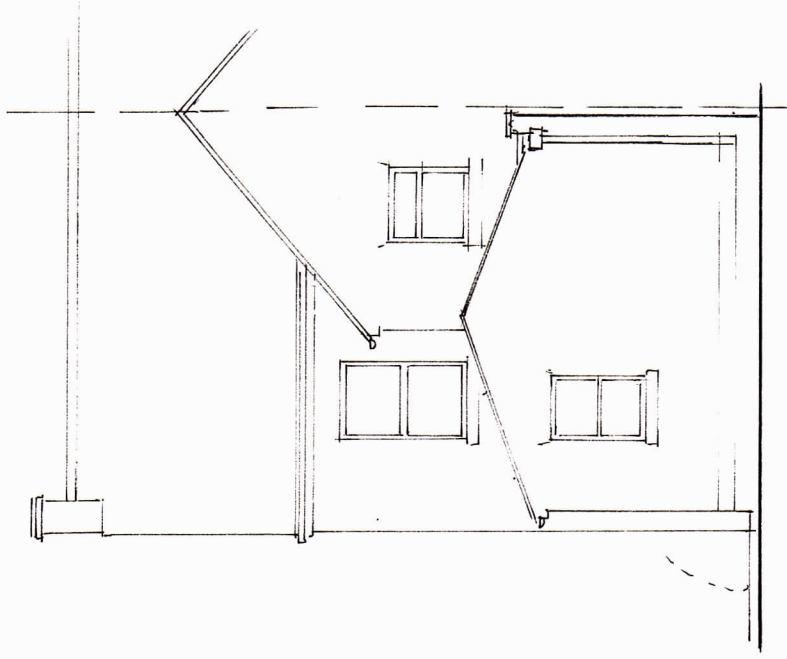

SOUTH

EAST

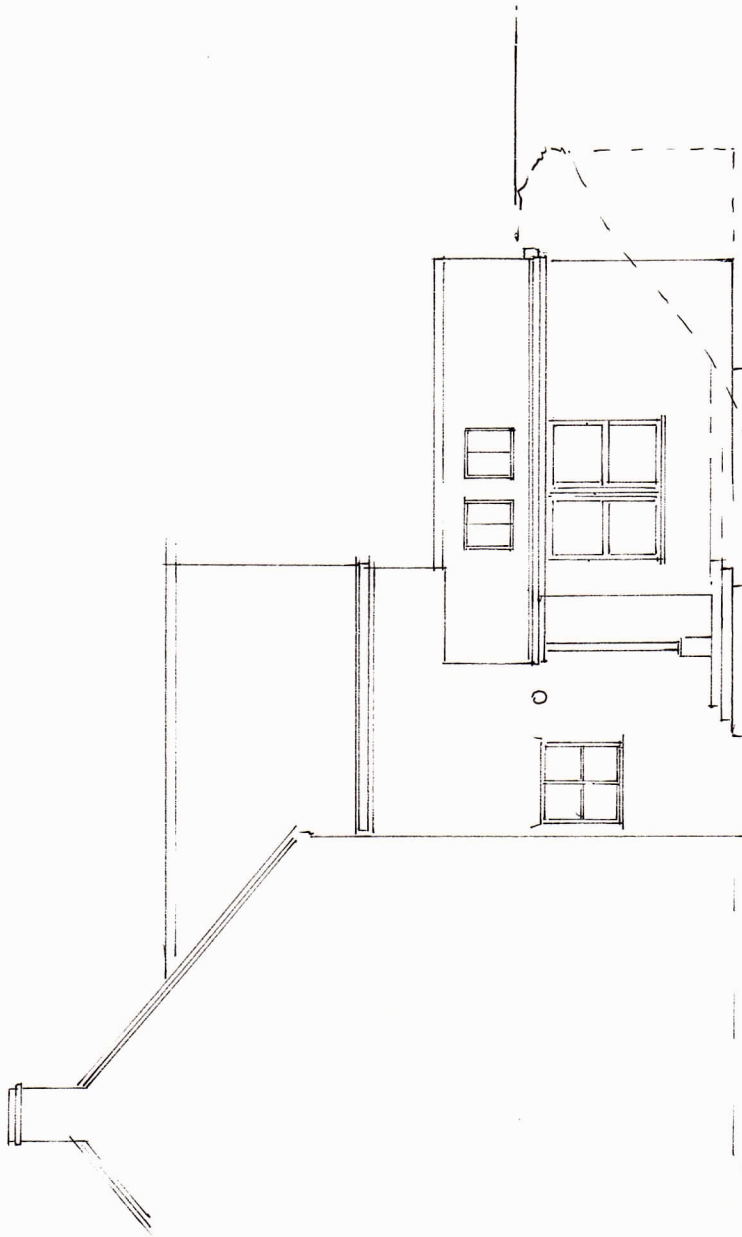

WEST

KIM SEXTON DESIGN
CLIFTON HOUSE
MAYFIELD
ASHBOURNE
DERBYSHIRE
DE6 2HN
07793 543 120

SITE :- 1 THE MOUNT
XTON
ST10 4AQ

SCALE :- 1:50 & 1:100 @ A3
DETAIL:- REAR KITCHEN
EXTENSION
'PROPOSED'
ELEVATIONS
& FLOOR PLAN

MEASUREMENTS
TO BE CHECKED
ON SITE
DRAWINGS FOR
PLANNING ONLY