



KIM SEXTON DESIGN
CLIFTON HOUSE
MAYFIELD
ASHBOURNE
DERBYSHIRE
DE6 2HN
07793 543120

SITE :-

SCALE :- 1:100 @ A3
DETAIL :- ROOF PLANS
EXISTING &
PROPOSED

MEASUREMENTS
TO BE CHECKED
ON SITE
DRAWINGS FOR
PLANNING ONLY

TM 01.24.006

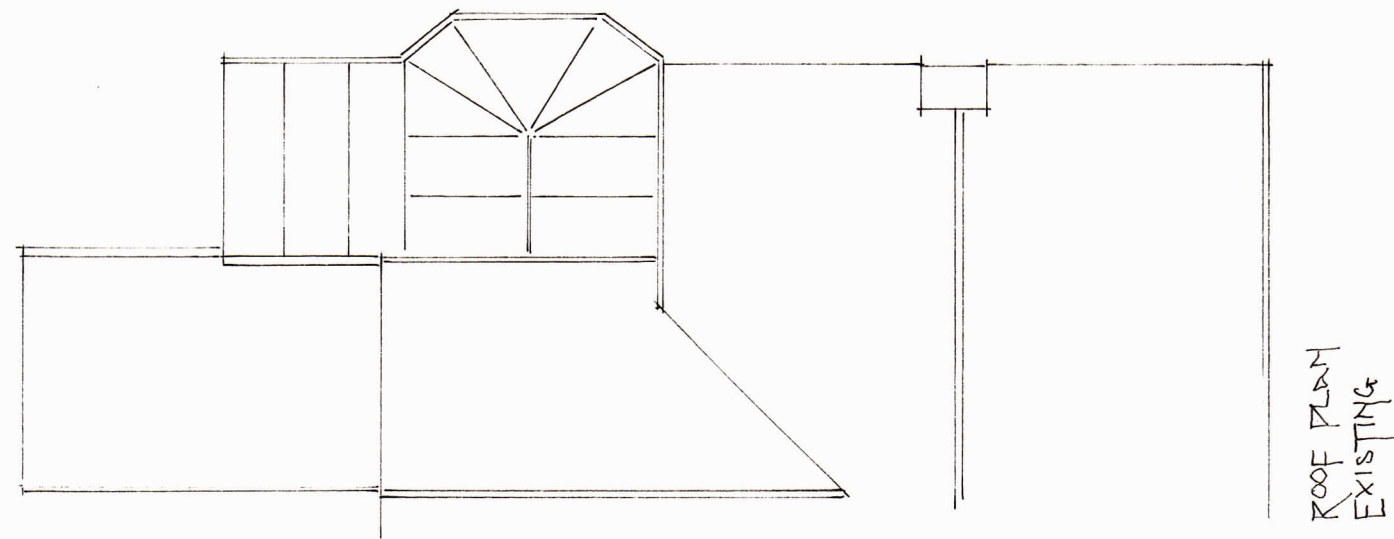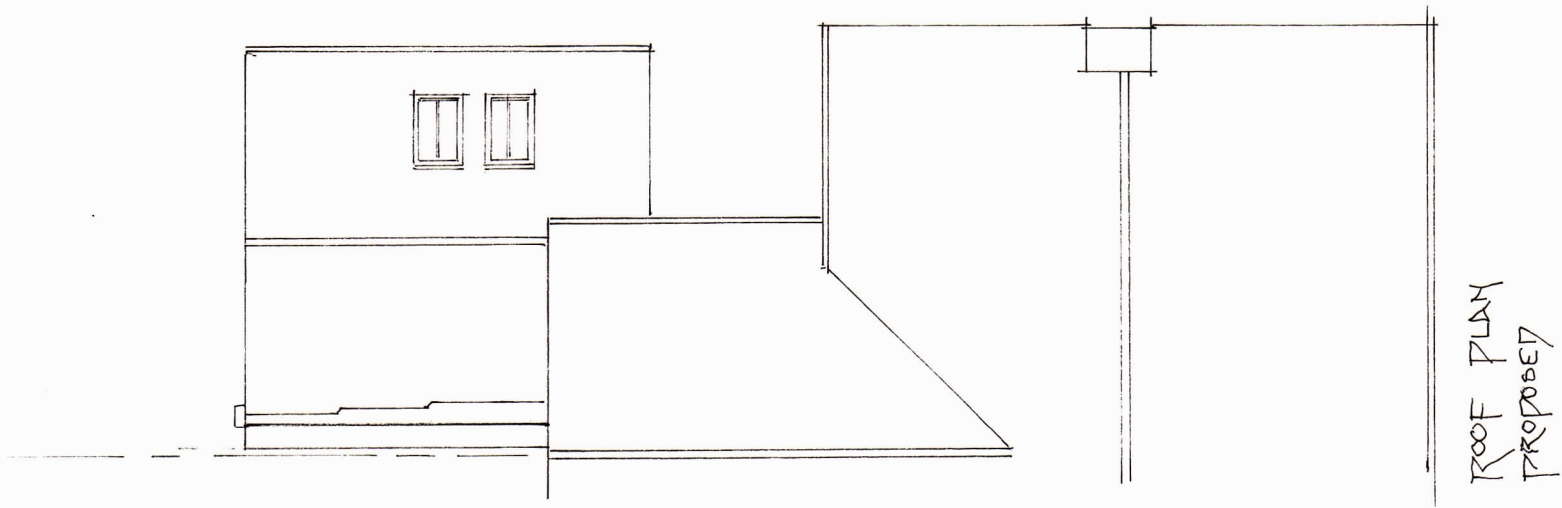

0 5000 10000 1:100 @ A3