
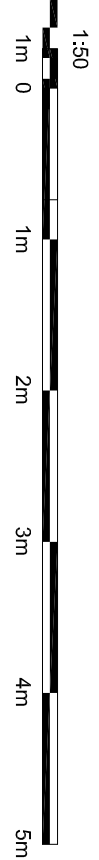
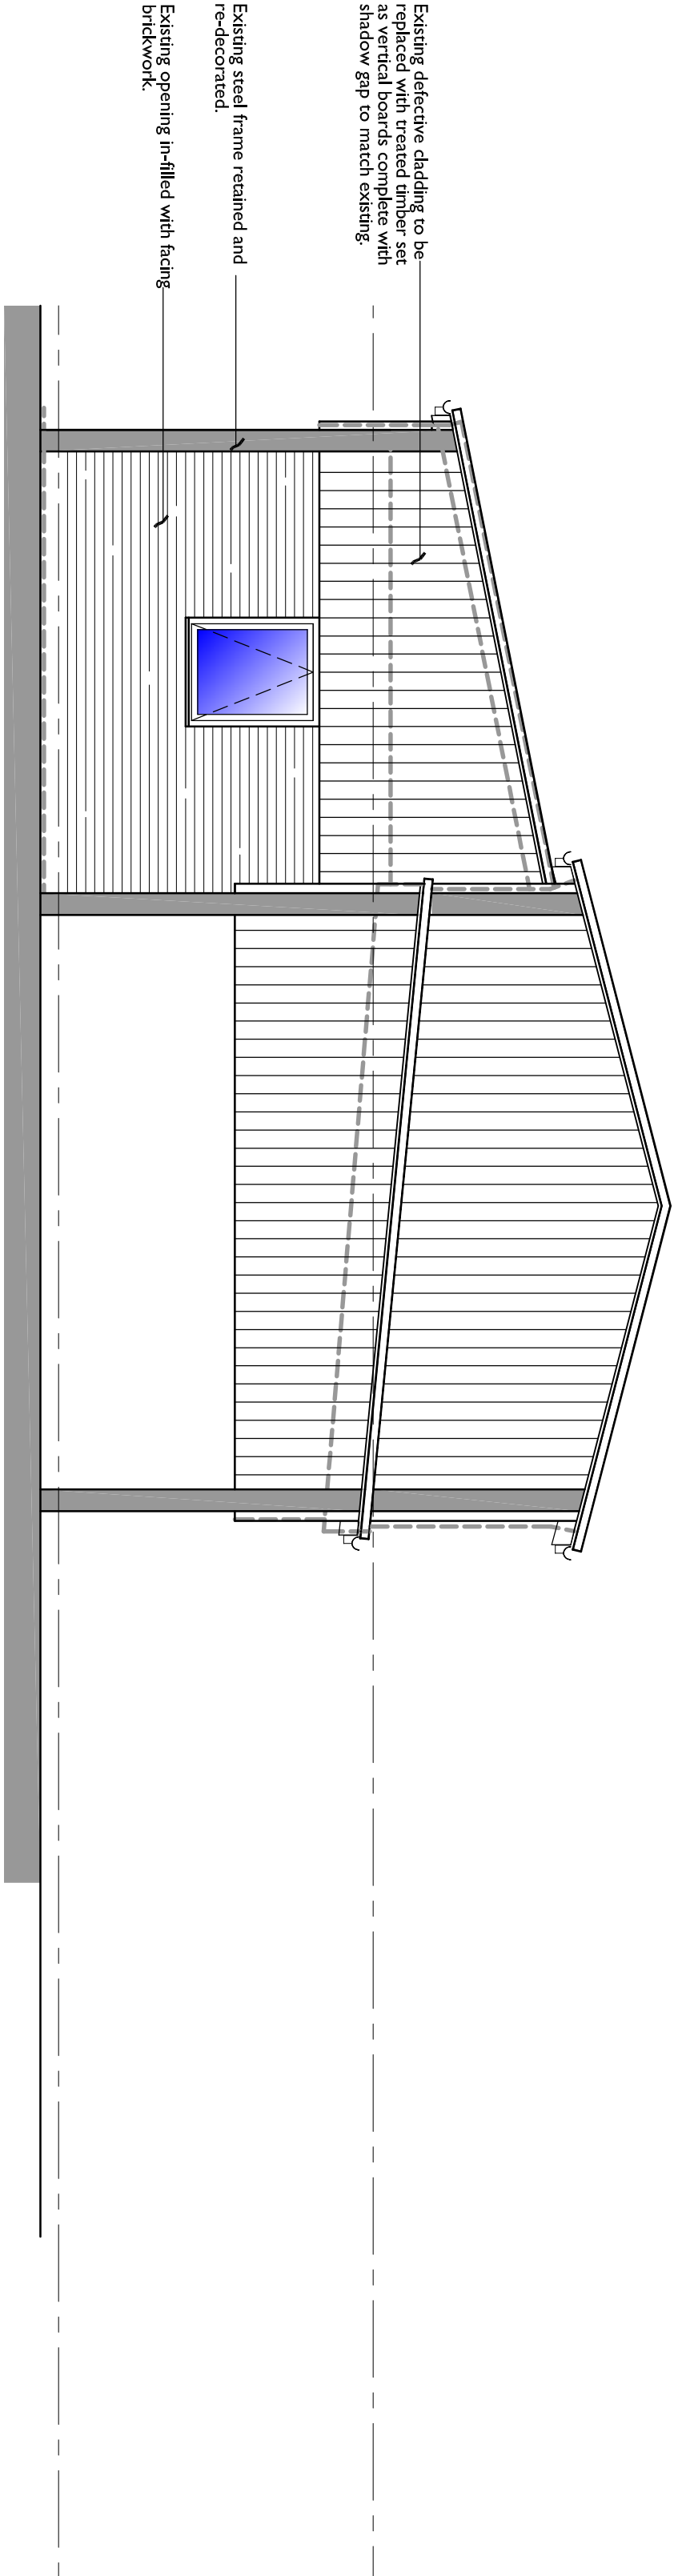
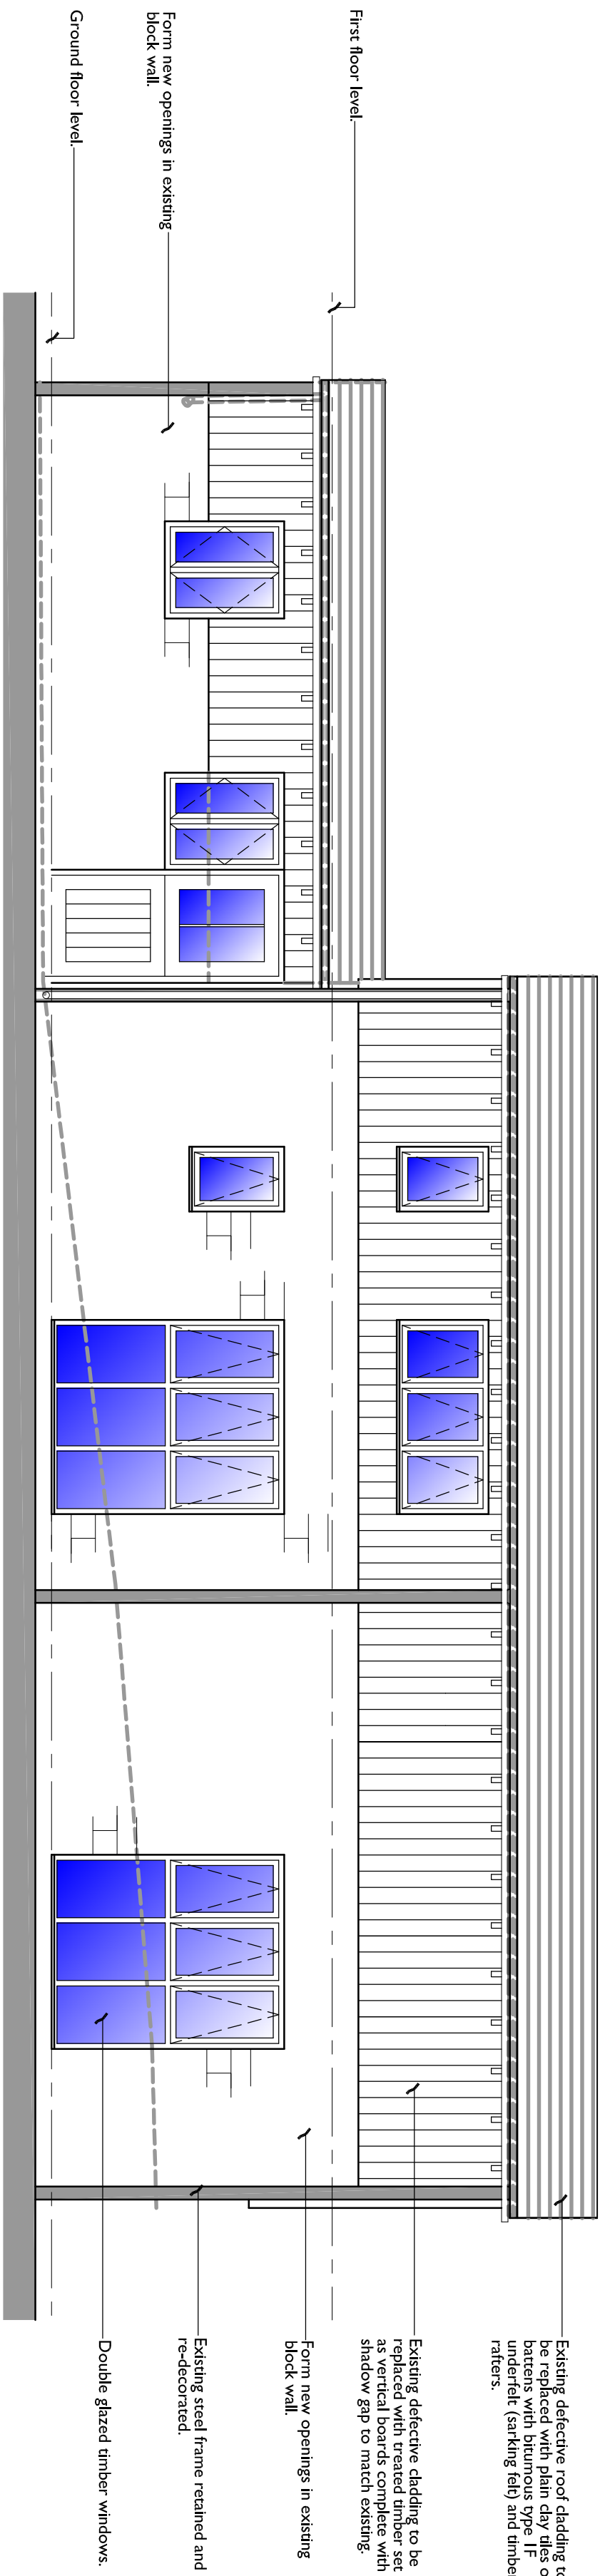
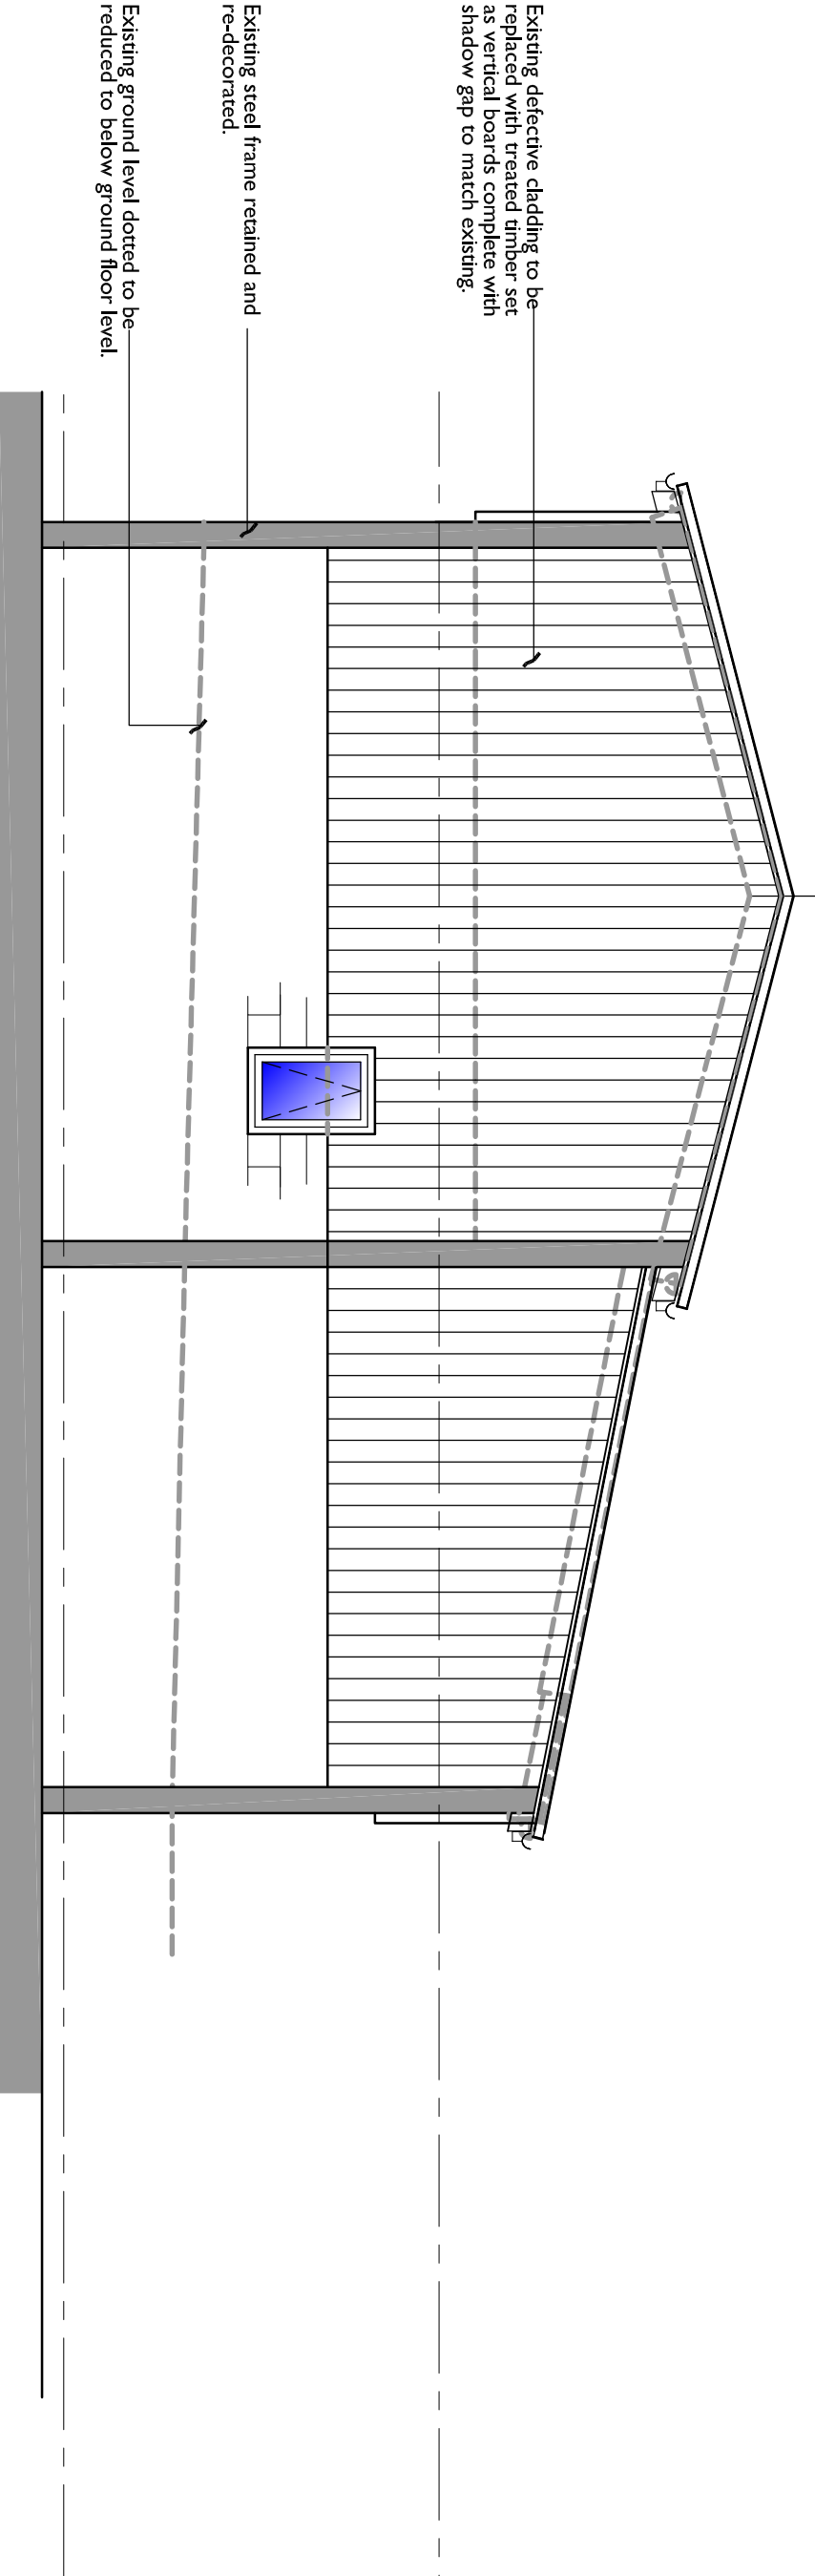


Rev	Drawn	Comments	Date
A	SM	()Existing black wall on south-west facing brickwork. (Not replaced with new facing brickwork)	20/04/23
B	BC	()Replacement bar roof included.	15/01/24
C	BC	()Amendment to roof note.	15/01/24

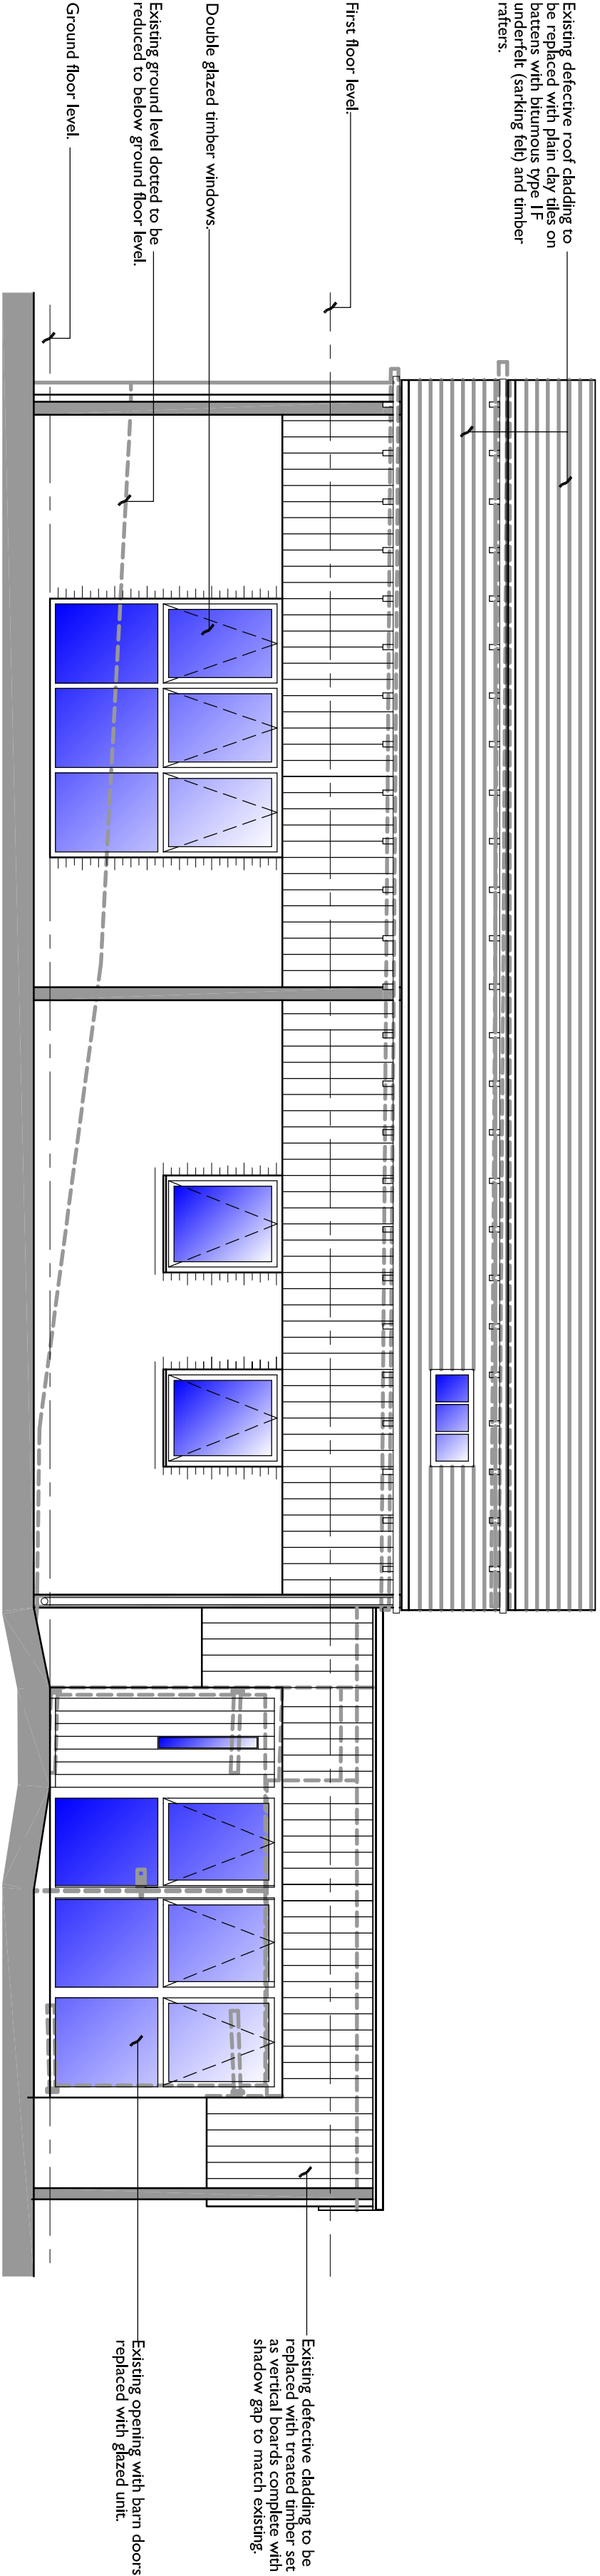

Hewitt&Carr Architects

A. Design&Architects 117-19 Leek Road | Cheddole | ST10 1JE
T. 0153 755889
E. enquiries@hewittandcarr.co.uk
W. www.hewittandcarr.co.uk

Client
The Estate of Martha Doris Beardmore
Alcock Deceased C/O NICHOLAS JOHN
Project
Conversion of Class 'Q' Barn,
Rakeway Farm, Rakeway Road, Cheddole,
Staffordshire.

Title
Elevations

Date
PLANNING
March 2023
Scale 0/A1 1:50

Project No.
01249 PL(0)02

Rev
C