



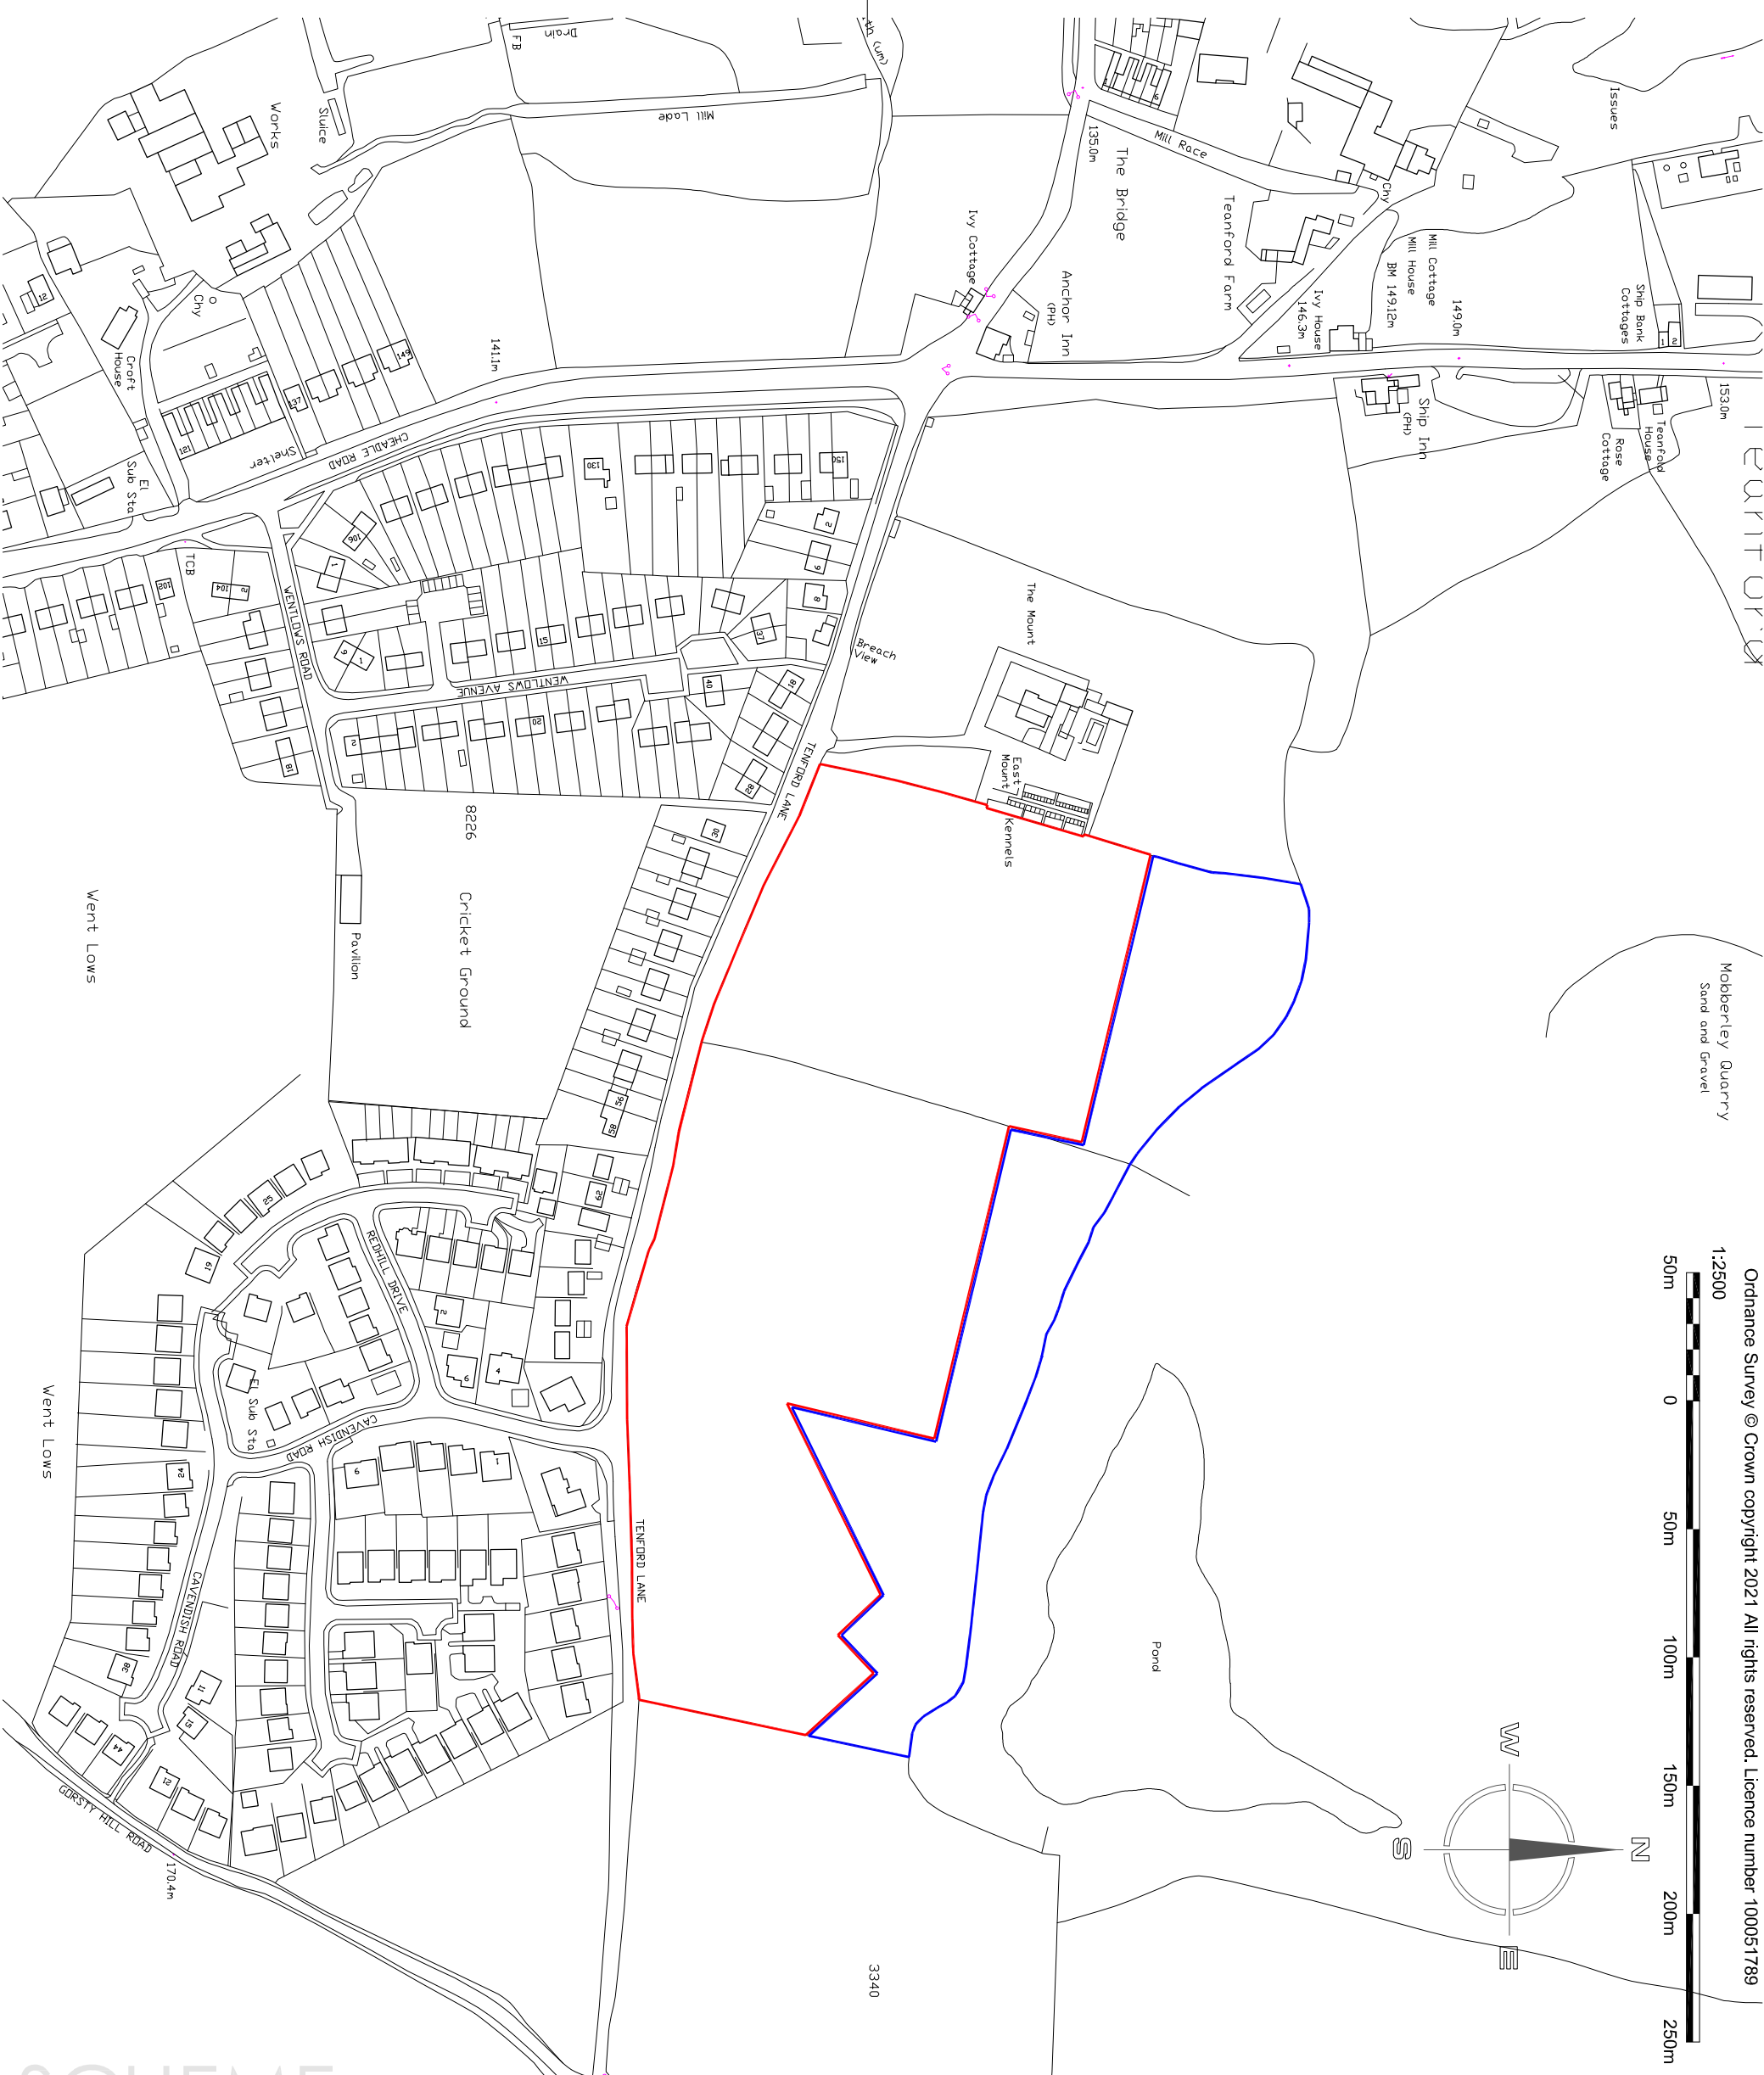

Mobberley Quarry
Sand and Gravel

Ordnance Survey © Crown copyright 2021 All rights reserved. Licence number 100051789

1:2500

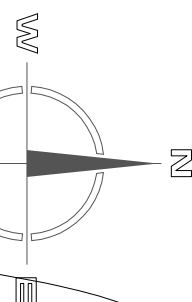

Copyright of this drawing is vested in the Architect and it must not be copied or reproduced without consent. Figured dimensions only are to be taken from this drawing. All contractors must visit the site and be responsible for taking and checking all dimensions relative to their work. Hewitt&Carr Architects Ltd are to be advised of any variation between drawings and site conditions.
CLIENTS ARE ADVISED TO CLARIFY DIMENSIONS WITH THE ARCHITECT PRIOR TO SETTING OUT AND NOT TO SCALE FROM THE DRAWING

Rev	Drawn	Comments	Date
-----	-------	----------	------

Hewitt&Carr Architects
A: Daisy Bank House | 17-19 Leek Road | Cheadle | ST10 1JE
T: 01538 756888
E: enquiries@hccarchitects.co.uk
W: www.hccarchitects.co.uk

Client
Mr A R Alcock

Project
Residential Development
Land off Tentford Lane, Upper Team

Title
Site Location Plan

Status
Scheme

Date
July 2021

Scale @ A3
1:2500

Drawn
SG

Checked

Project No
00438

Drawing No.
AL(0)08

Rev