



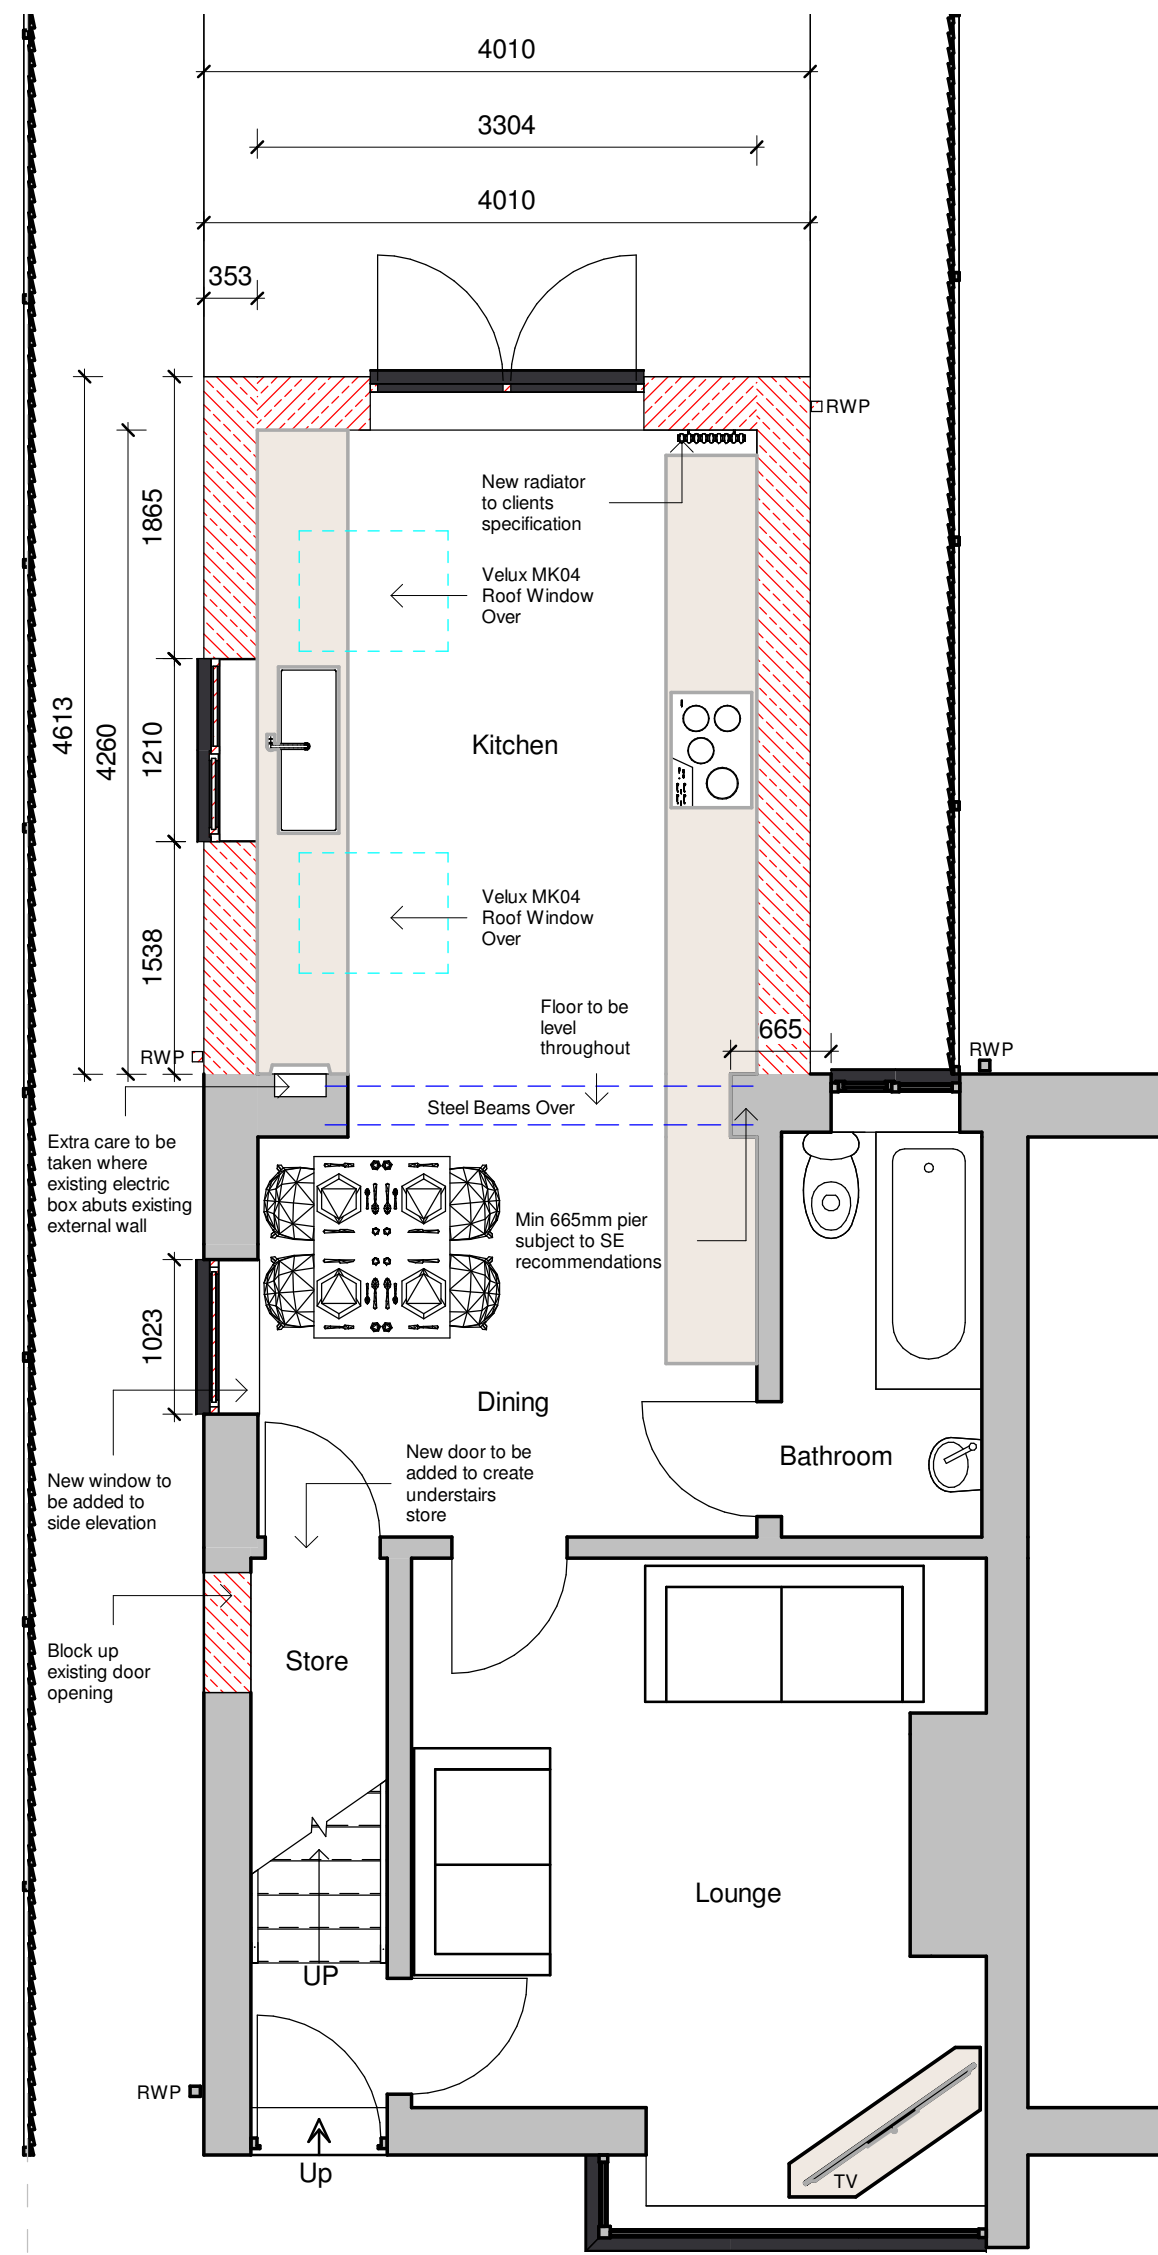


Ground Floor Level
1 : 50



Proposed Side Elevation
1 : 100

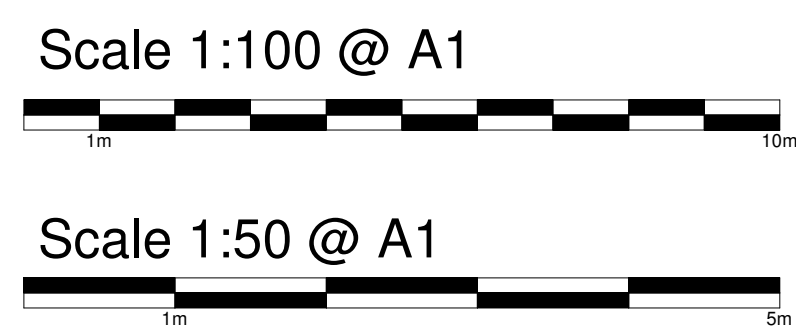

Proposed Side Elevation 2
1 : 100

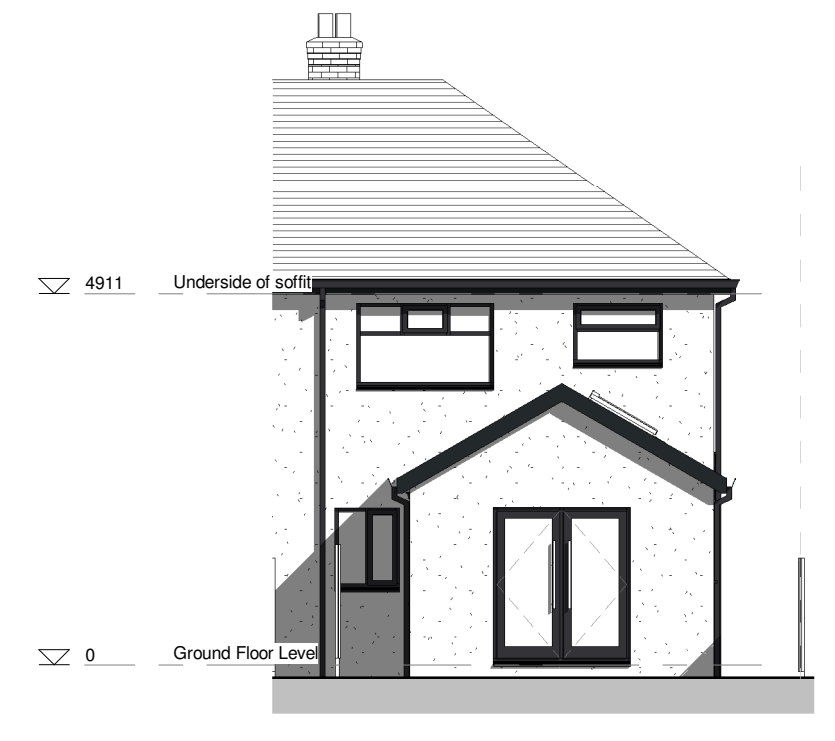

Proposed Rear Elevation
1 : 100



3D Rear View



Internal Visual 004
1 : 1