


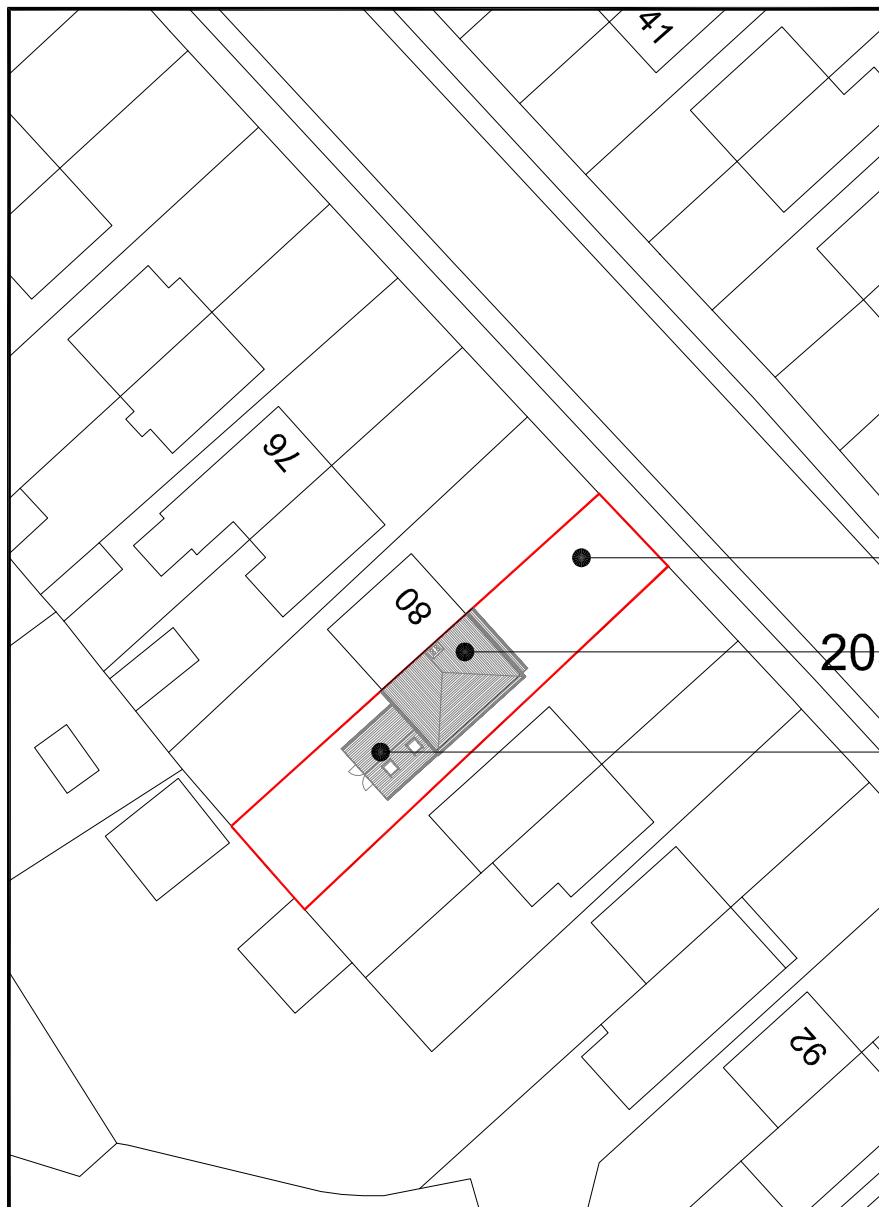

Site boundary edged red.

Existing house.

Existing conservatory to be demolished and replaced with single storey rear extension.



TOM WITHERS ARCHITECTURE

Tom Withers Architecture Ltd

Greenfield Industrial Estate, Congleton,
Cheshire, CW12 4TR.
Tel: 01260 277175

Email: info@tomwithersarchitecture.co.uk

Project Details:

Replace existing conservatory with new rear extension and internal refurbishment.

82 Brown Lees Road,
Stoke-On-Trent,
ST8 6PH

Nathan Stubbs & Kate Barnett.

Revisions: P0 Planning Application Issue. Jan 2024

Date: Jan 2024	Status: As Proposed	Sheet No: Planning Drawings 0708-BP-P0
Scale: 1:500 @ A4 Block Plan	Drawn By: SH	