


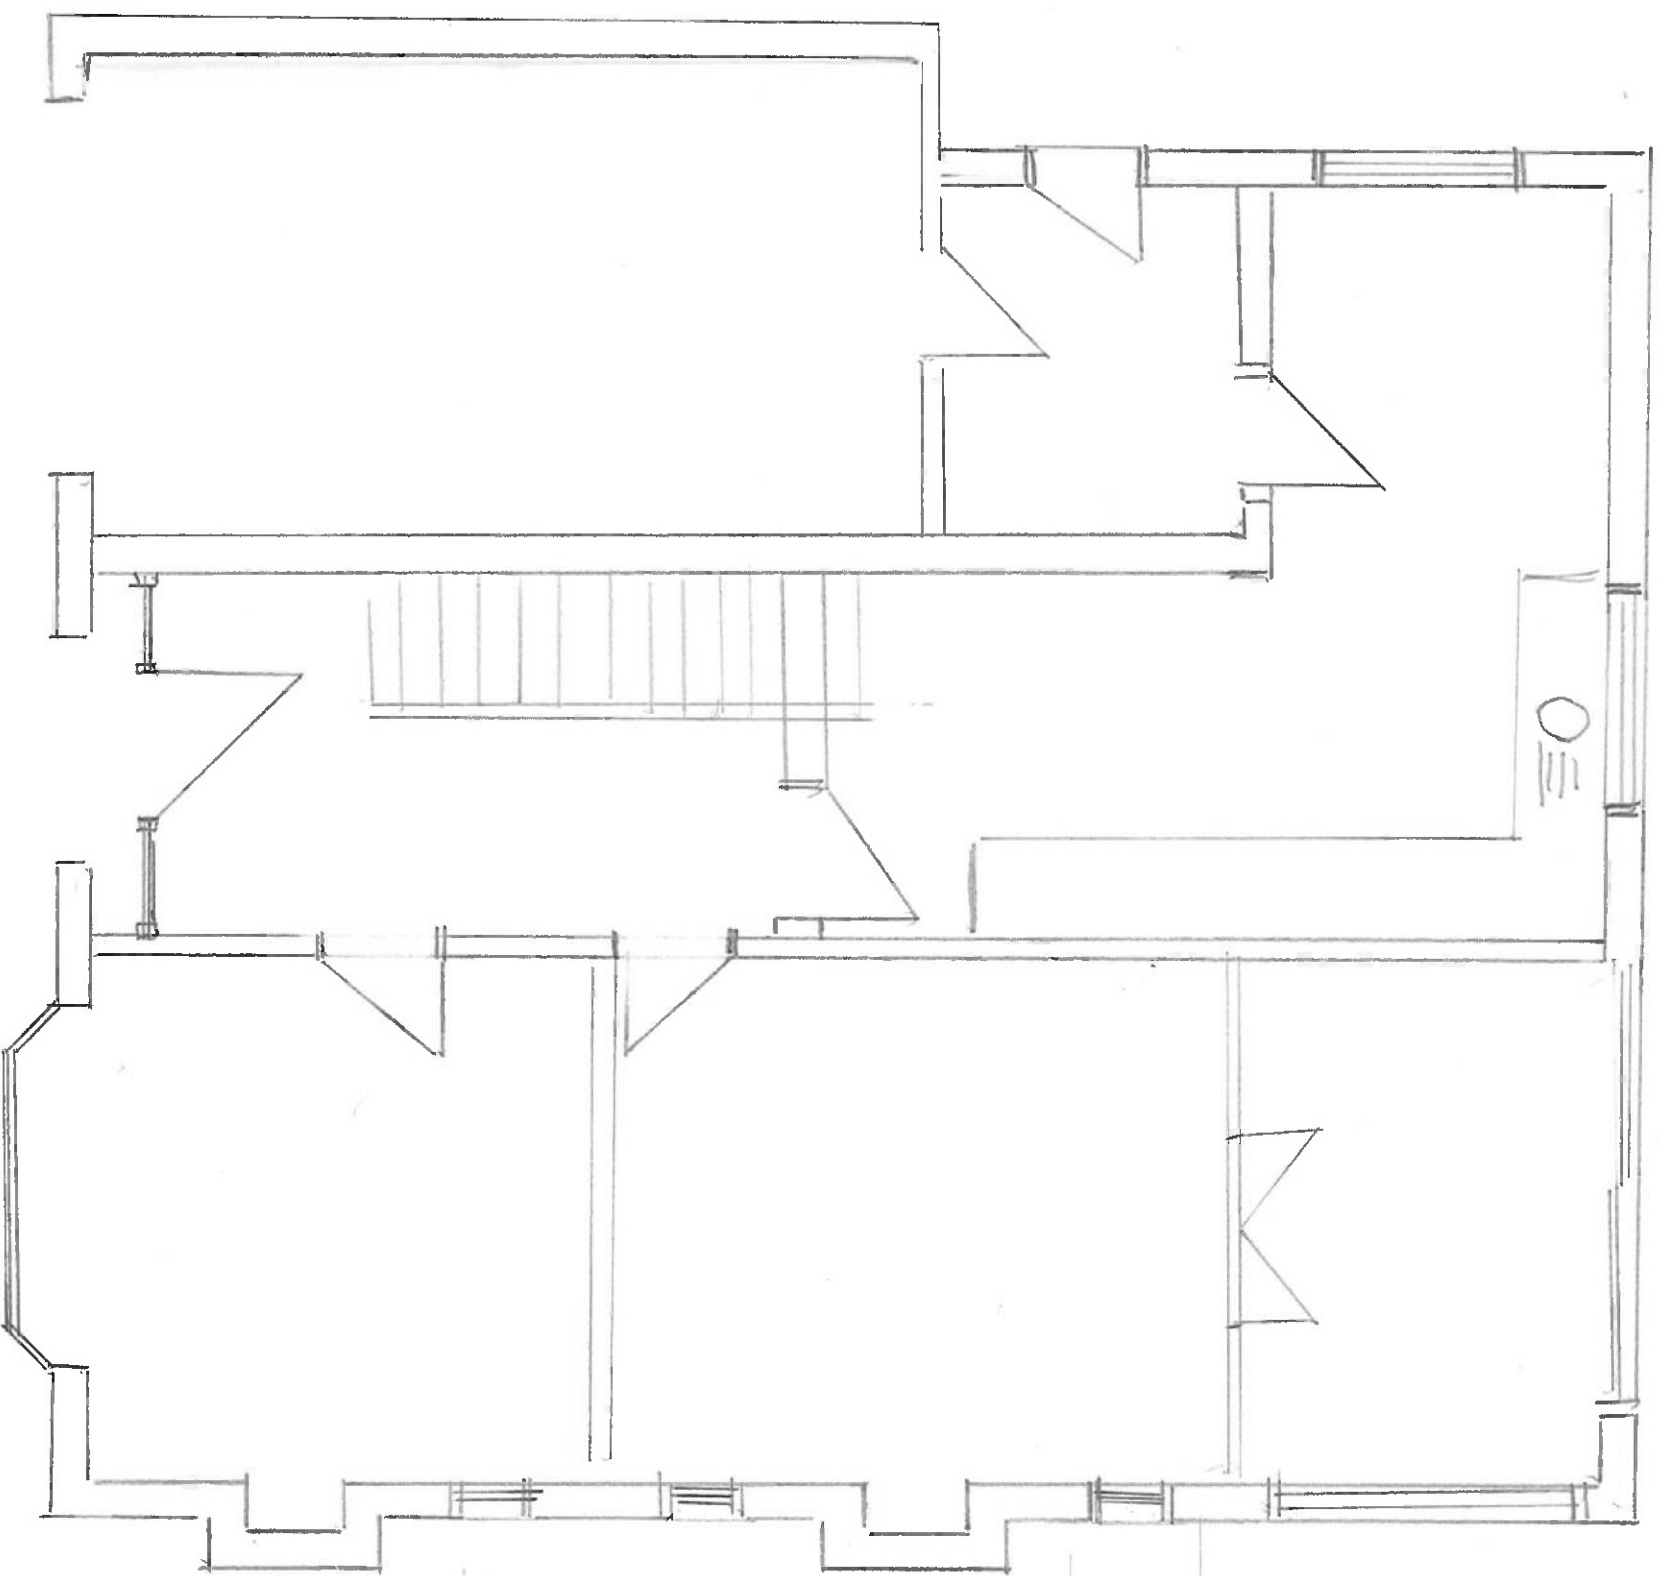

Existing ground

layout

13 SOUTHWLLOWE

ROAD

Scale 1:50