



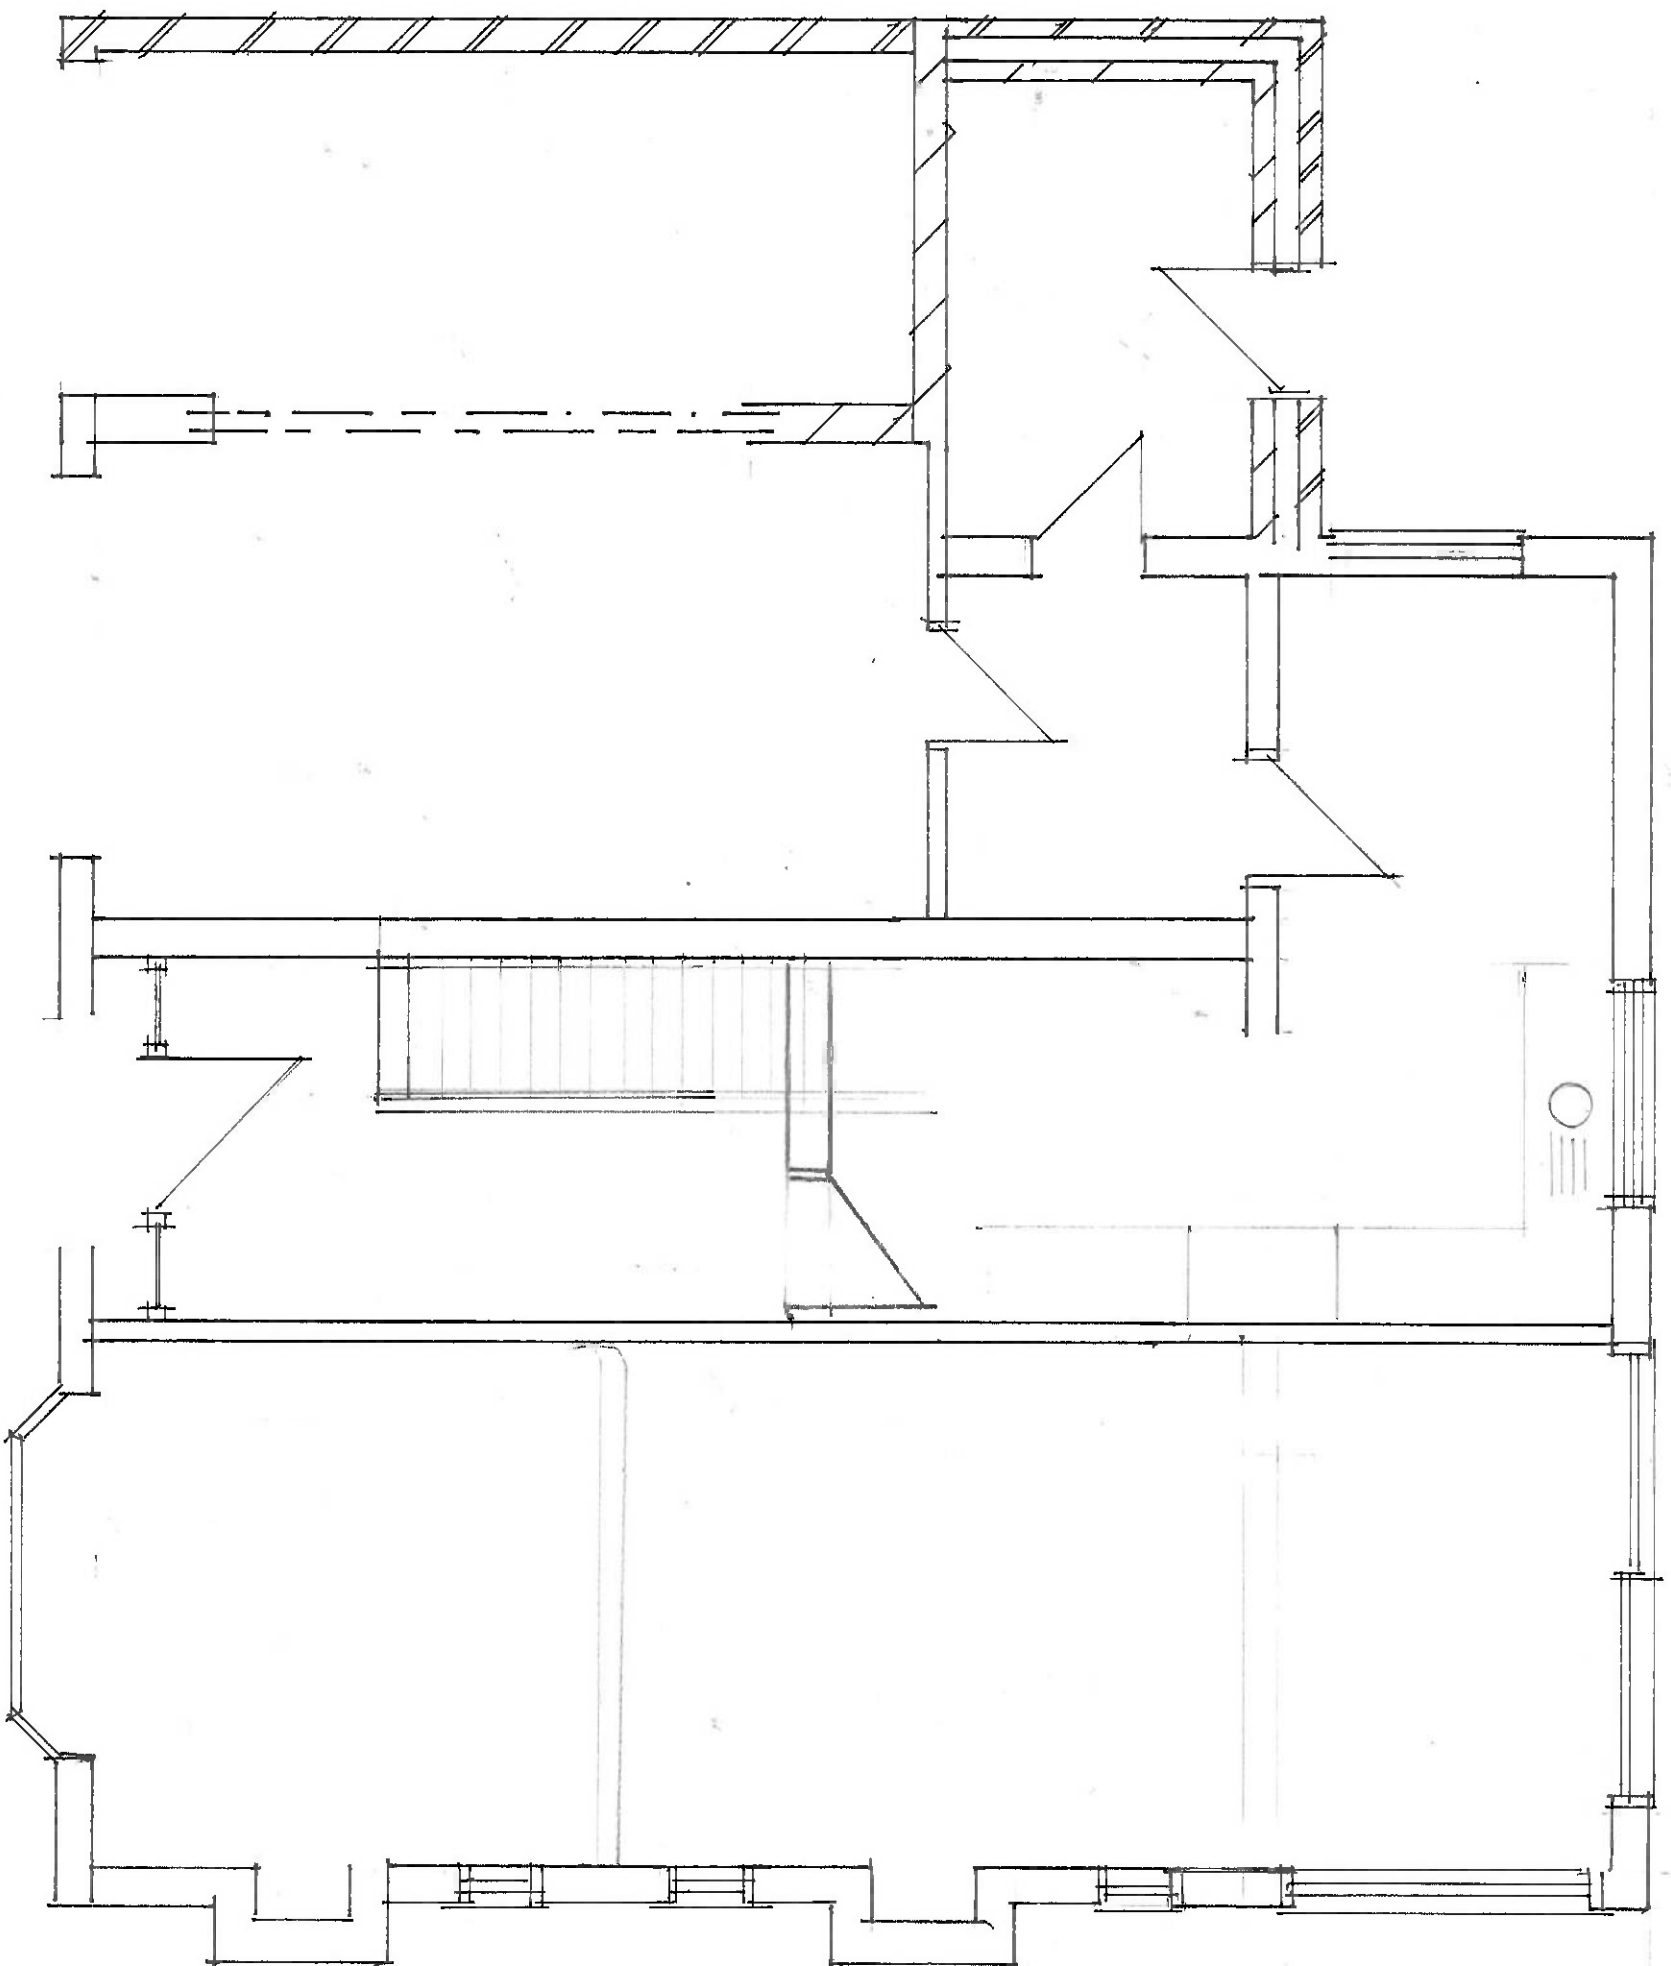


**Proposed
Ground
Layout**

**13 SOUTHWELL
ROAD**


Scale 1:50

Proposed Roof 1:50

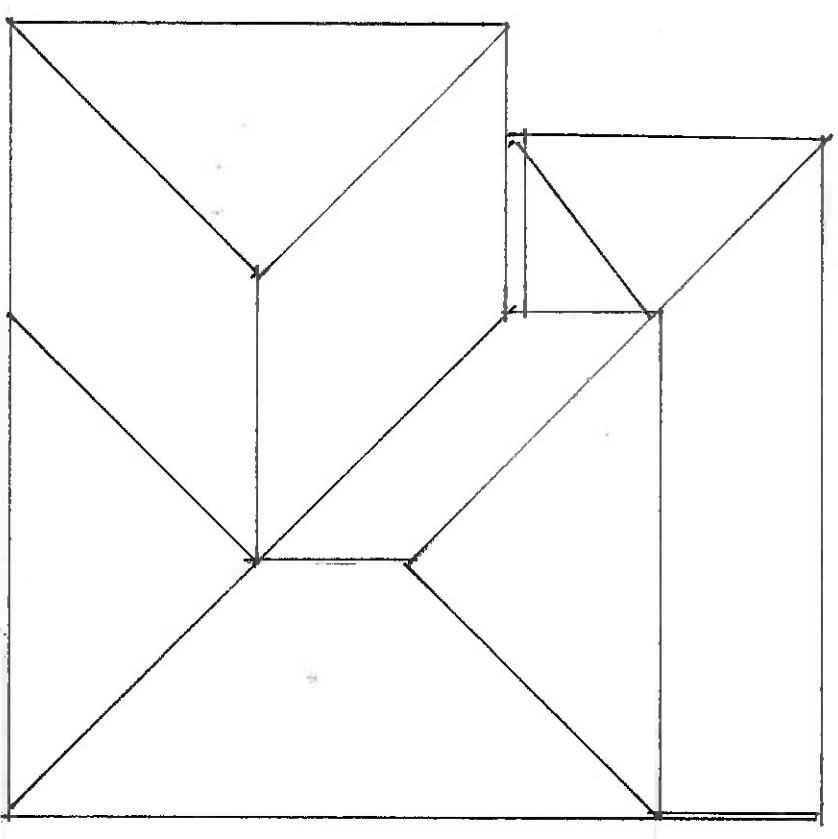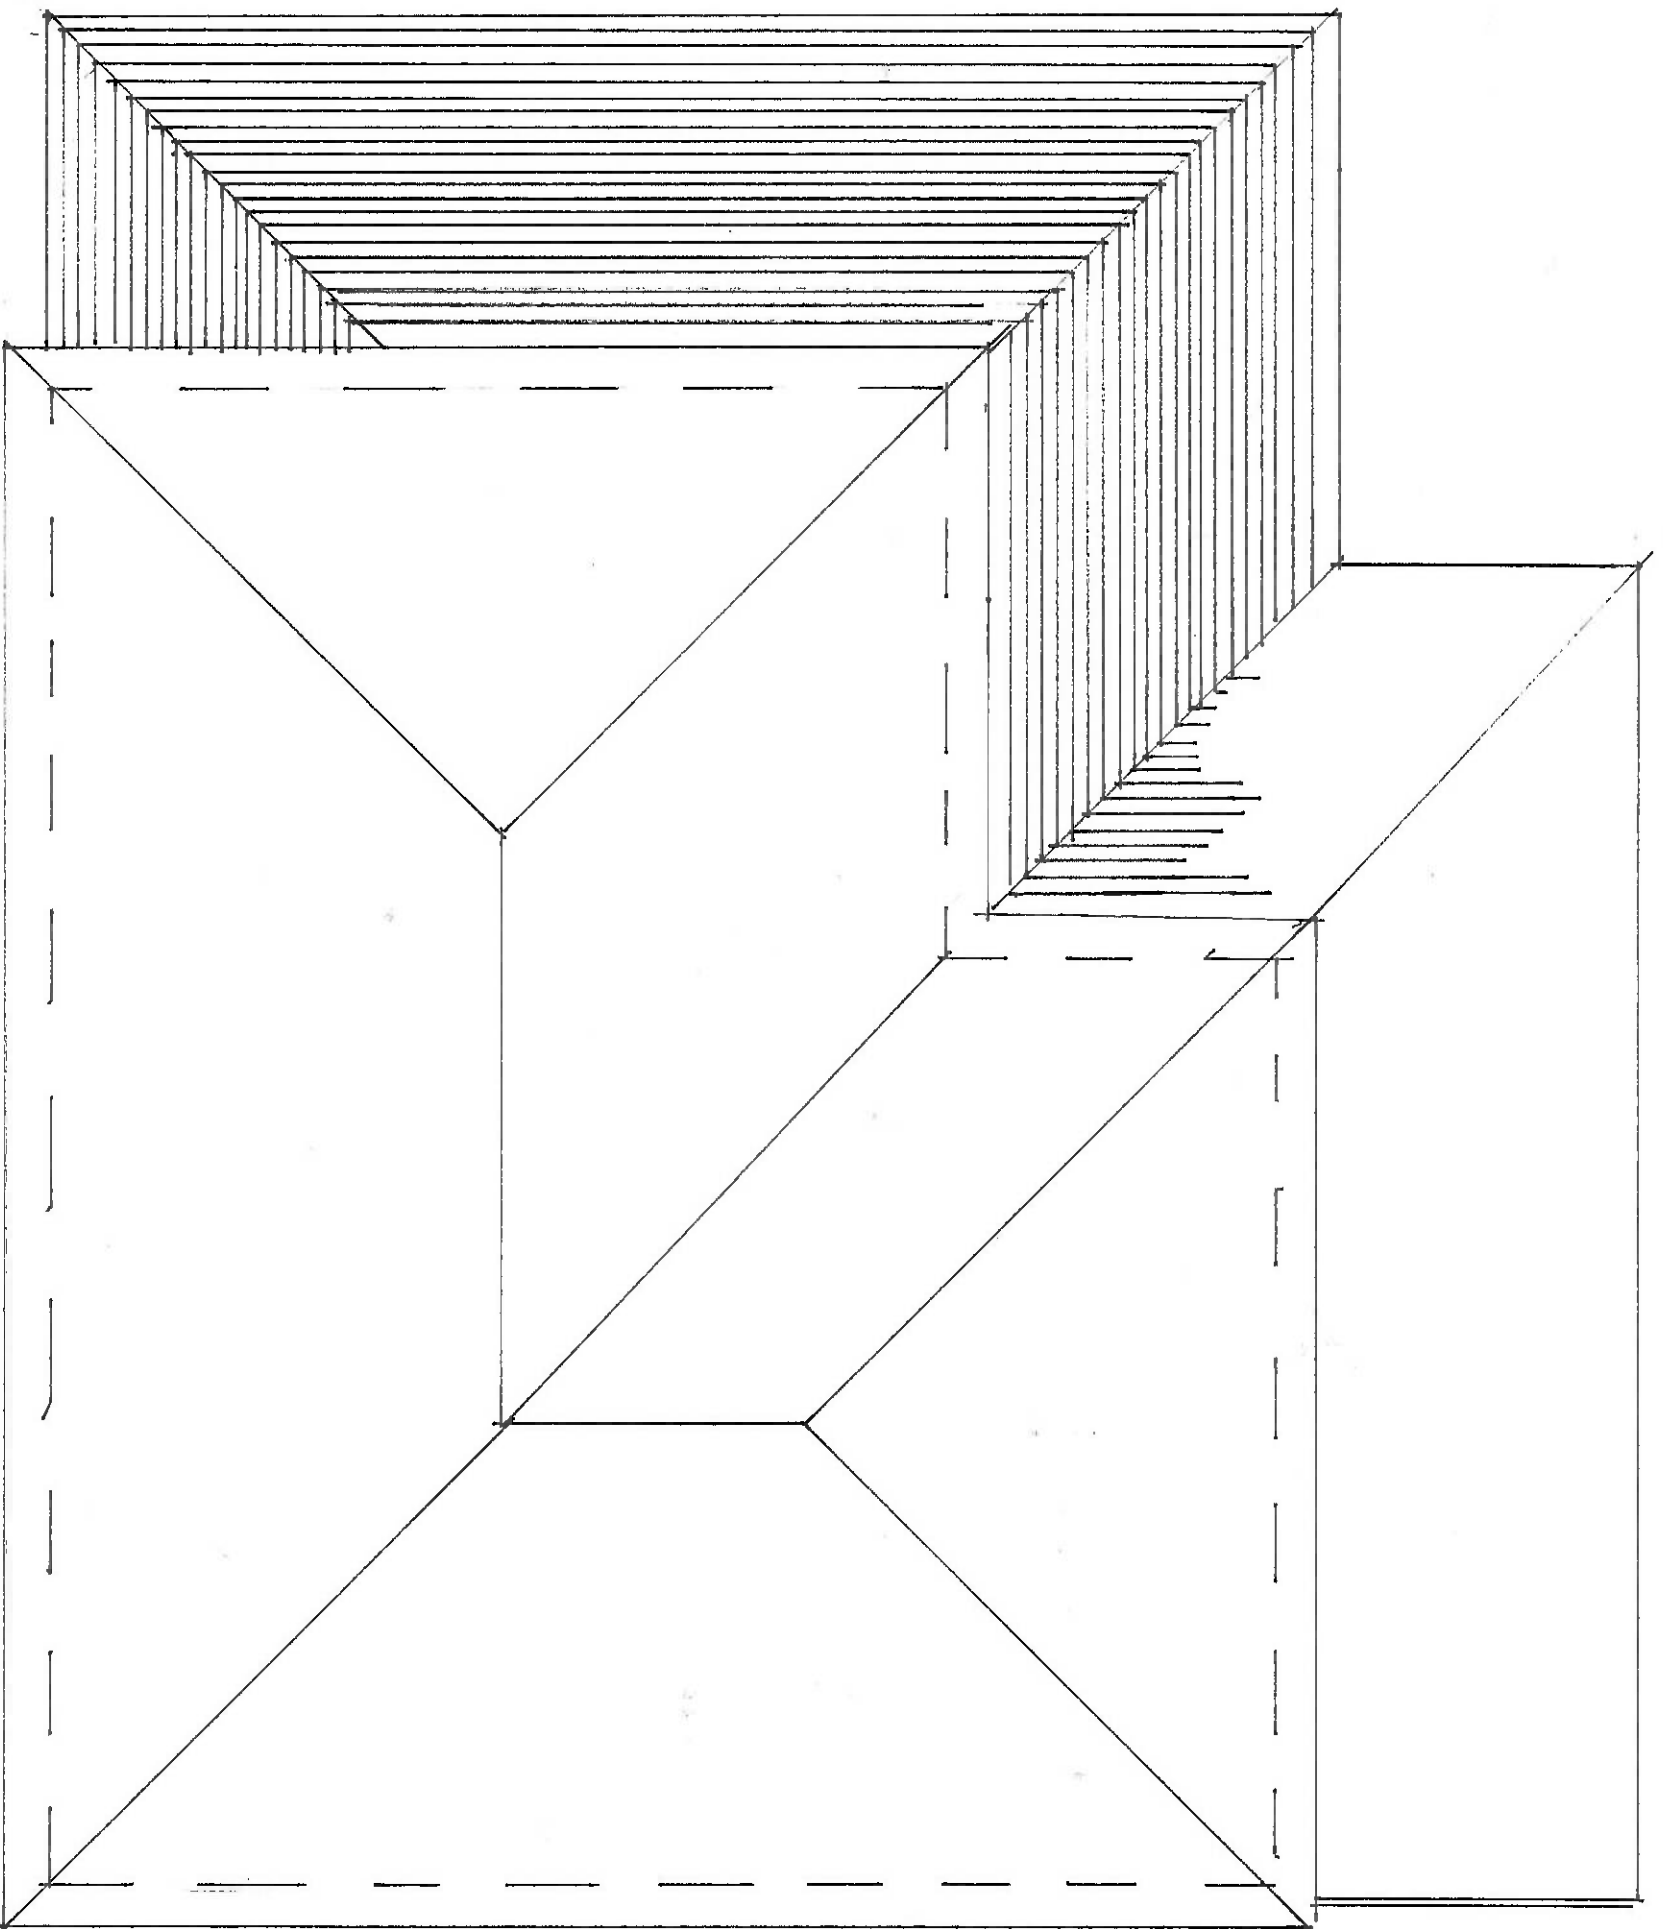


Existing Roof 1:100


13 SOUTHWELL
ROAD

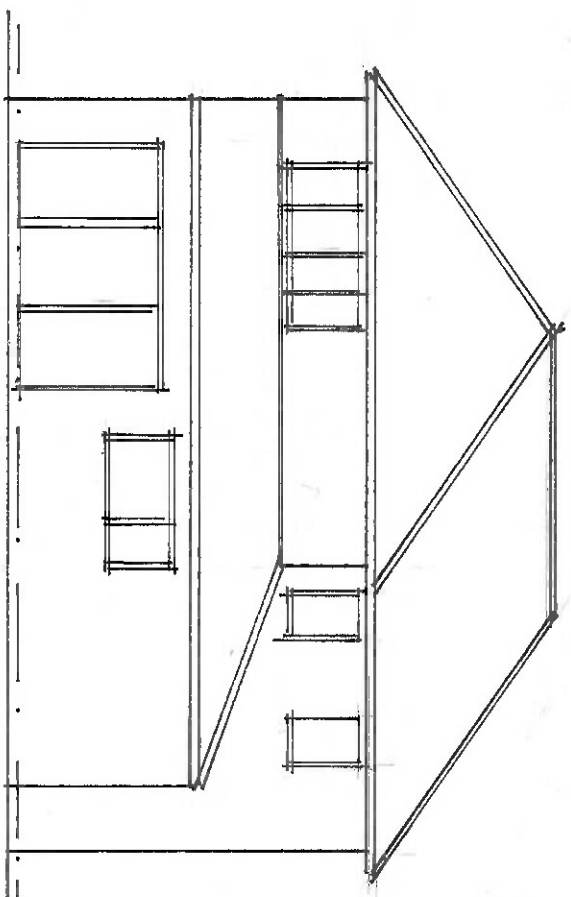


Existing ~~Side~~ REAR

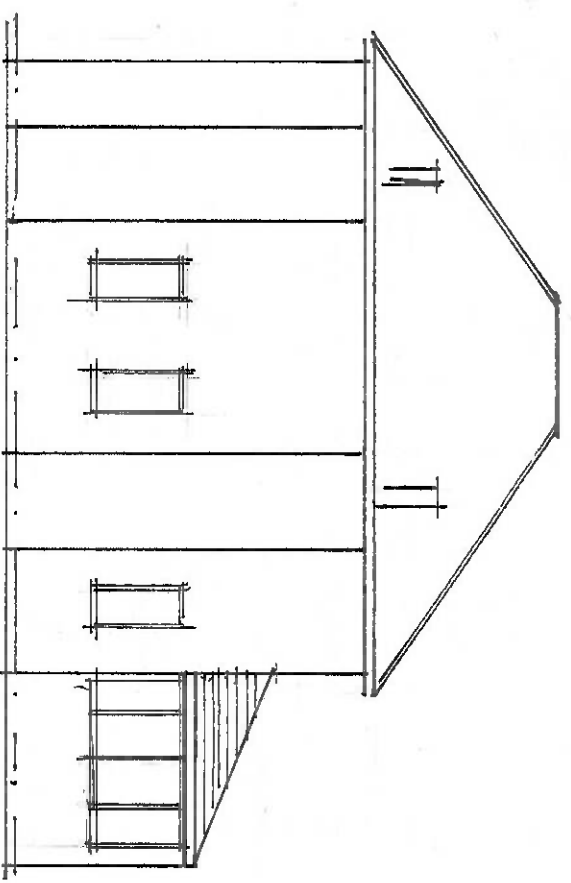

Existing Side

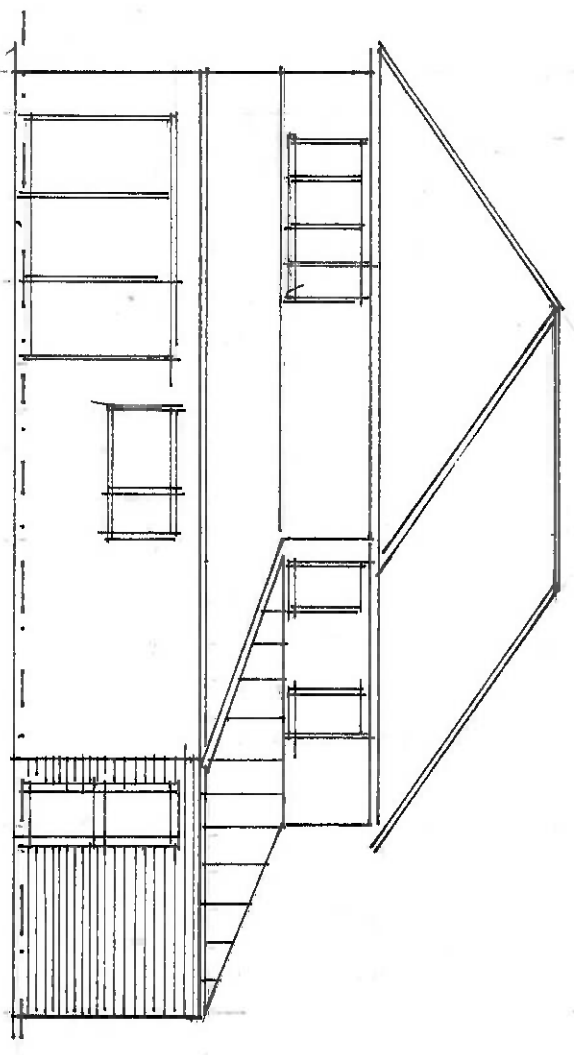


Proposed ~~Side~~ REAR

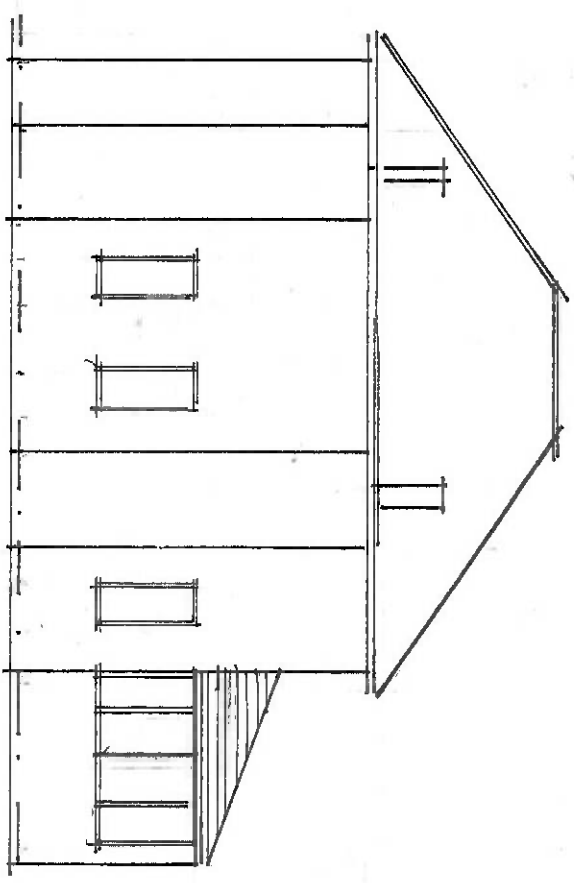


Proposed Side Scale

13 SOUTHWLOVE ROAD


1:100

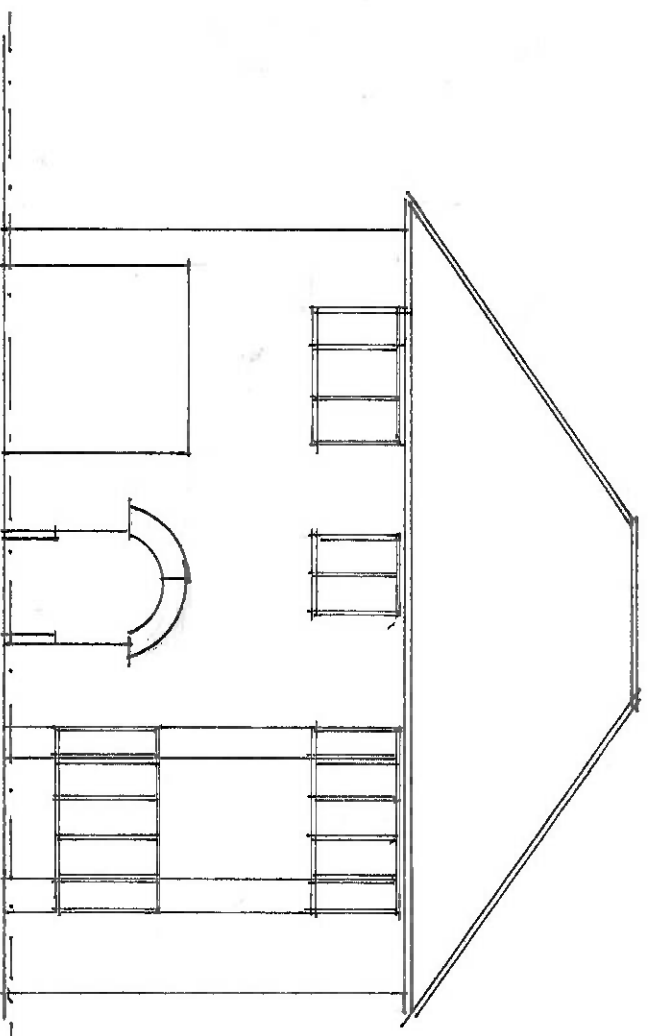


Existing Front

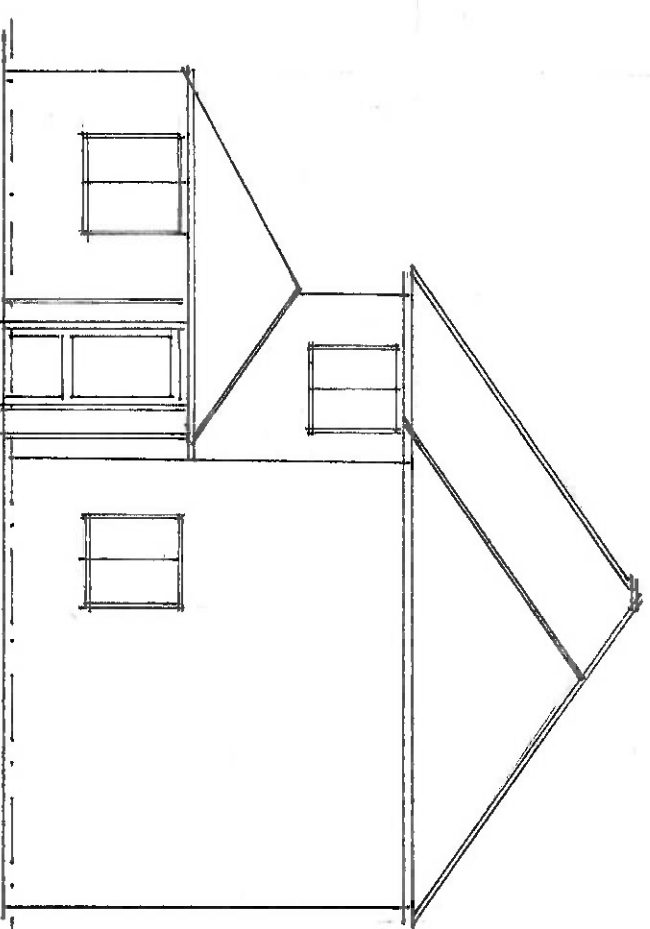

Existing Side

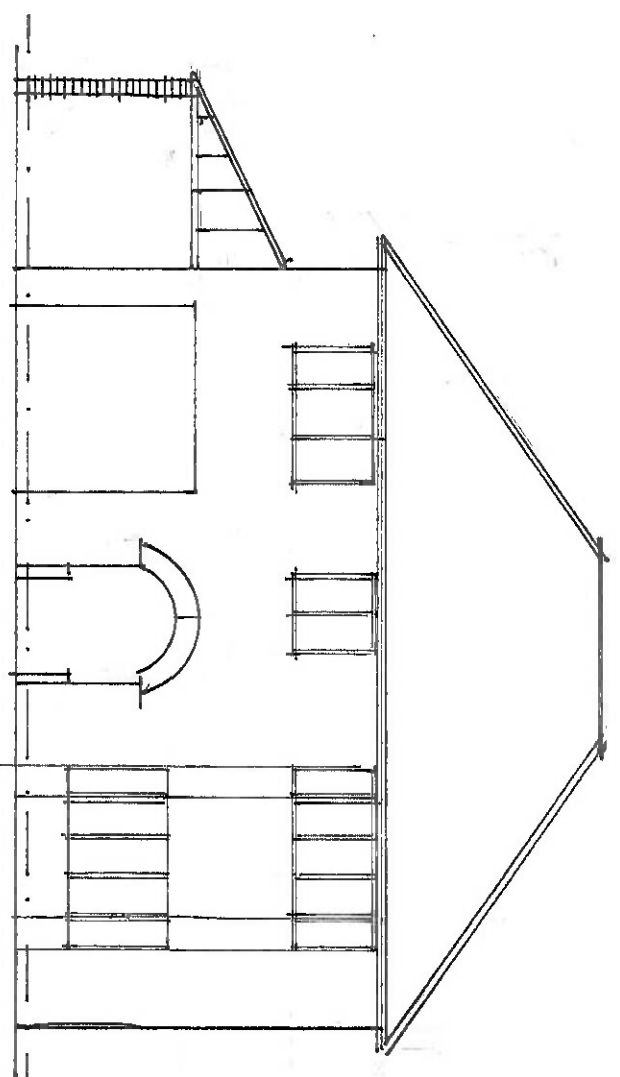

Proposed Front

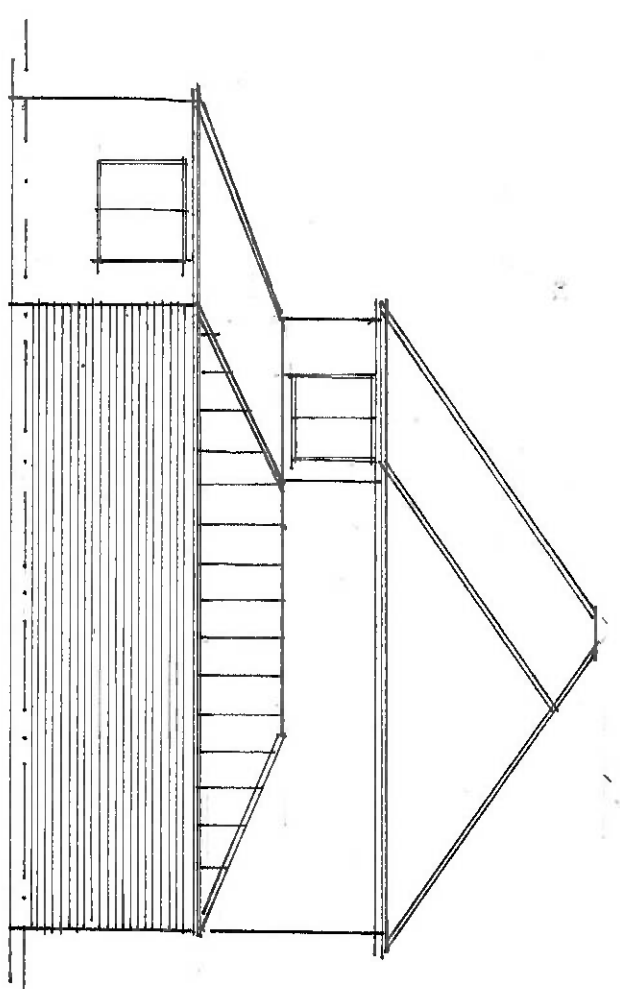

Proposed Side

13 SOUTHWLowe ROAD

Scale
1:100