


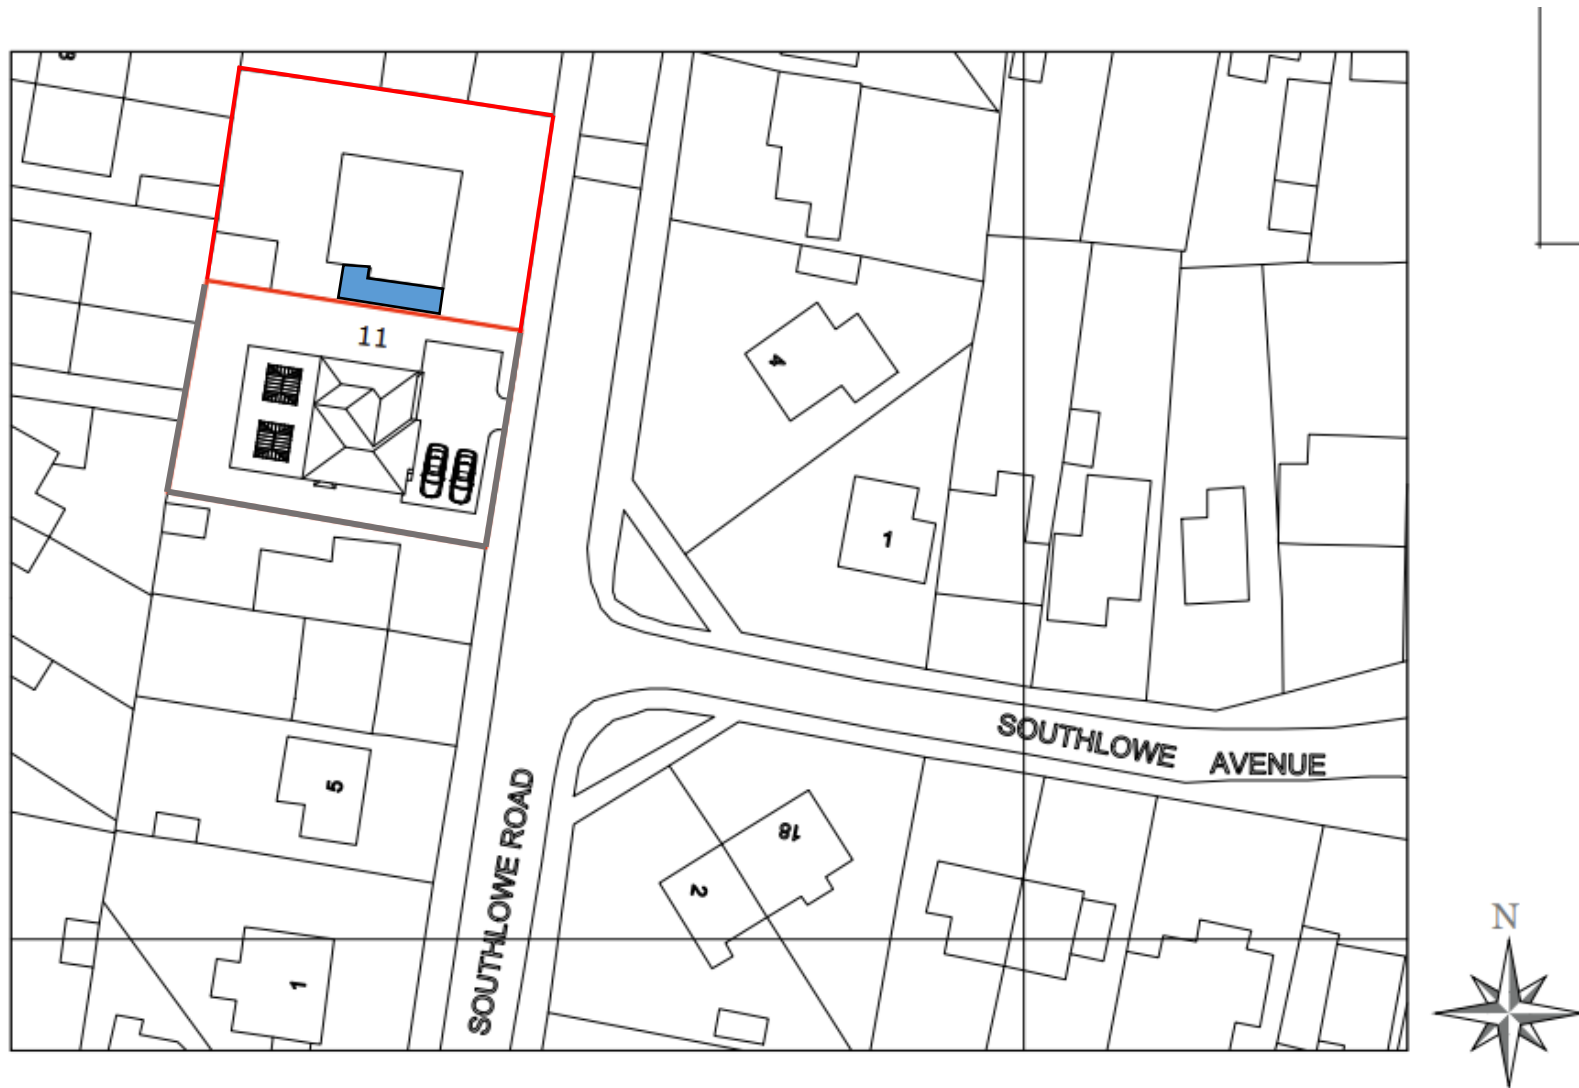

Proposed Site Plan 1:500