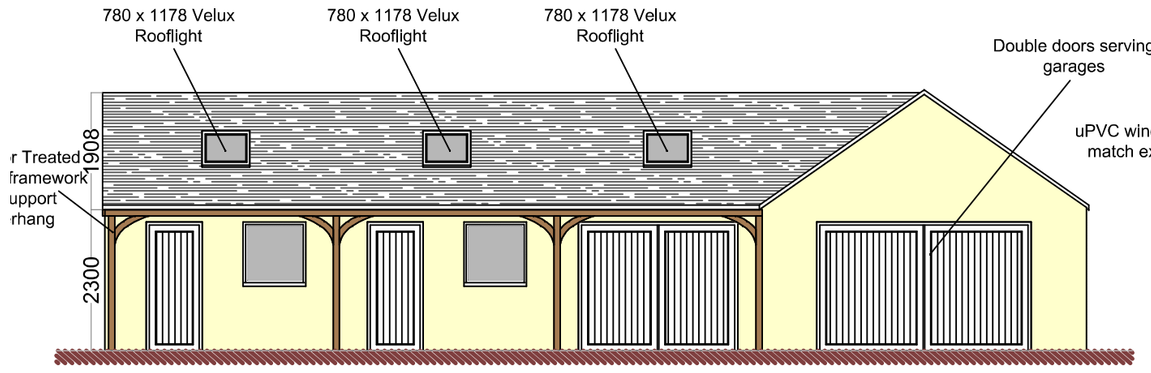

Front Elevation

Building 1

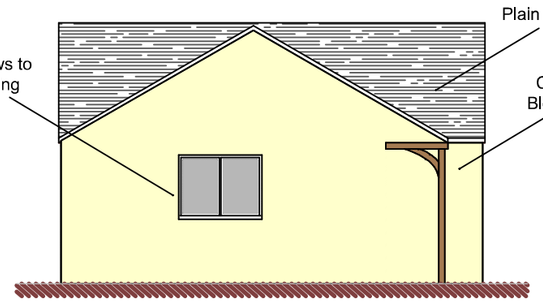

Side Elevation

Building 1

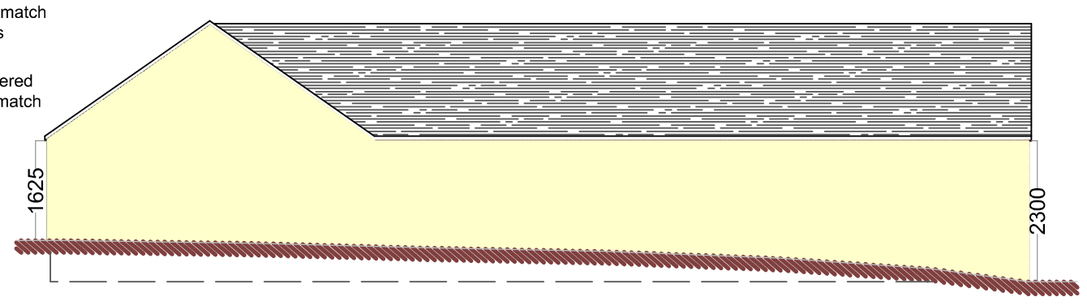

Rear Elevation

Building 1

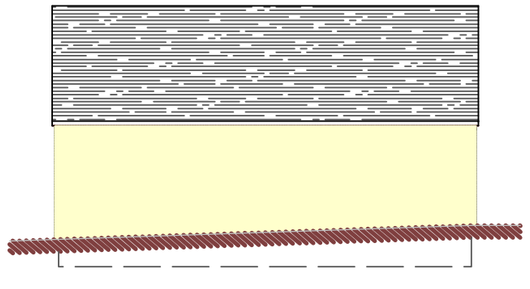

Side Elevation

Building 1

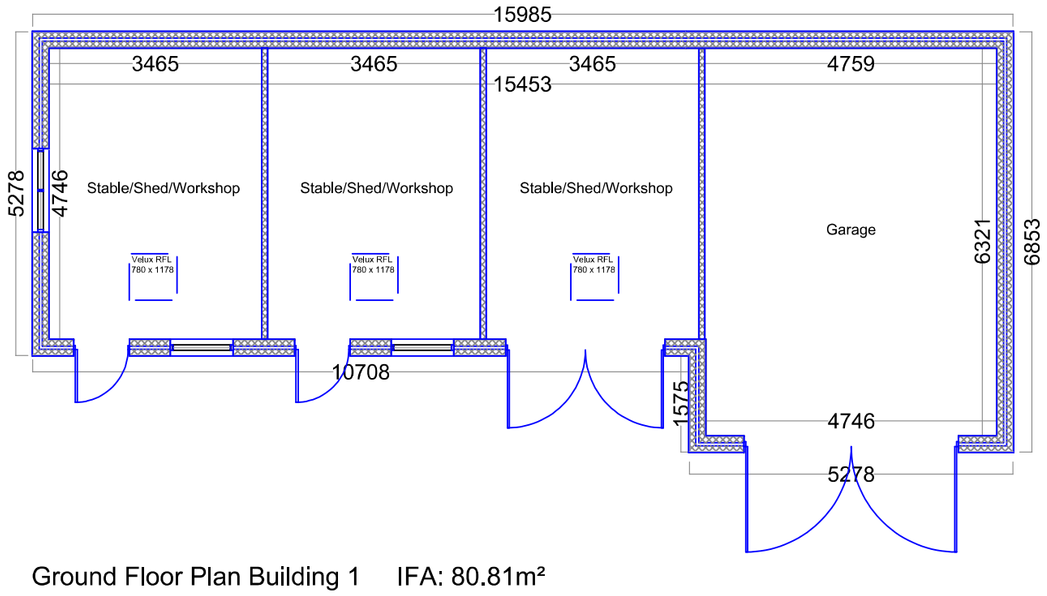

Ground Floor Plan Building 1 IFA: 80.81m²

Metres

1 2 3 4 5 10

SCALE 1:100

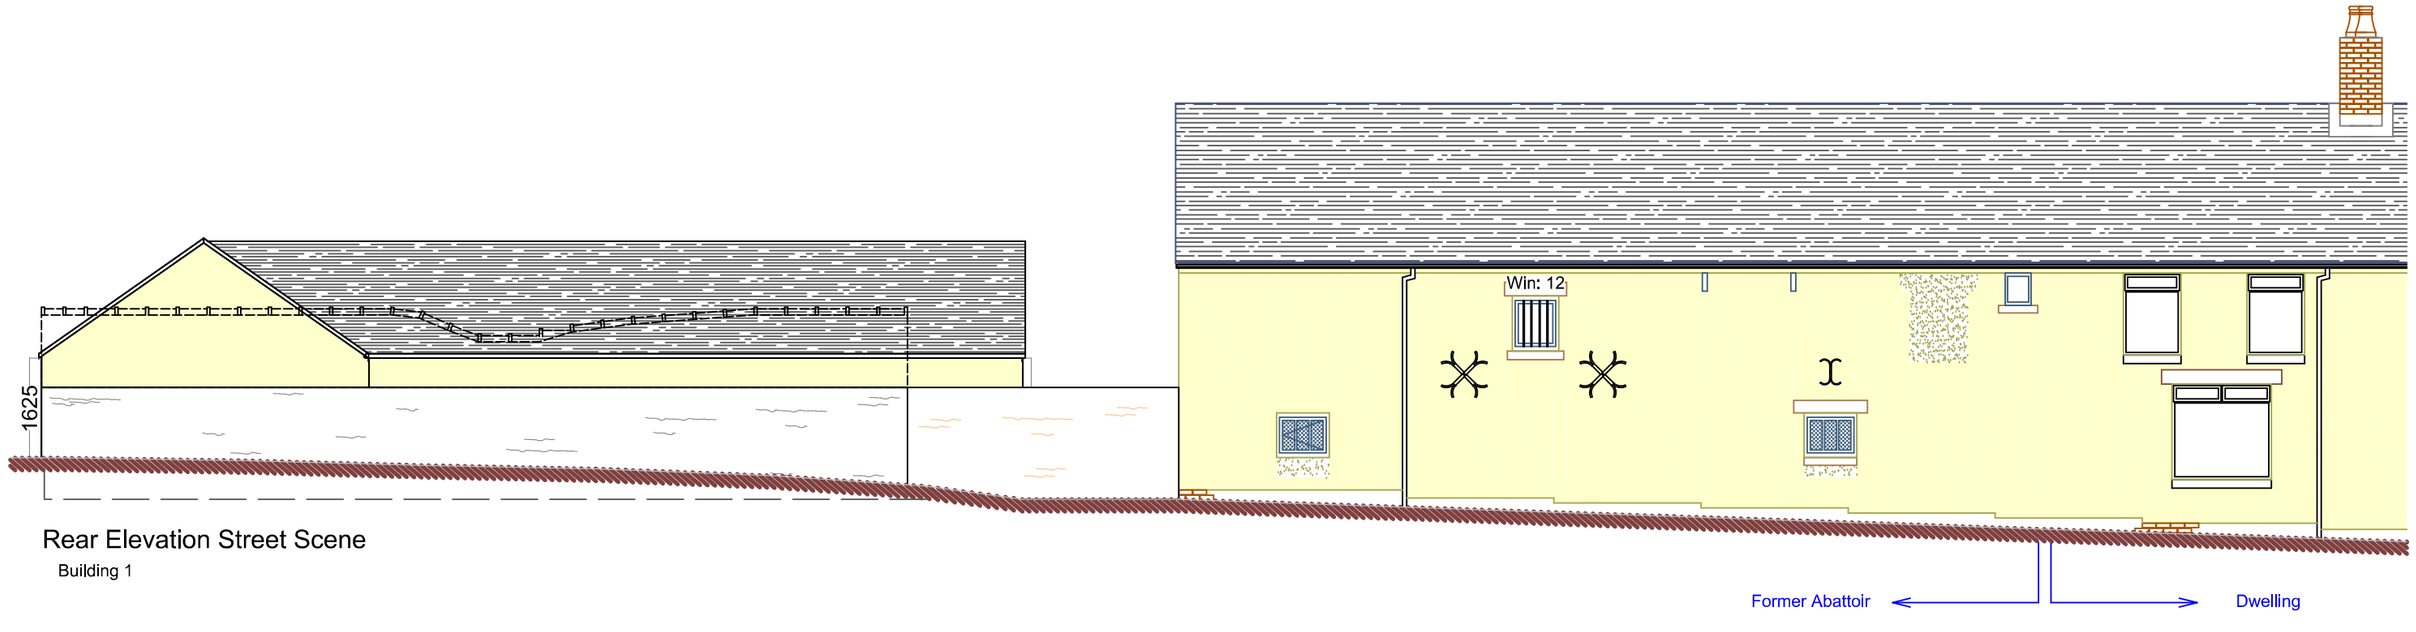

Rear Elevation Street Scene

Building 1

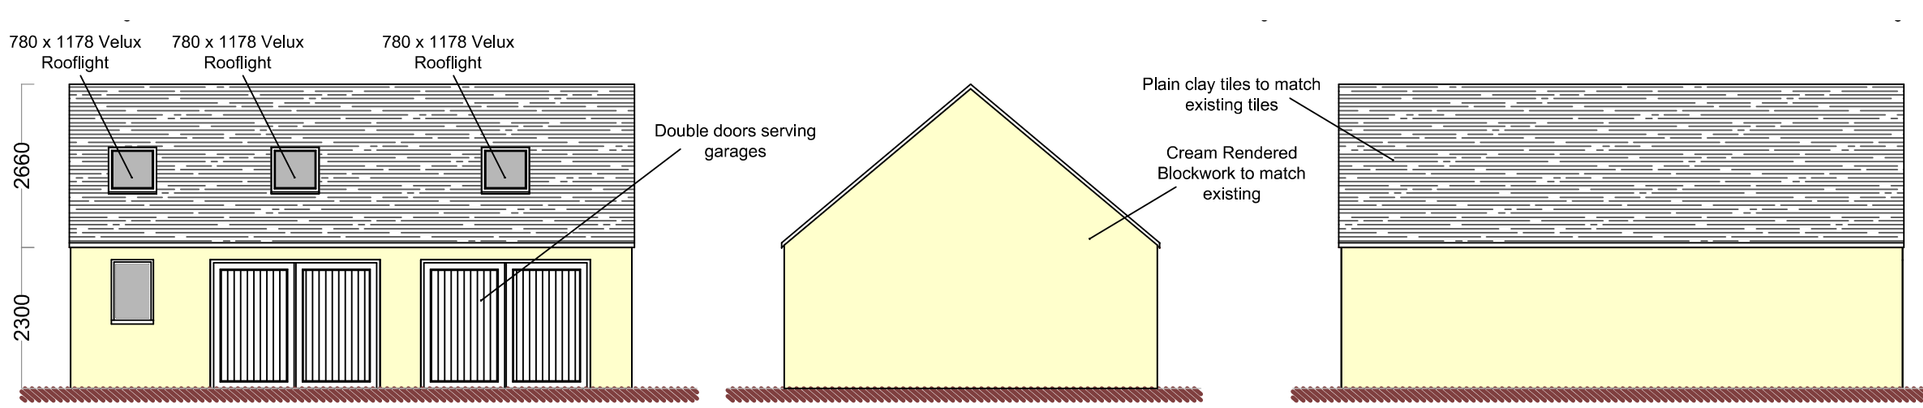

Front Elevation

Building 2

Side Elevation

Building 2

Rear Elevation

Building 2

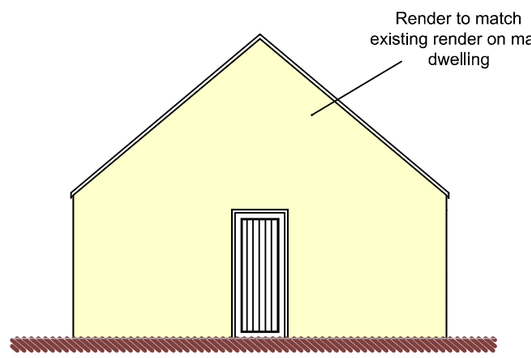

Side Elevation

Building 2

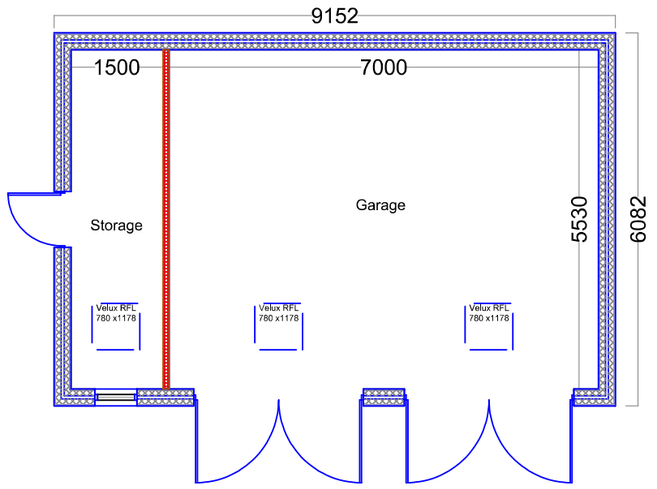

Ground Floor Plan Building 2 IFA: 47.56m²

Metres

1 2 3 4 5 10

SCALE 1:100

DBD Architectural Consultancy Ltd ©2024

1. Copyright is vested with DBD Architectural Consultancy Ltd.

2. All dimensions to be checked on site before proceeding.

3. Contractor to check/adjust dimensions of new work to suit existing conditions.
Do not assume existing structure or details are plumb, square or level.

4. Contractor must notify the architect of any discrepancies before proceeding.

5. All drawings to be read in conjunction with all other consultants drawings and specs.

Rev	Date	Description
F	09.01.24	Minor Amendments
E	09.01.24	Minor Amendments
D	21.12.23	Amendments following planners comments
C	20.09.23	Minor Amendments
B	08.08.23	Amendments following clients comments
A	05.07.23	Amendments following clients comments

DBD Architectural Consultancy

DBD Architectural Consultancy Ltd
50 Broad Street, Leek,
Staffordshire, ST13 5NS
01538 383118
mail@dbdconsultants.co.uk
www.dbdconsultants.co.uk

Mr B Reeves
The Homestead
Werrington
ST9 0DQ

Client

Reconstruction and extension to garage

Project

Title

Plans as Proposed

Stage: Planning

Size: A2 | Date: 22.05.23 | Job No: 2316

Scale: 1:100

Drawing Number: PL 03F