
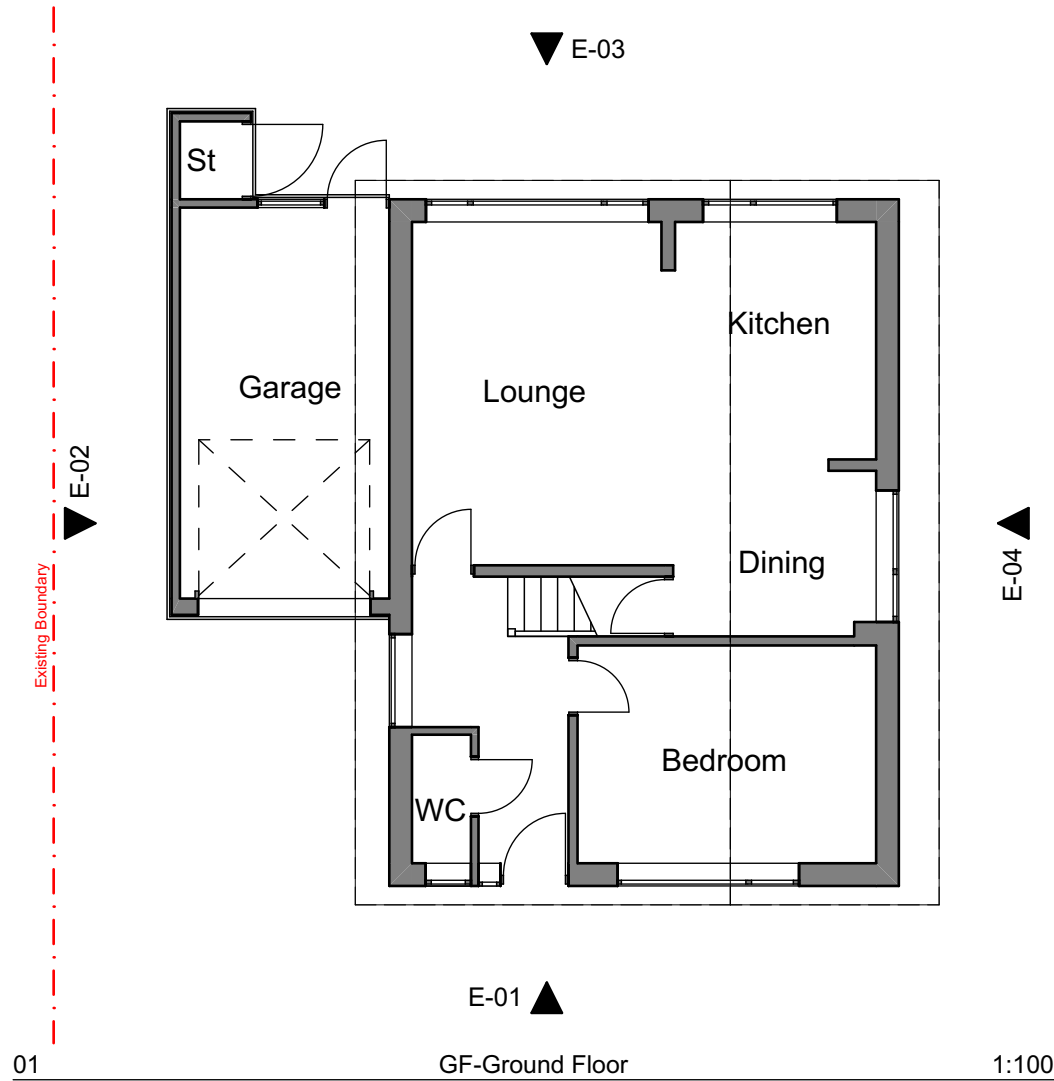
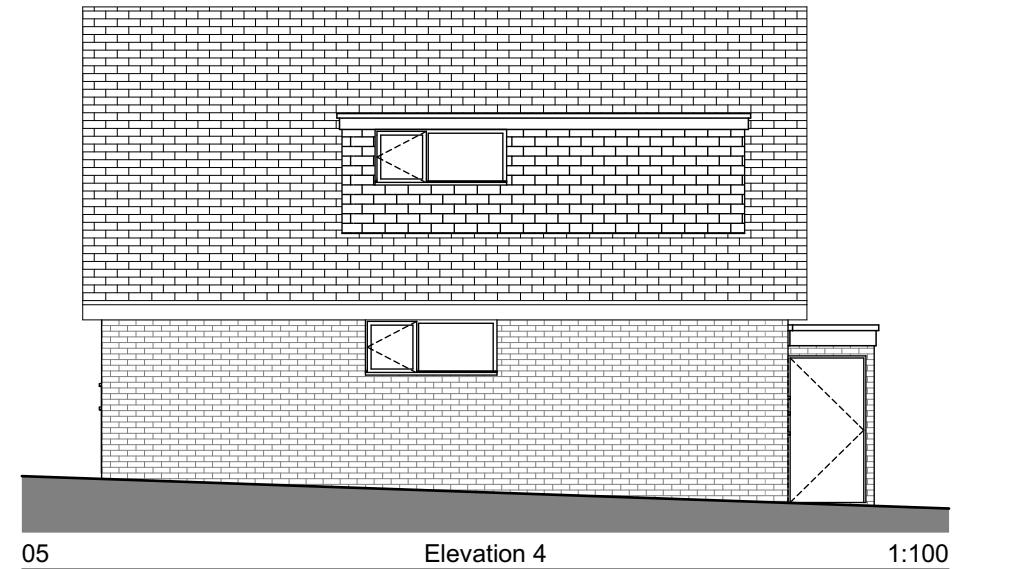
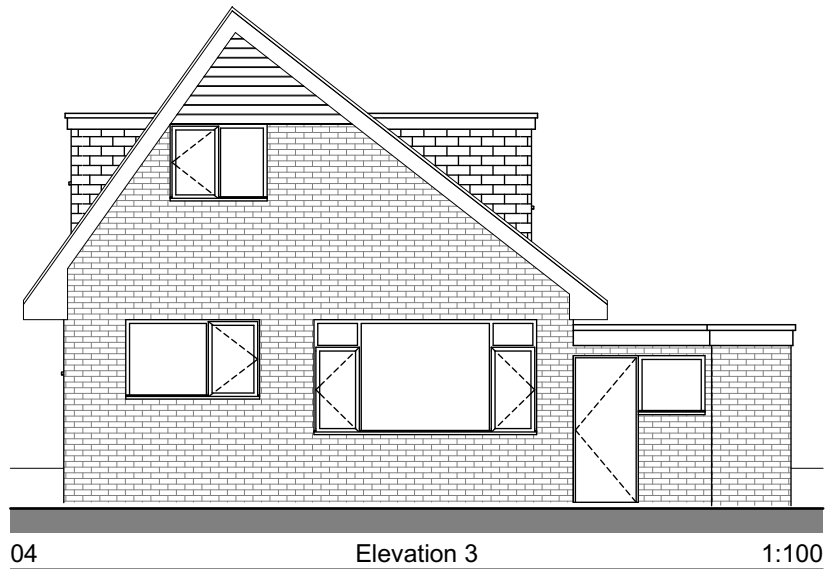


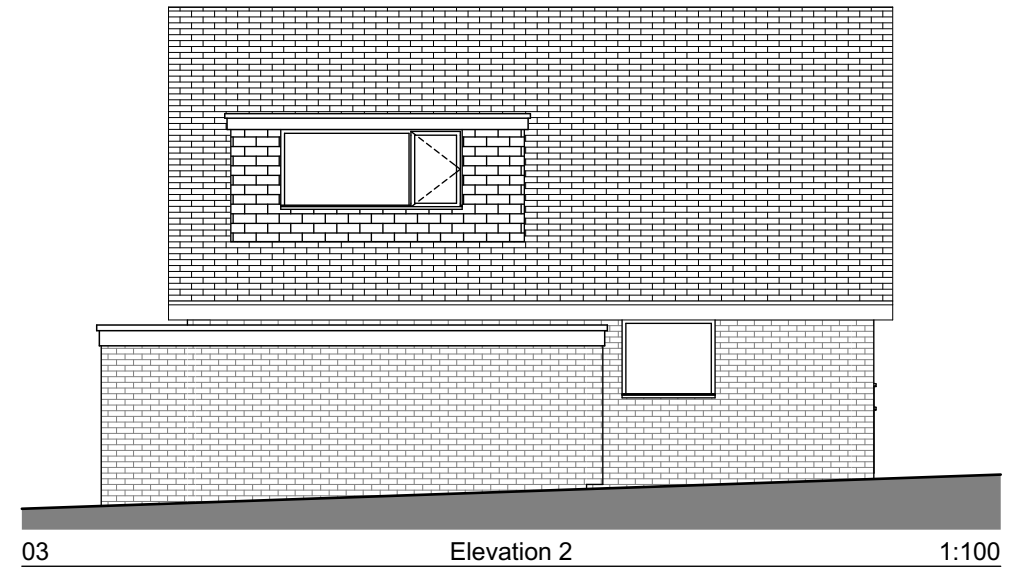

Client. Mr & Mrs T Campbell 10 Ashenhurst Way Leek	Scale 1:100	Sheet Size A3	Issue Date 12/01/2024
	Title. Plans as Existing		
	Project. Proposed Extension to Dwelling	Drawing Number TC-01-01	Revision ID