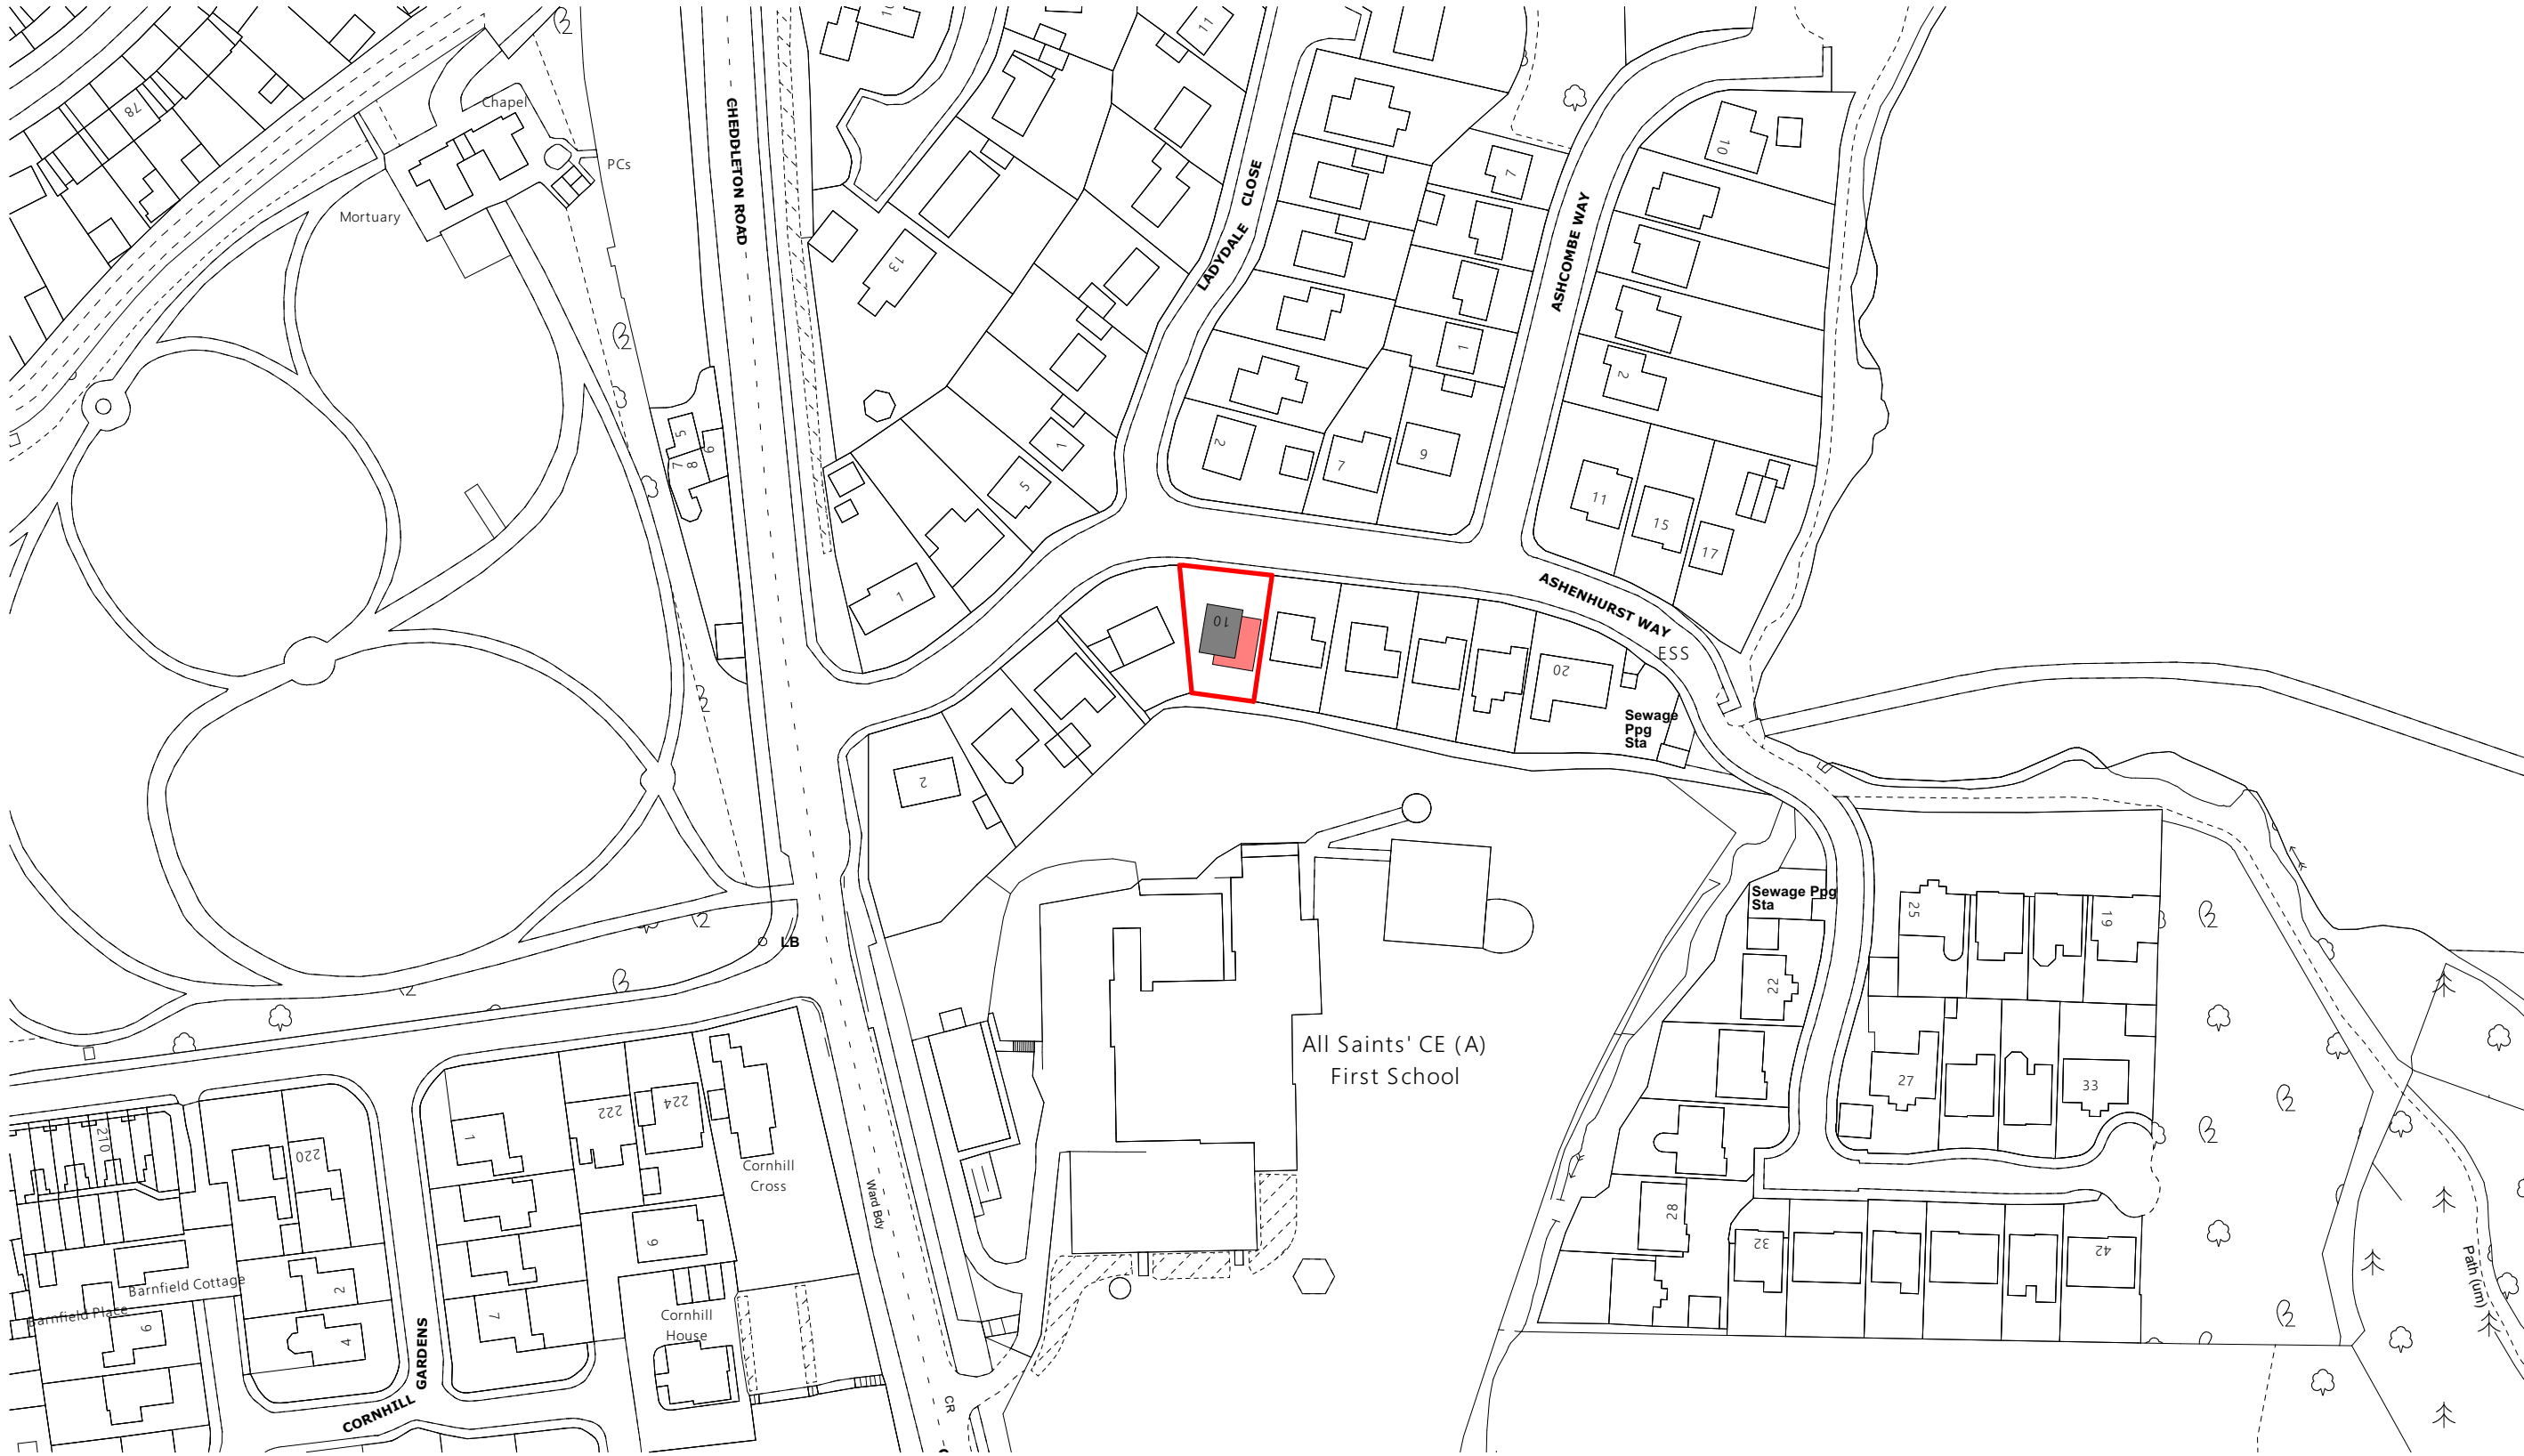


Client. Mr & Mrs T Campbell 10 Ashenhurst Way Leek Project. Proposed Extension to Dwelling	Scale 1:1250	Sheet Size A3	Issue Date 24/01/2024
	Title. Location Plan		
	Drawing Number TC-01-07	/ (Revision)	Revision ID