


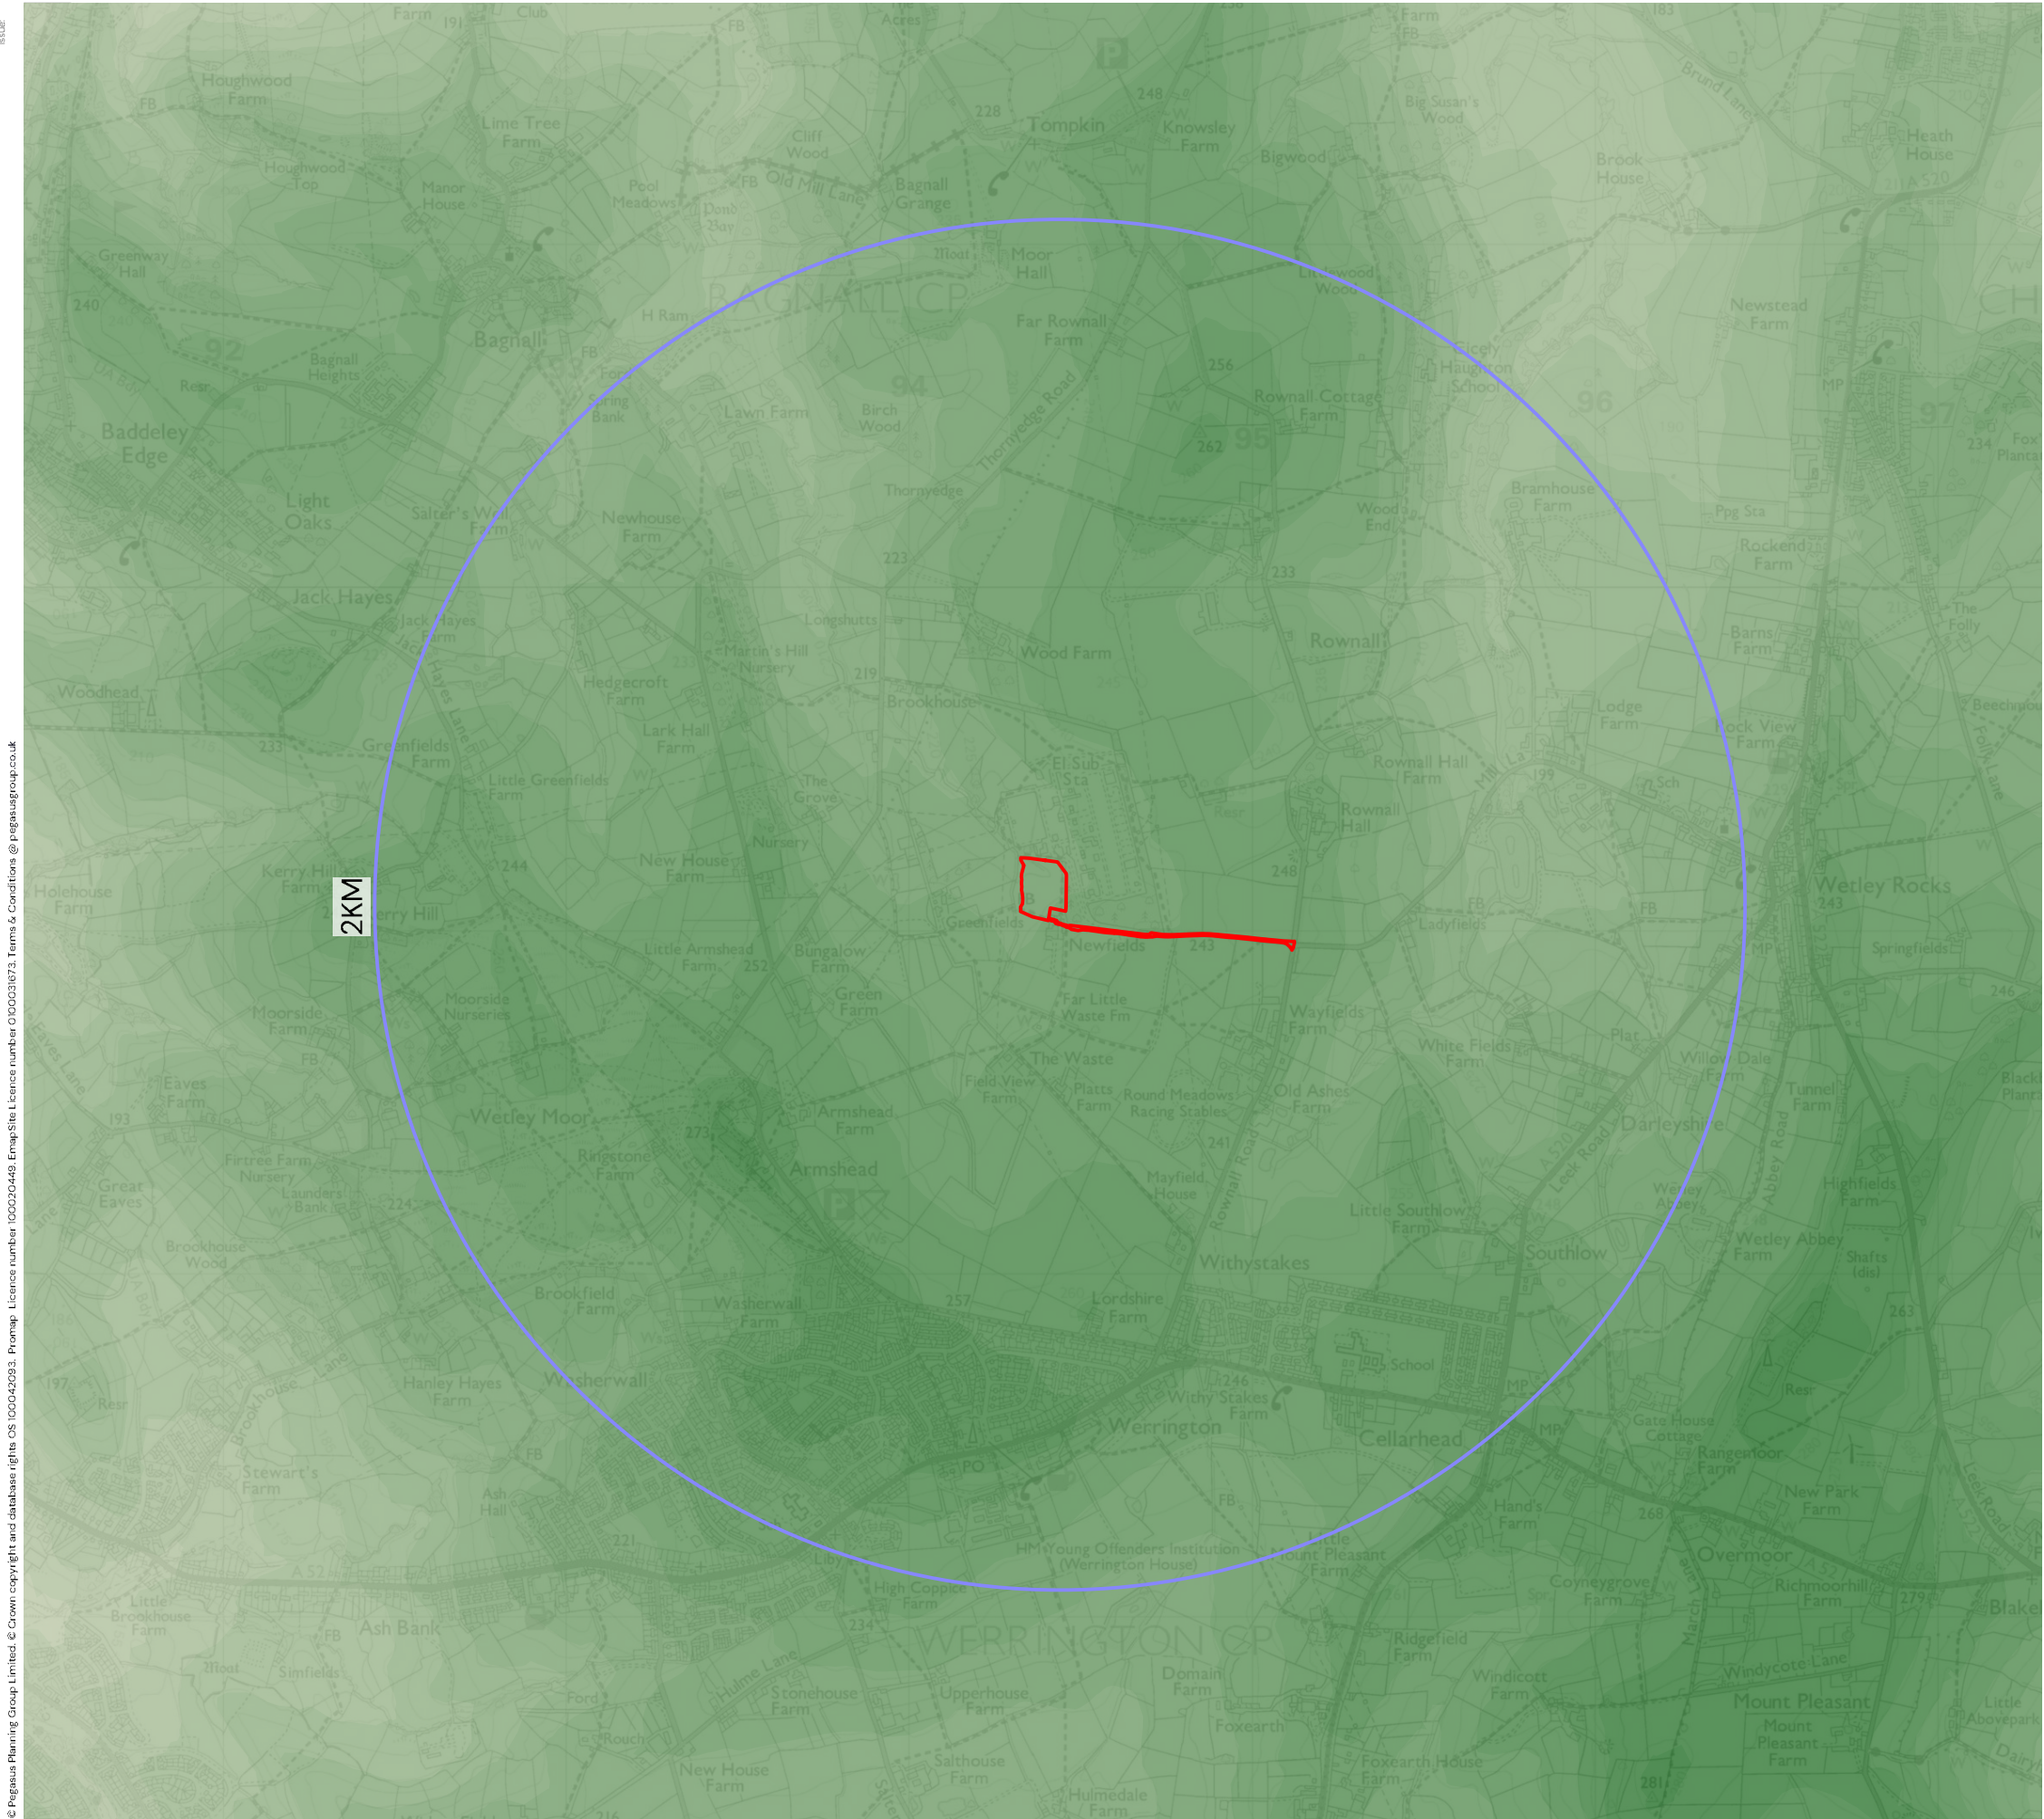

12/01/2024	C	Amended
04/01/2024	B	Updated red line
11/12/2023	A	Updated redline
13/03/2023	-	First Issue
DATE	NO	REVISION NOTE

Figure 3: Topography

Newfields Farm Rownall Road

CLIENT
Newfields BESS Ltd

DATE	SCALE	TEAM	APPRVD
17/04/2023	1:20000@A3	JW	KM

DRAWING NUMBER

P23-0415_EN_0003_C_1TP