


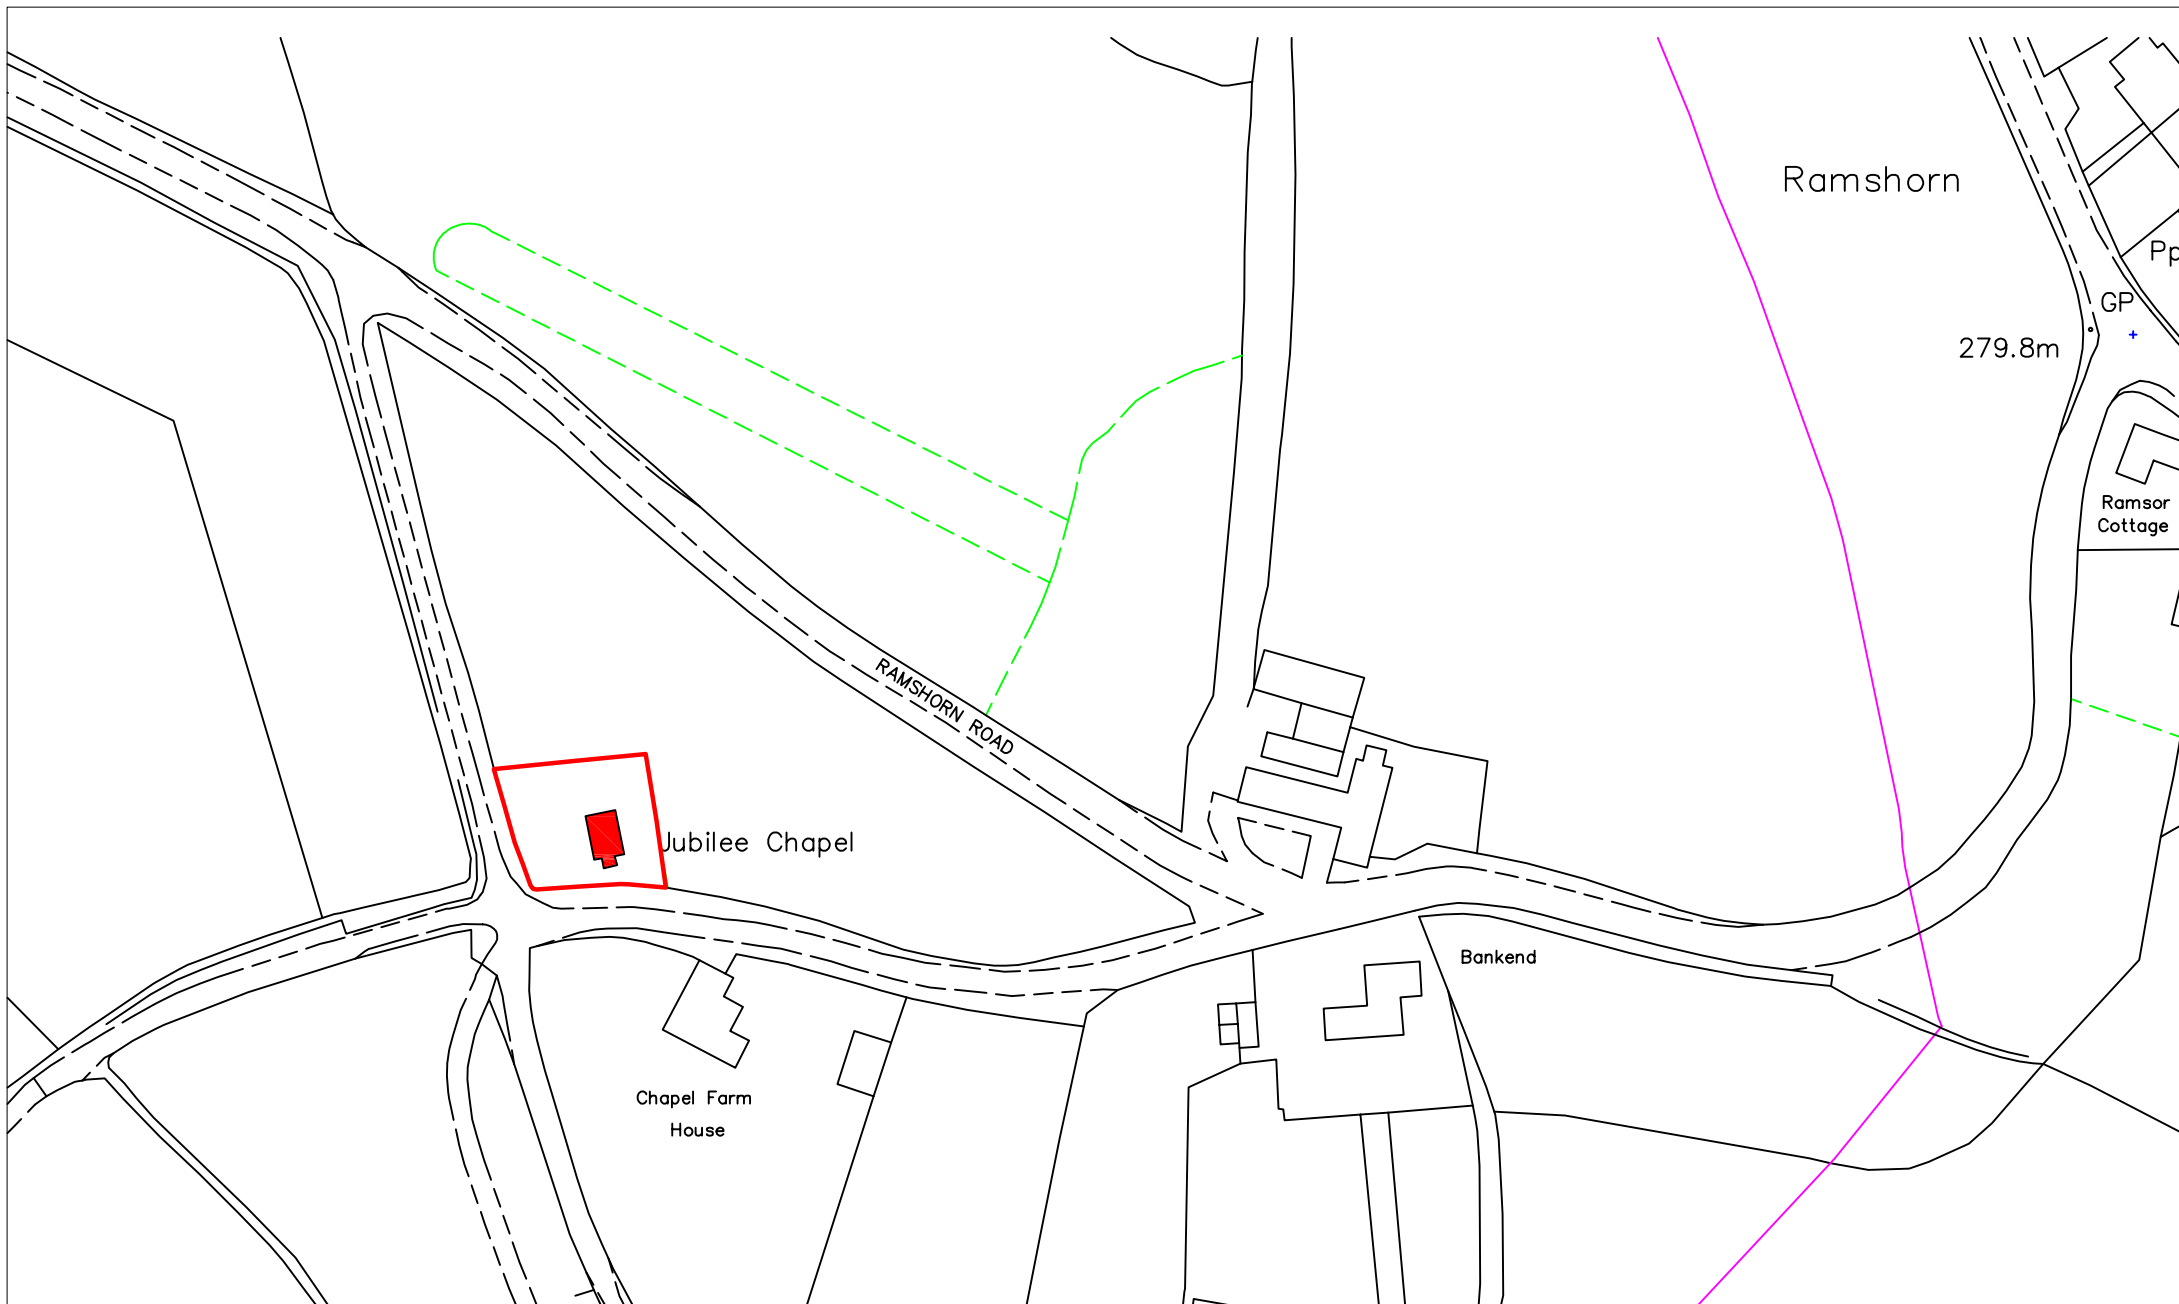

LOCATION PLAN - JUBILEE CHAPEL, RAMSHORN

Drawing No. 396/1

Scale - 1:1250

Paper size: A4

Date: 9/7/2013

