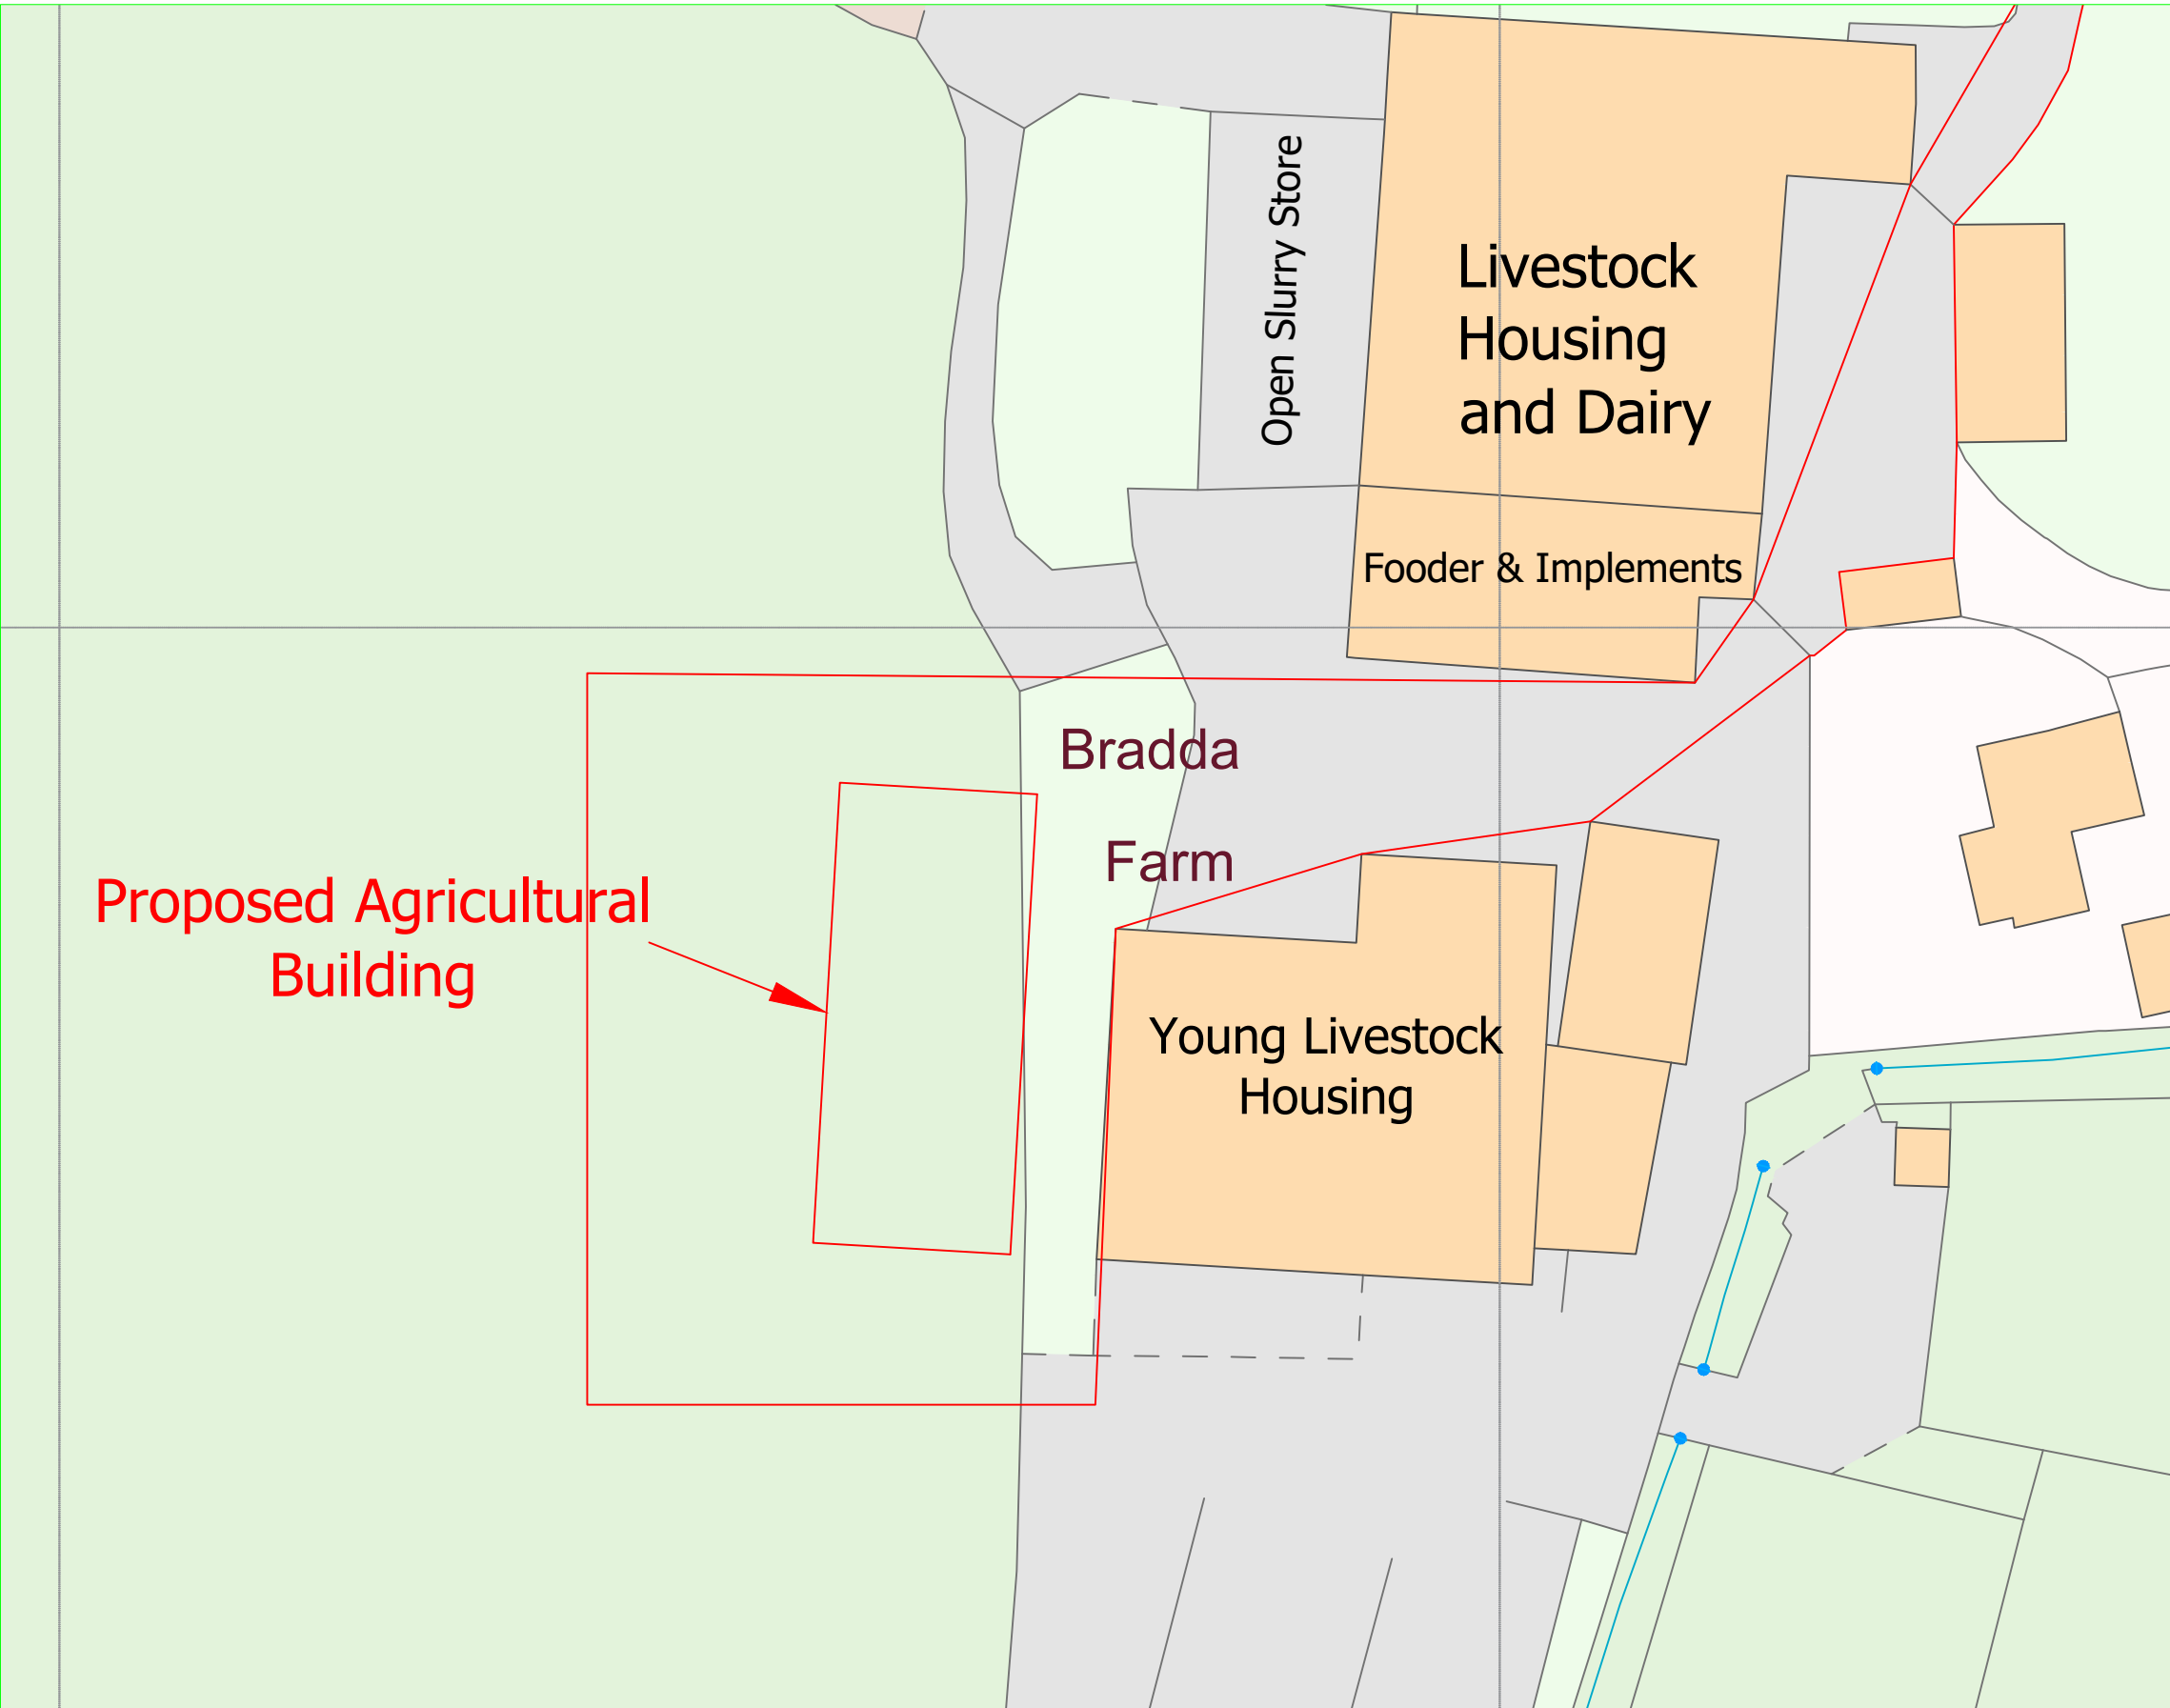


Reproduced from Ordnance Survey digital map data, 1:2500 scale, by permission of Ordnance Survey on behalf of The Controller of His Majesty's Stationery Office. © Crown copyright. All rights reserved.

© Copyright J C Harrison Planning & Admin Services jo@jcharrison.co.uk 07792 144155		
Client:	Mr W James Bradda Farm, ST8 7NU	
Project:	Proposed Livestock Building with Underfloor Slurry Storage	
Title:	Block Plan	
Drawn:	J Harrison	Date: 18.01.2024
Scales:	1:500 @ A3	
Drg. No.:	1128-002	Rev.: