
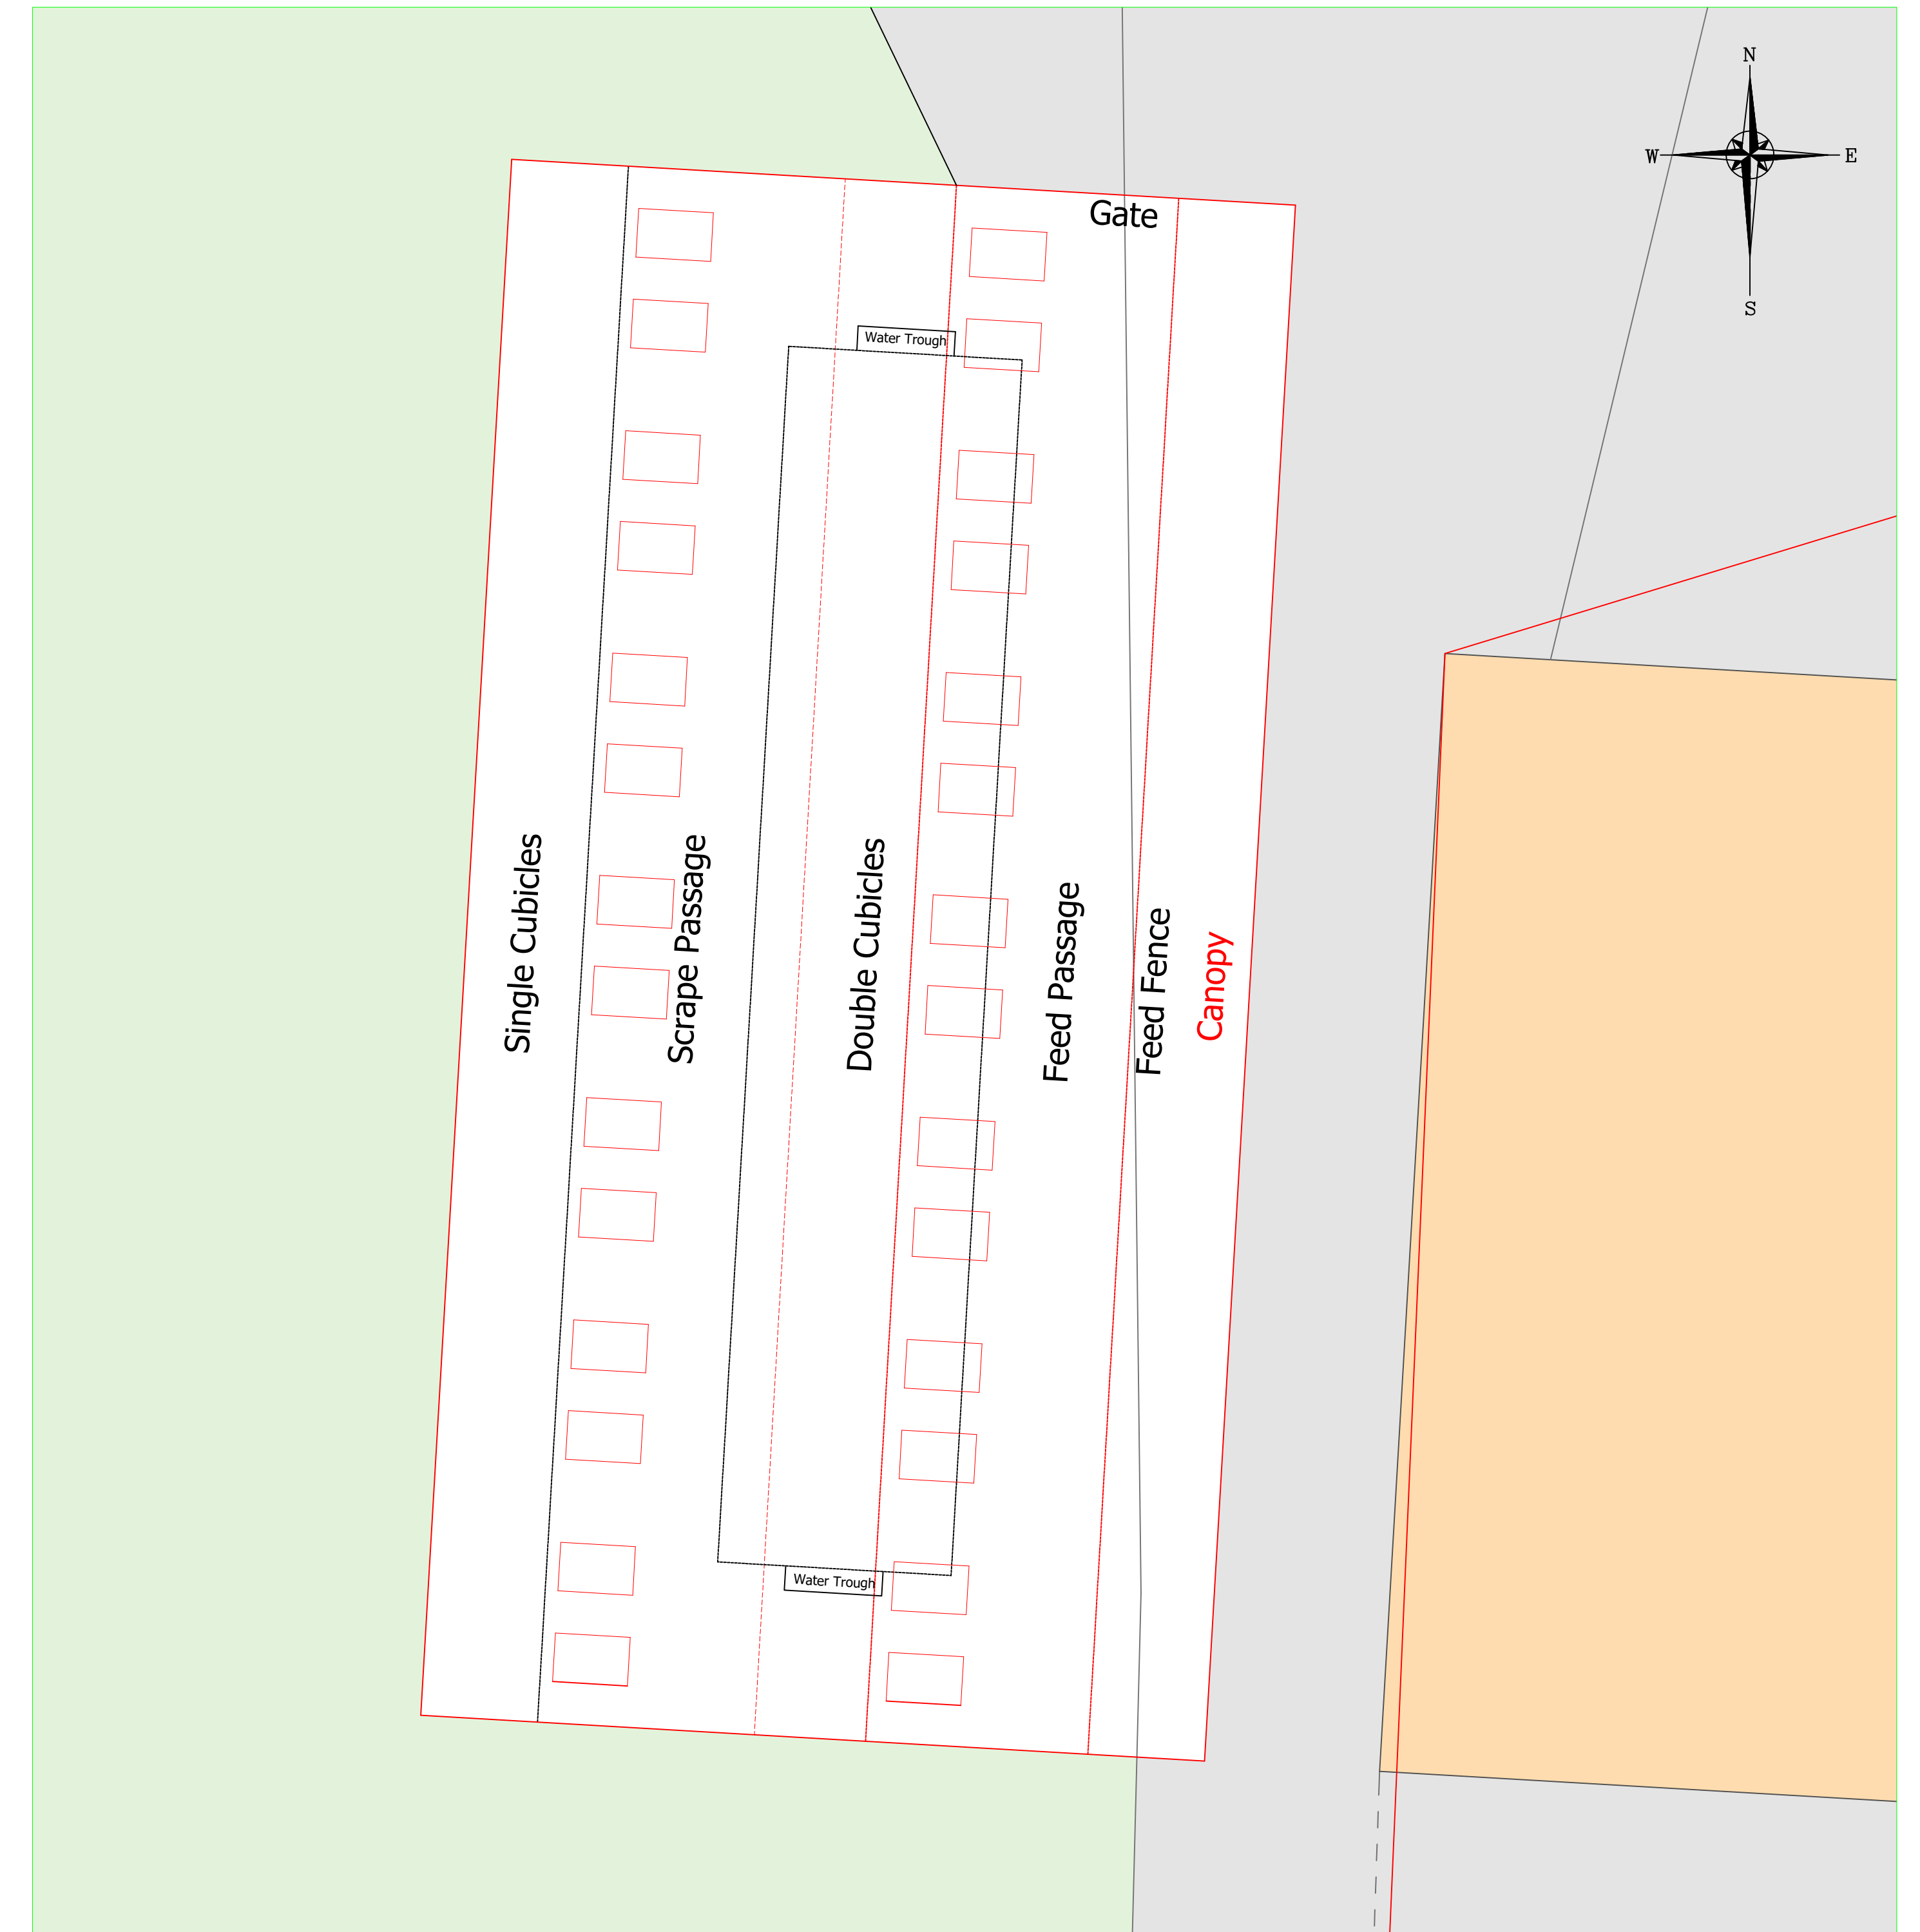
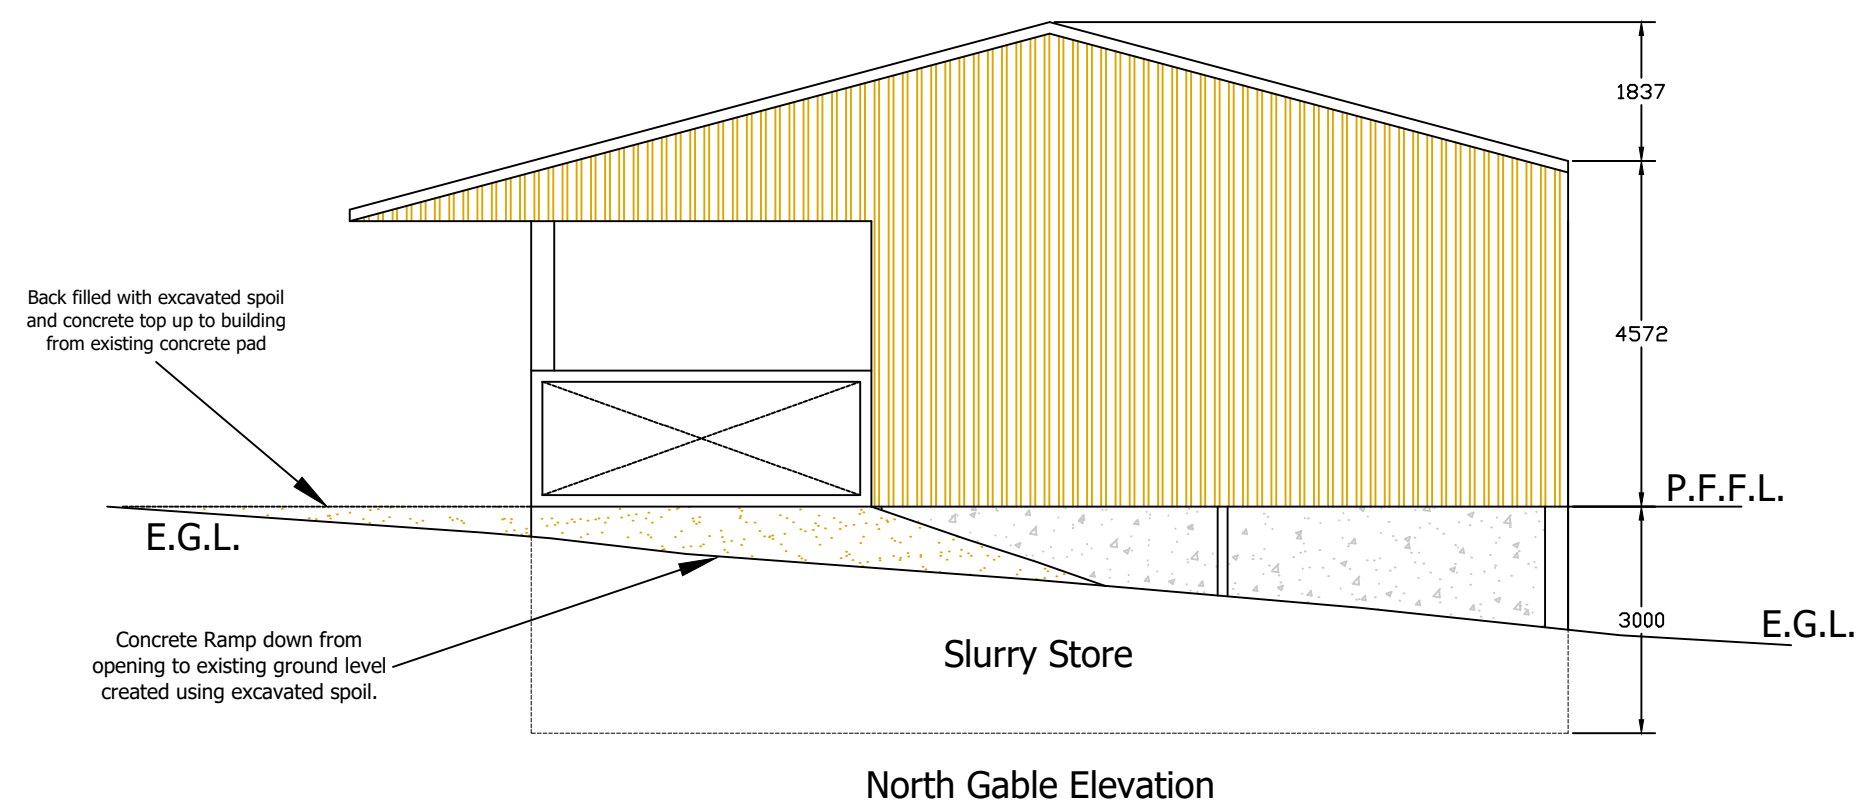
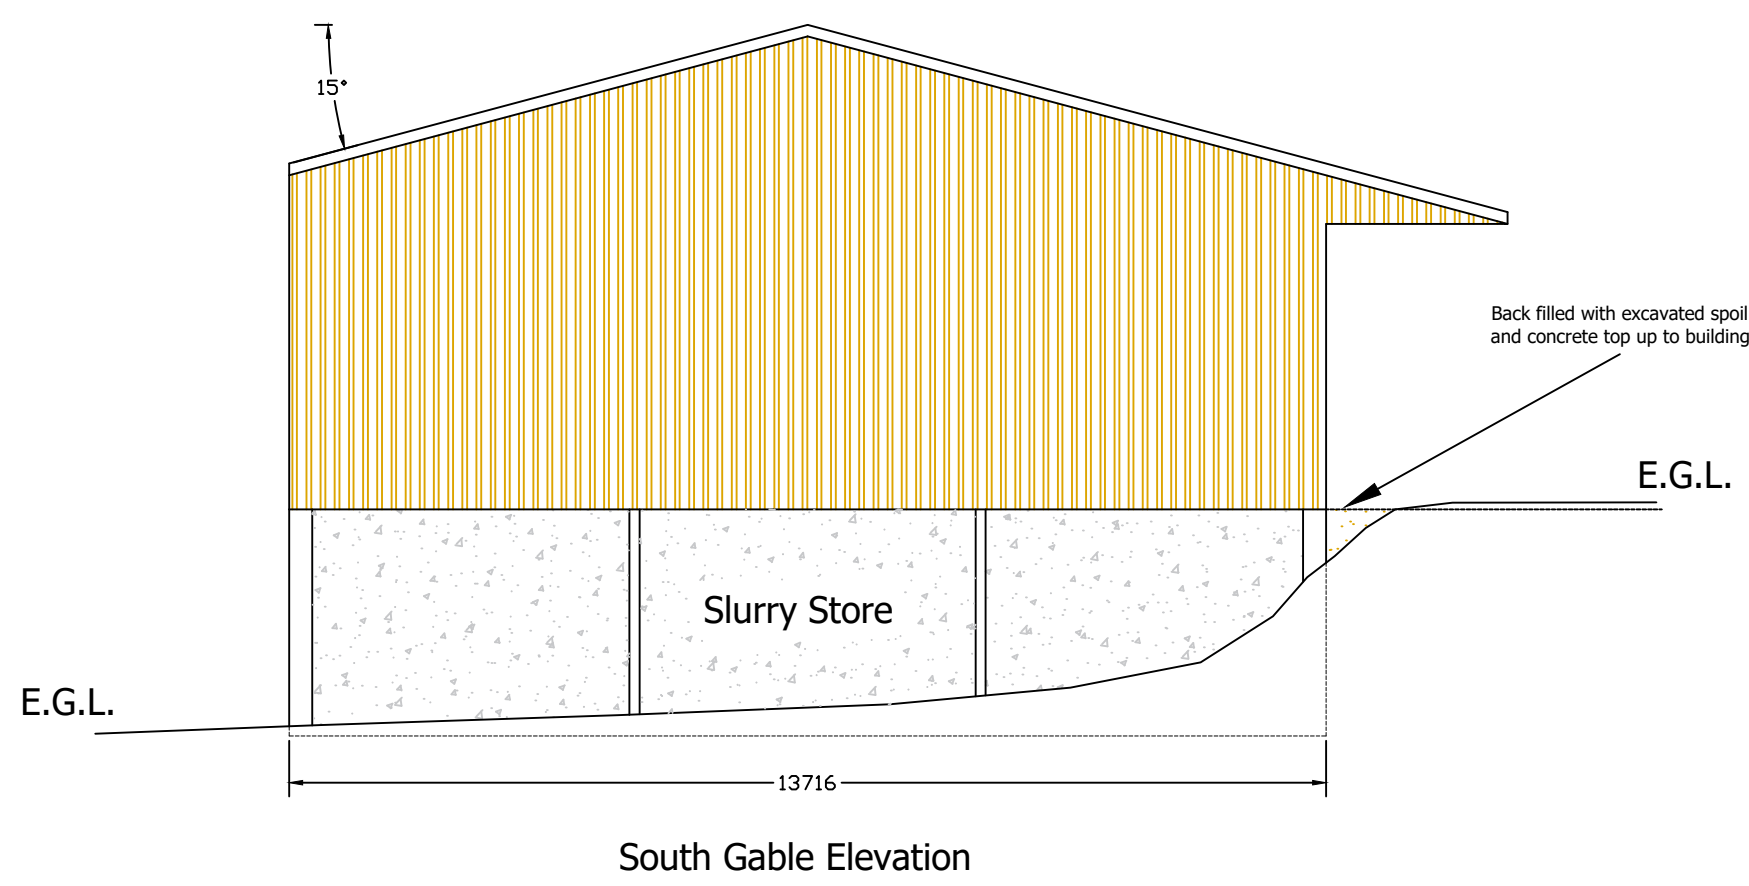
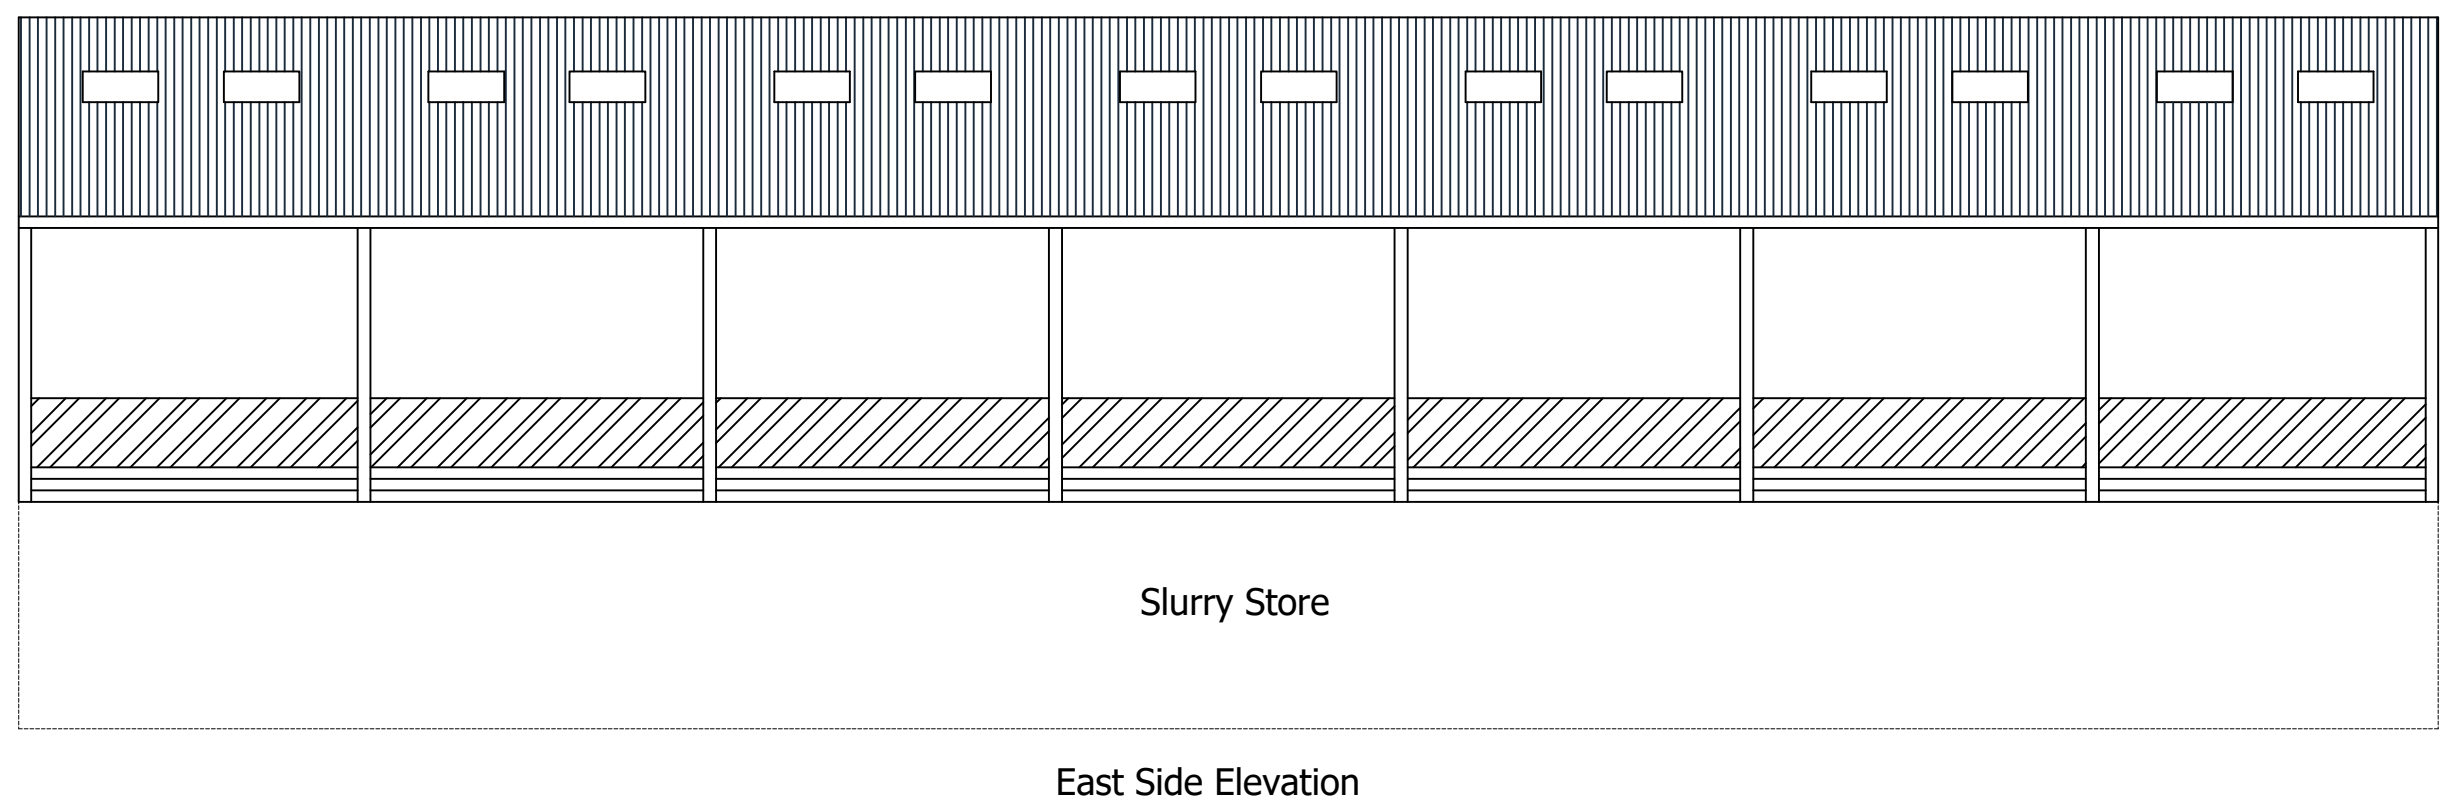


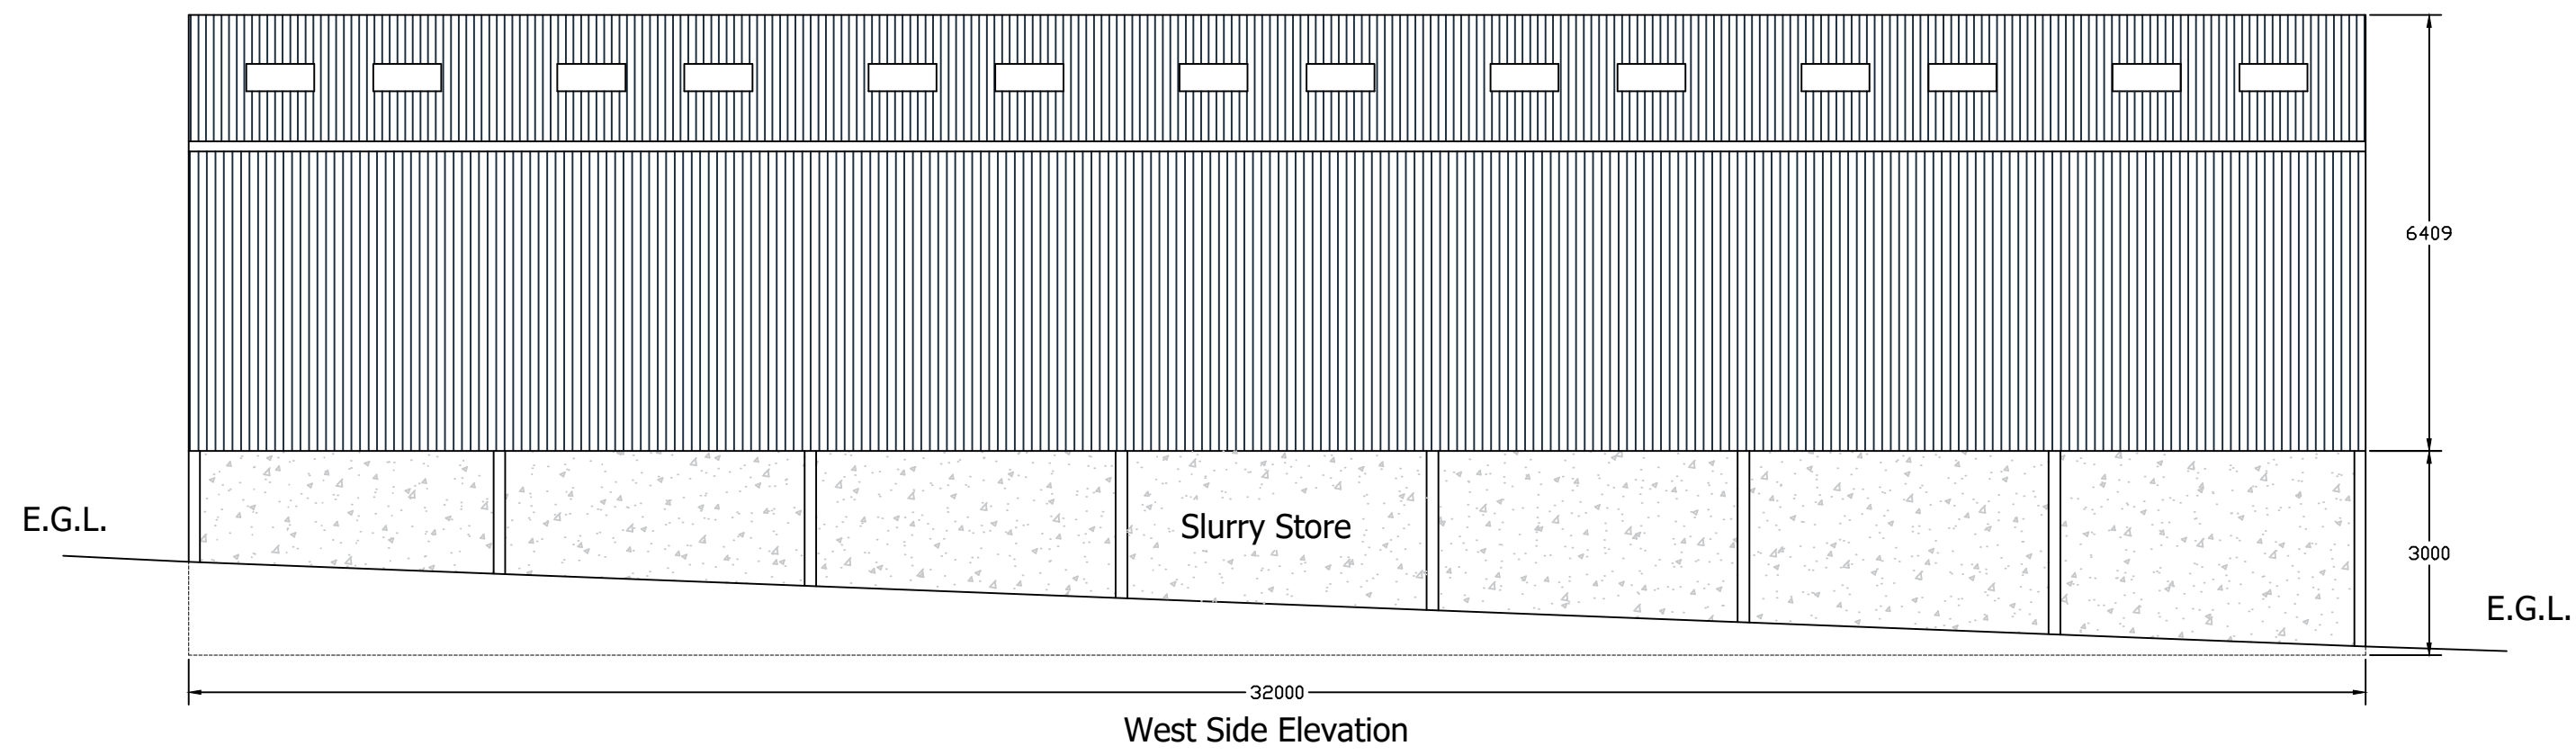

Roof Sheeting to be factory coated coloured fibre cement sheeting, coloured Slate Blue (18B29), incorporating GRP roof lights.

Vertical cladding to the west side elevation to be box profile steel sheeting, coloured Slate Blue (18B29)

Vertical cladding to both gables to be treated Yorkshire boarding set in a traditional spaced system.

Below cladding to be pre-stressed concrete panels.

The underfloor slurry store to be concrete shuttered walling.

All dimensions shown in mm.

© Copyright J C Harrison Planning & Admin Services jo@jcharrison.co.uk 07792 144155	
Client:	Mr W James Bradda Farm, ST8 7NU
Project:	Proposed Livestock Building with Underfloor Slurry Storage
Title:	Elevations
Drawn: J Harrison	Date: 18.01.2023
Scales: 1:100 @ A1	
Drg. No.: 1128-003	Rev.: