


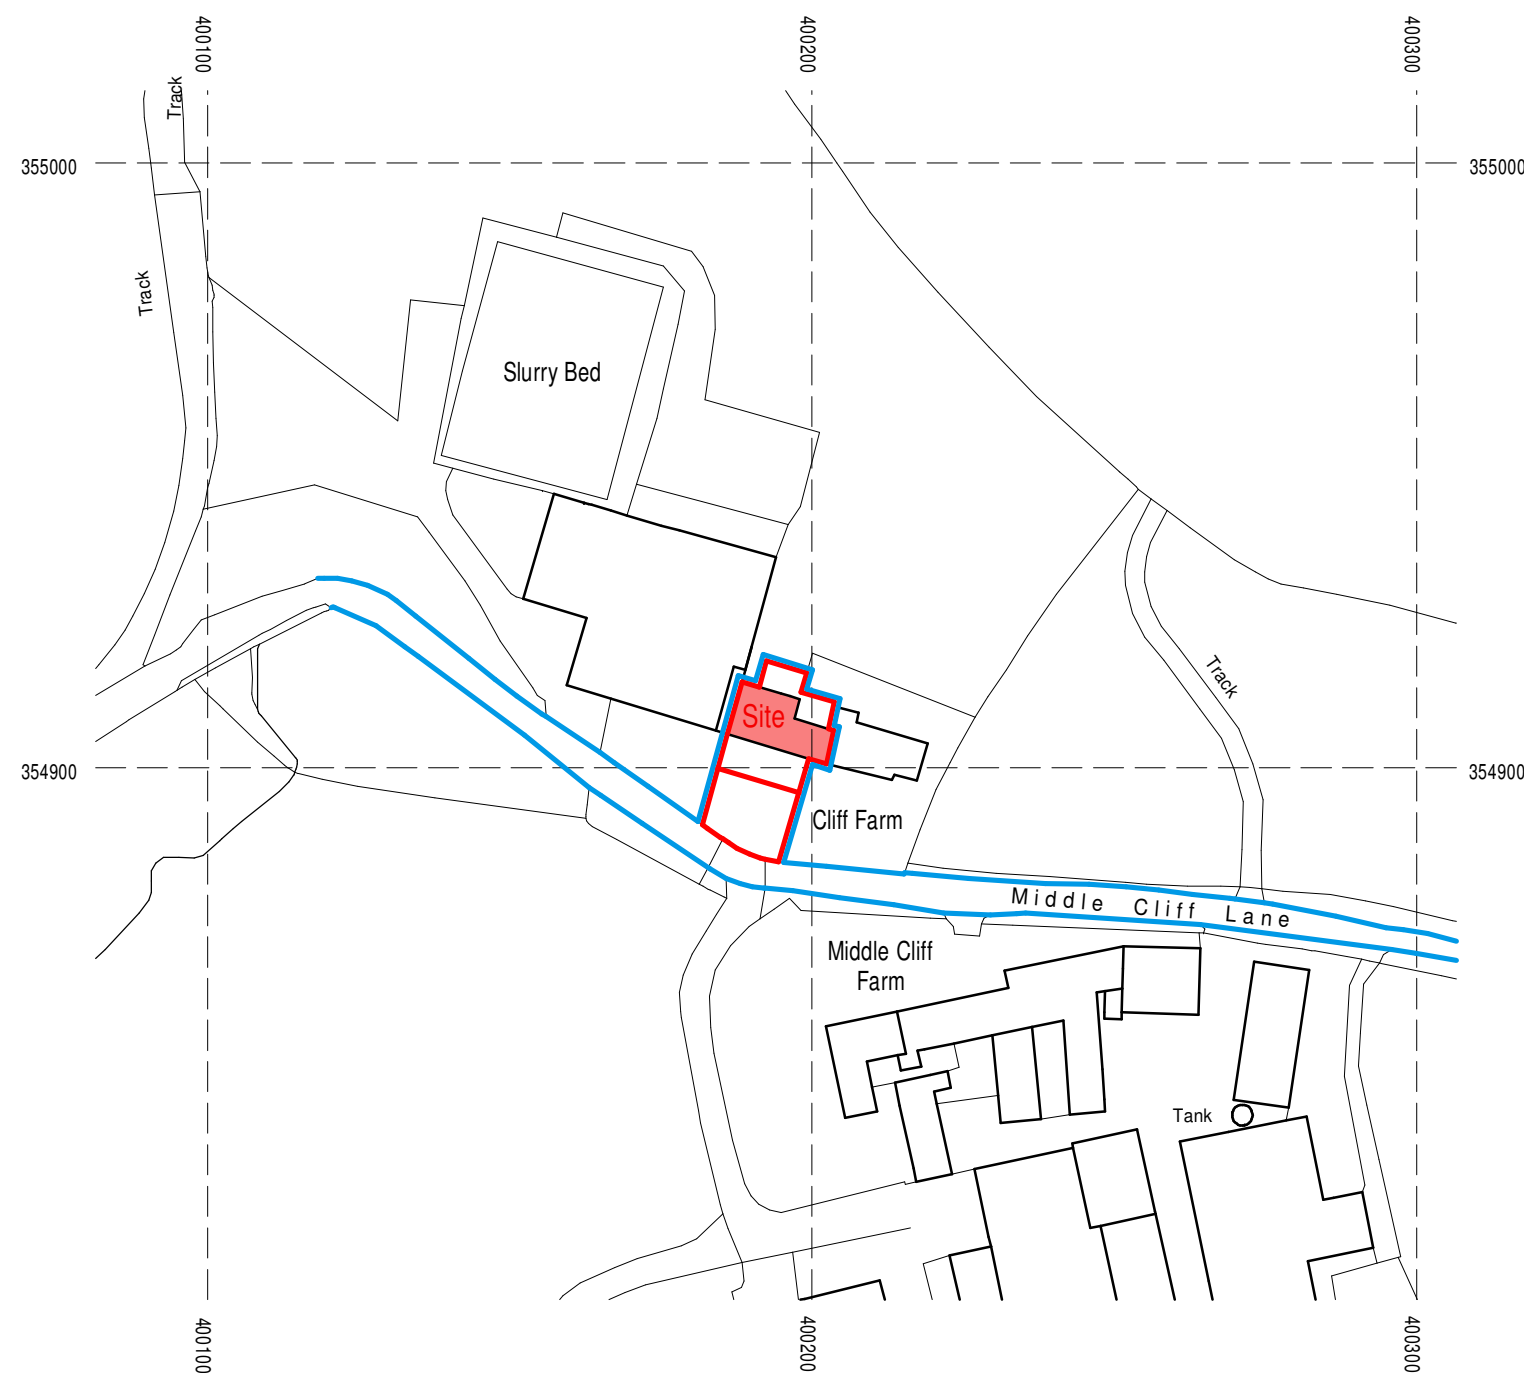


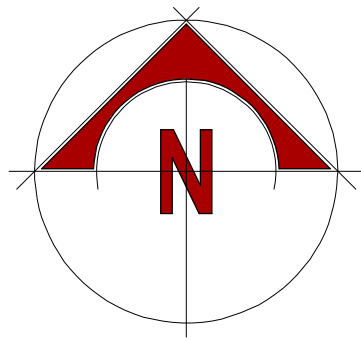

Location Plan

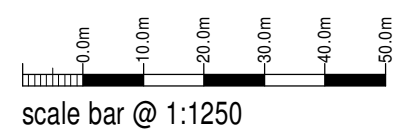

scale bar @ 1:1250

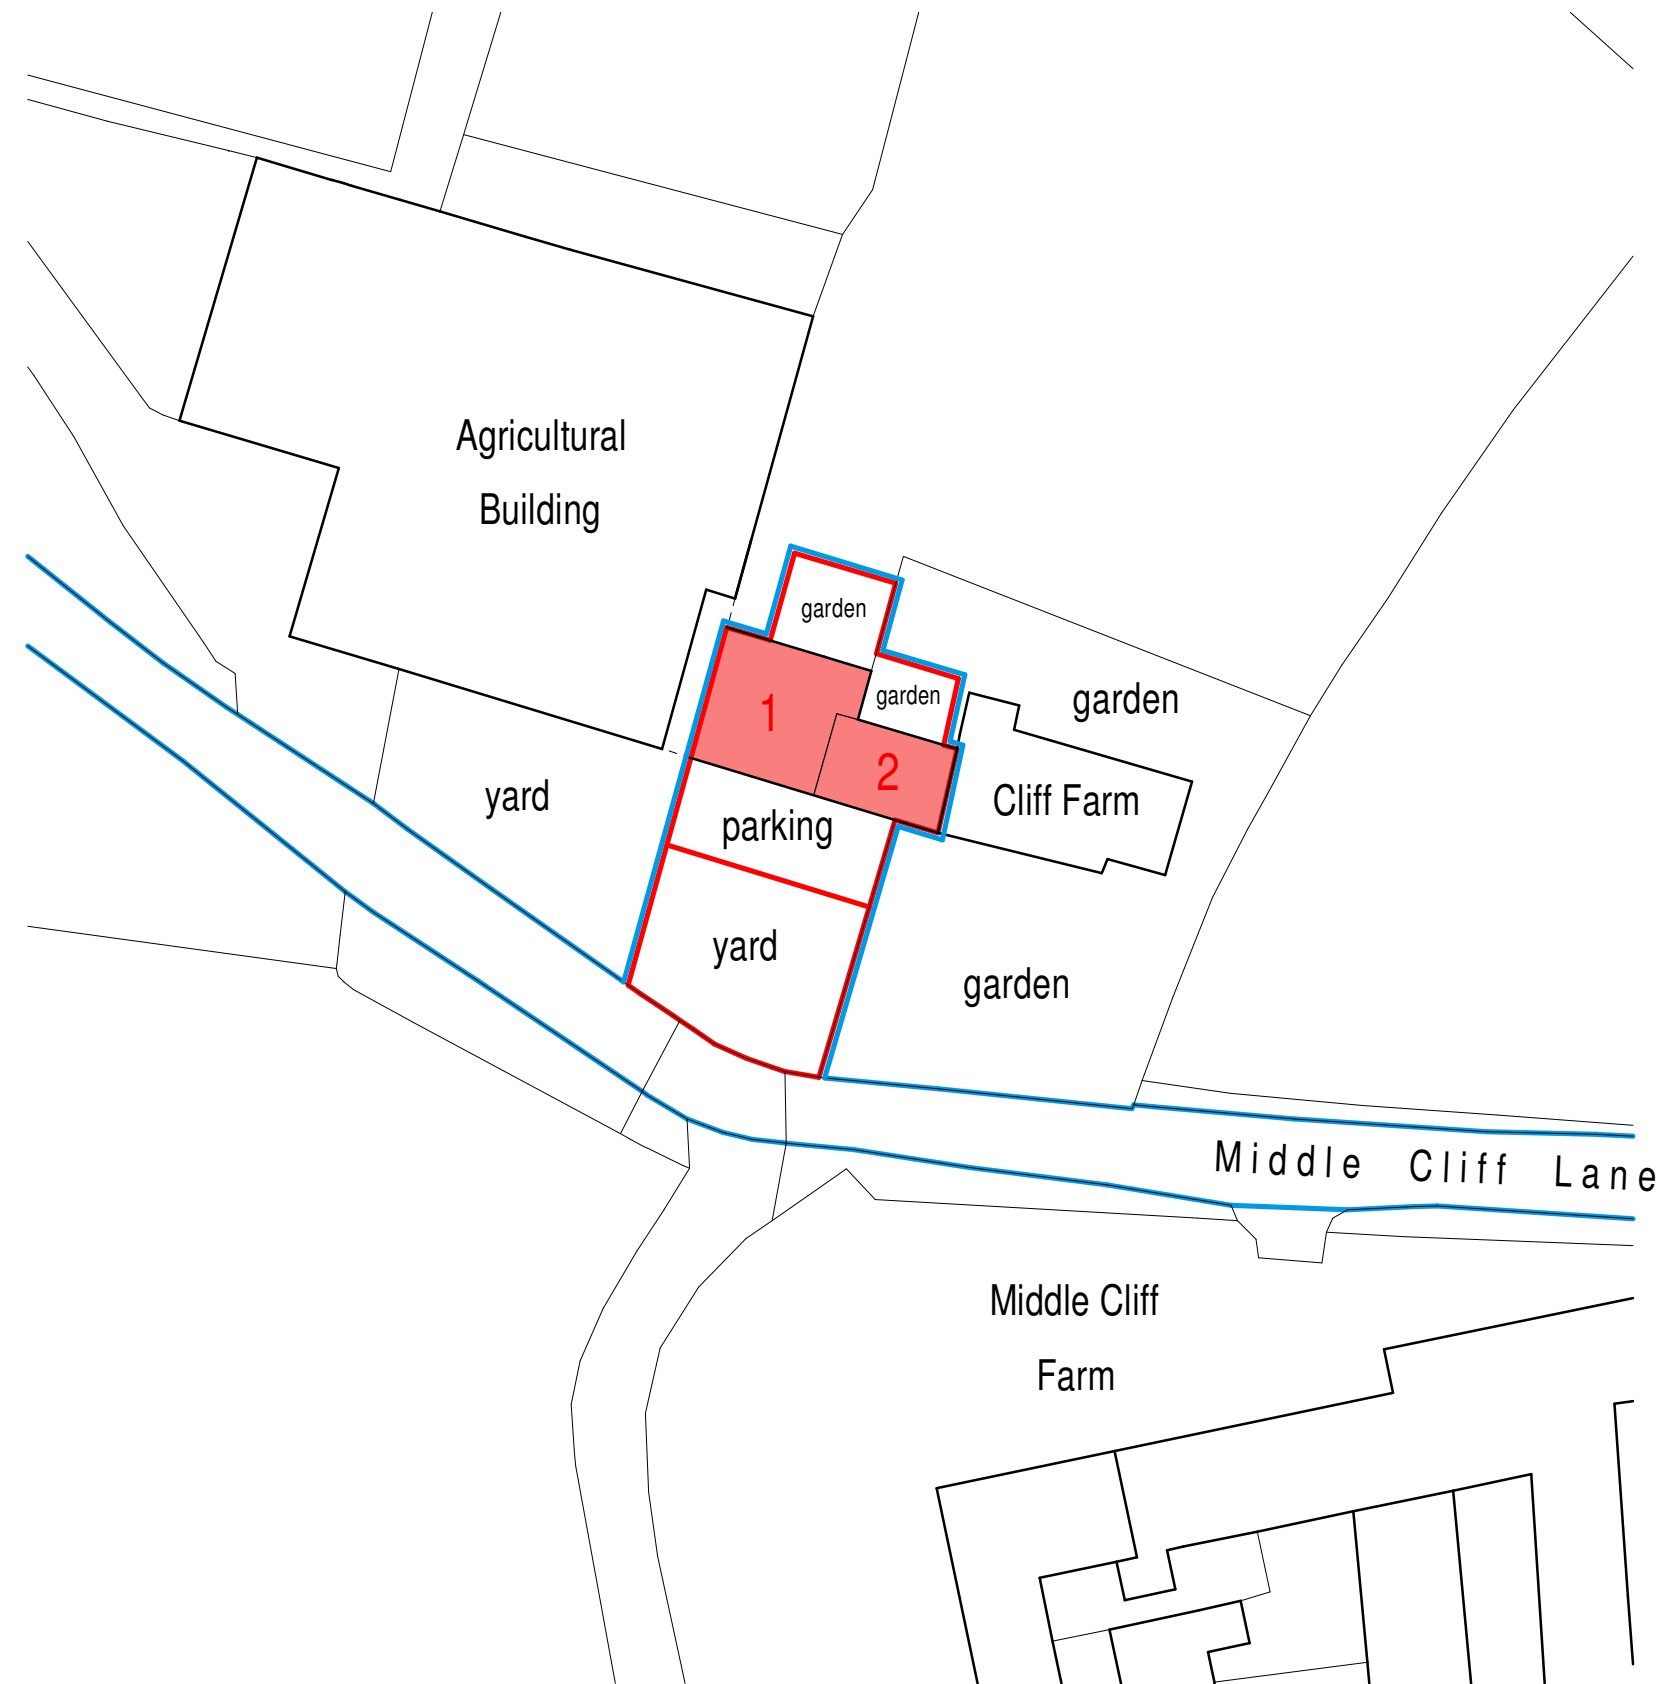

Block Plan



scale bar @ 1:500

© Crown copyright and database right 2023
Ordnance Survey licence 100048957

Mr R.E. Hine

Proposed Conversion of Barn into
2 No. dwellings at Middlecliff Farm,
Middlecliff, Bradnop,
Leek, Staffordshire, ST13 7NB

Planning Proposal
Location + Block Plans

Date	Sheet	Scale
January 2024	A2	1:1250 + 1:500
Org No.	Rev.	Drawn
2023-2805-08	A	RG

A - 23/01/2024 - RED EDGE BOUNDARY UPDATED



10 Cawdry Buildings, Fountain Street, Leek. ST13 6JP
Telephone: 01538 386002
E-mail: info@sammonsltd.co.uk
Web: www.sammonsltd.co.uk

This drawing is copyright.
All dimensions must be checked prior to commencement.