



Rev	Down	Comments	Date


Copyright of this drawing is vested in the Architect and it must not be copied or reproduced without consent. Figured dimensions only are to be taken from the drawing. All contractors must verify the site and be responsible for taking and checking the dimensions of the site and the building. The Architect is not to be held responsible for any variation between drawing and site conditions. It shall be the responsibility of the contractor to ensure that the dimensions of the building are in accordance with the Architect's drawings and to ensure that the building is constructed in accordance with the Architect's drawings.

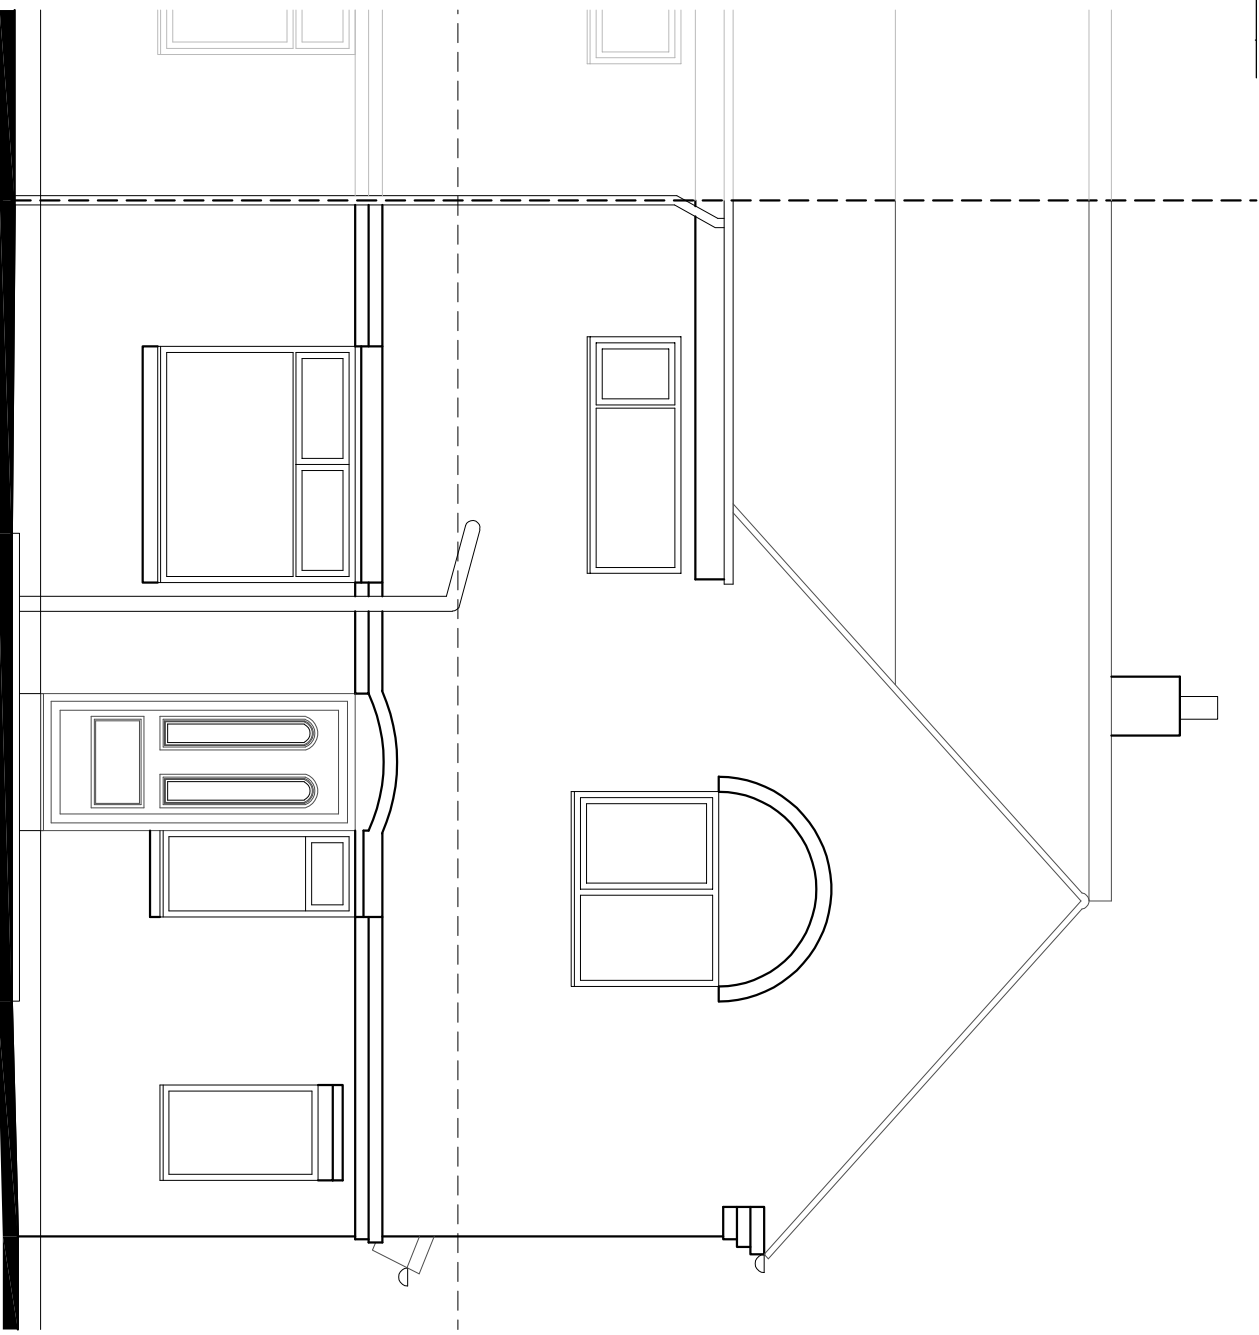


FRONT ELEVATION 1:50

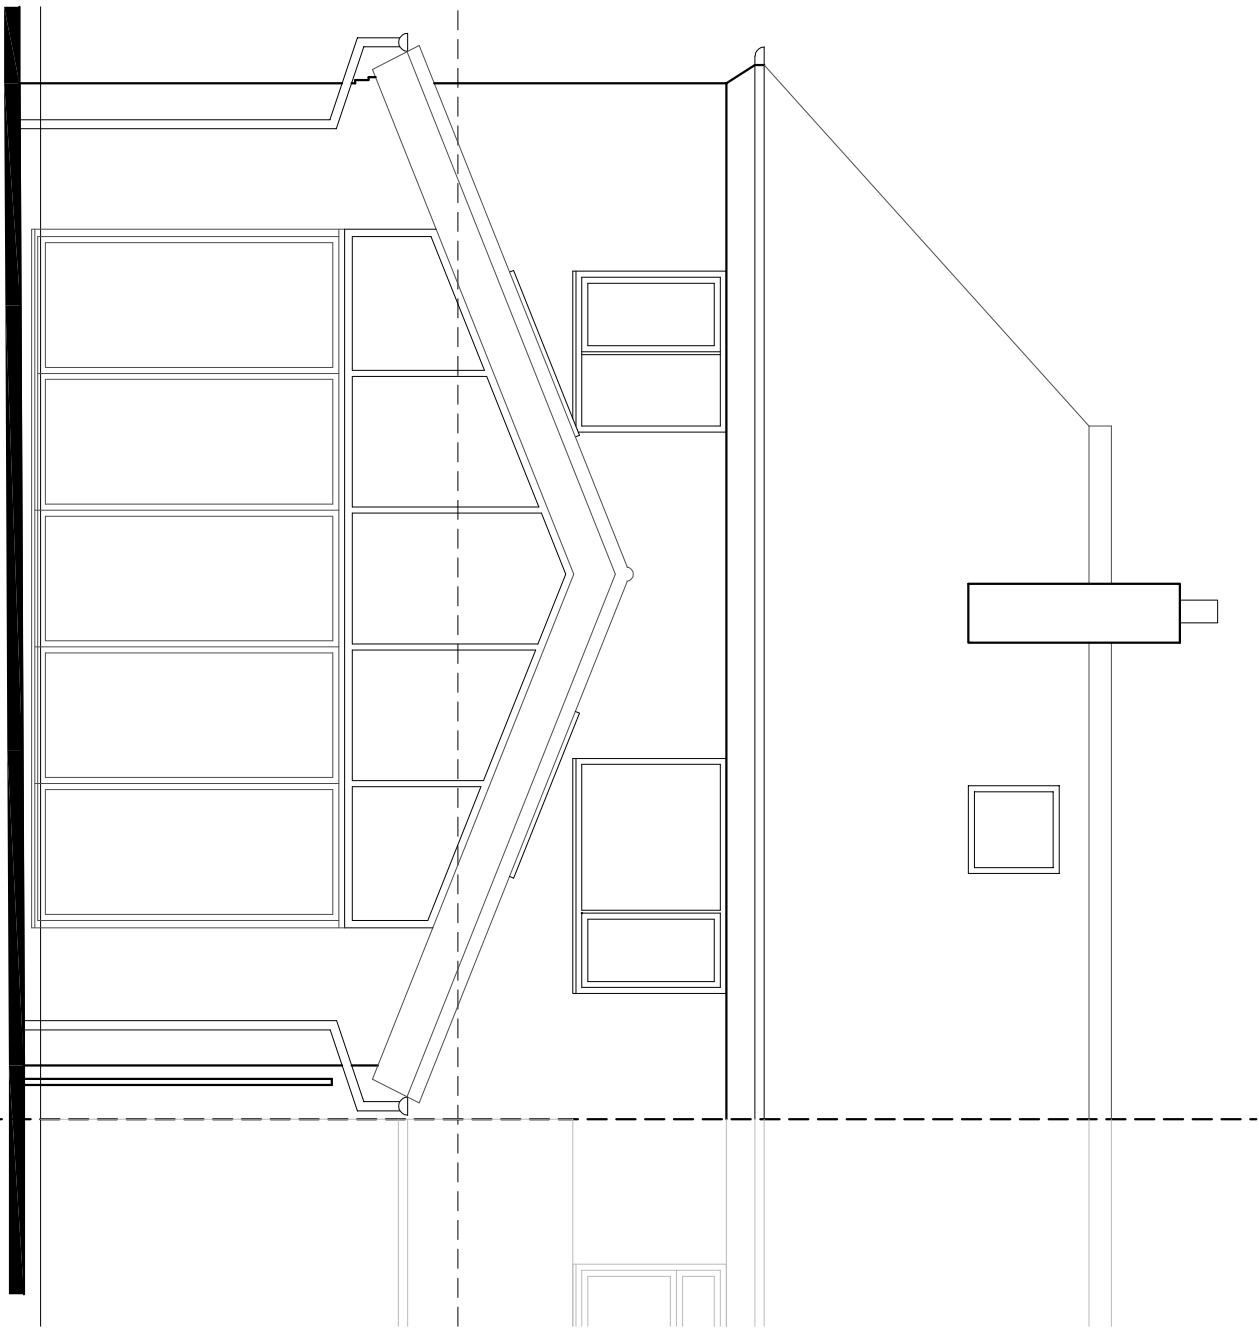


REAR ELEVATION 1:50

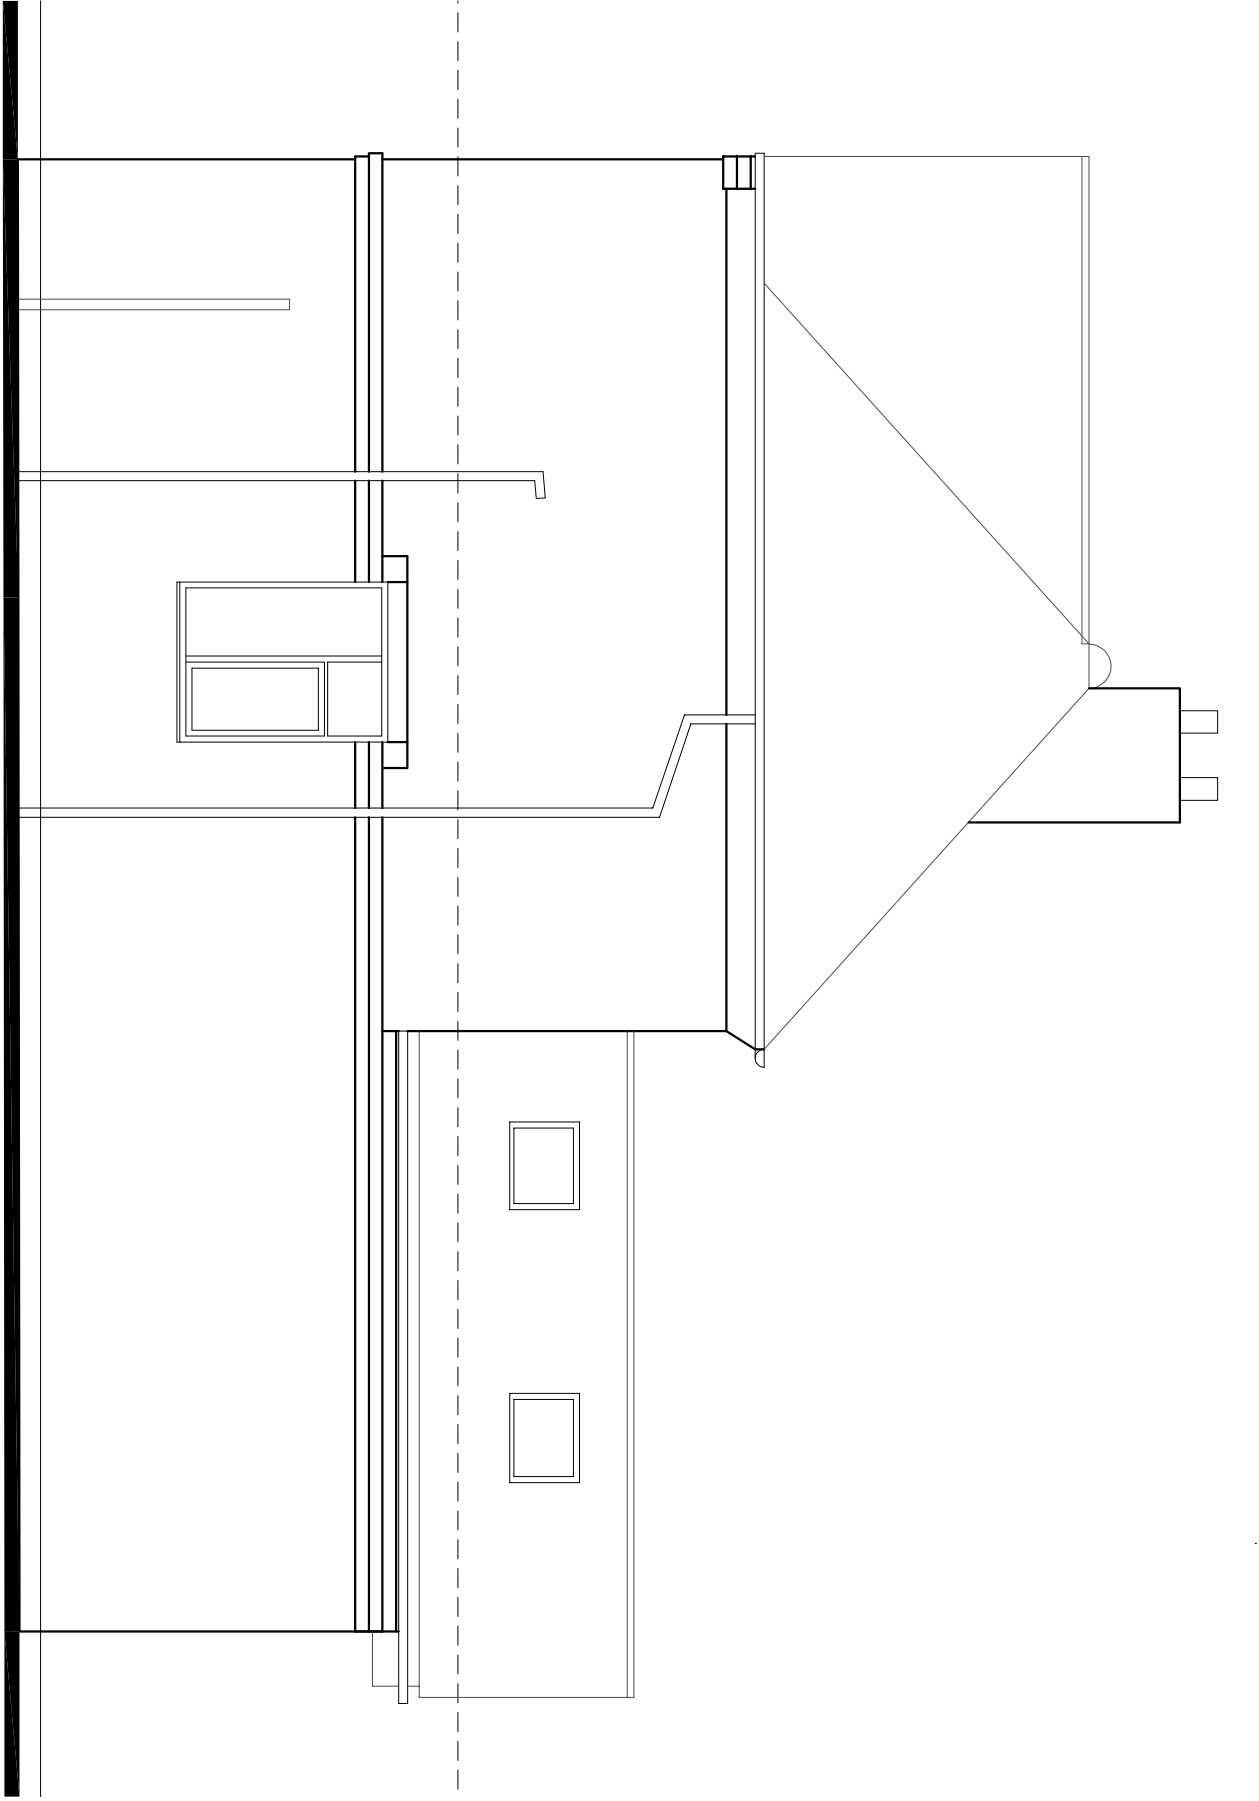


SIDE ELEVATION 1:50

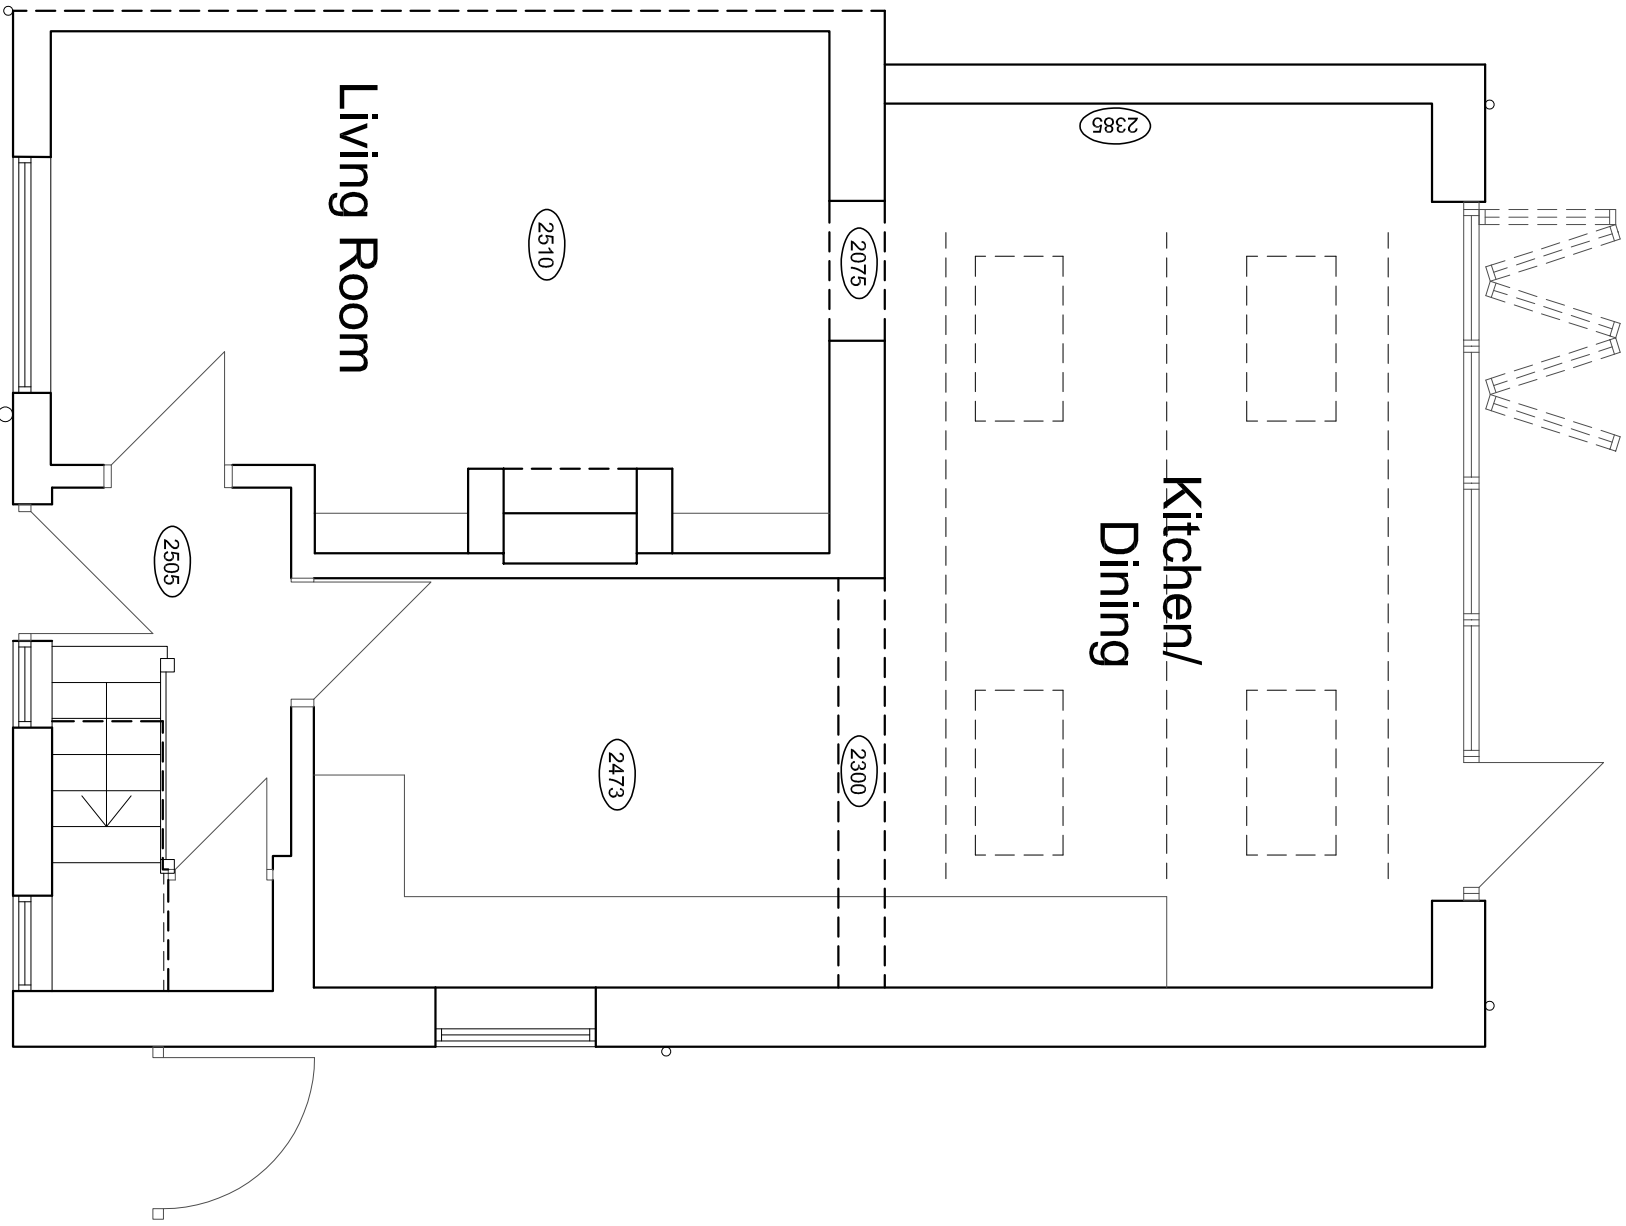

GROUND FLOOR PLAN 1:50

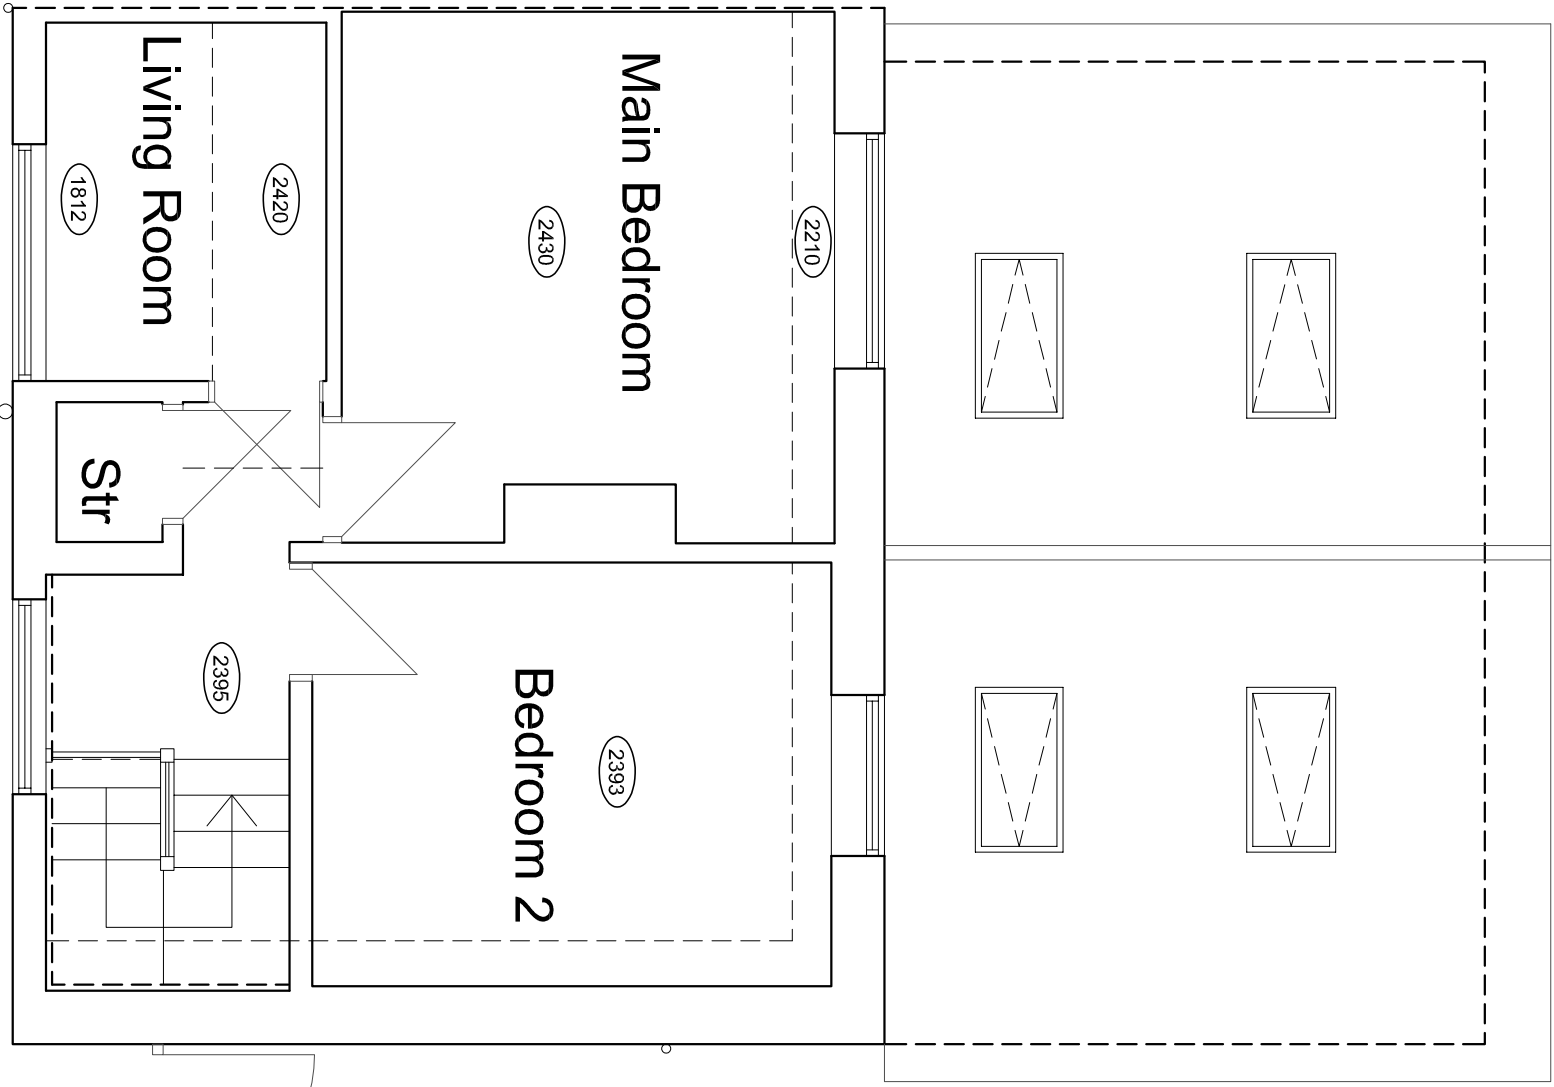


FIRST FLOOR PLAN 1:50

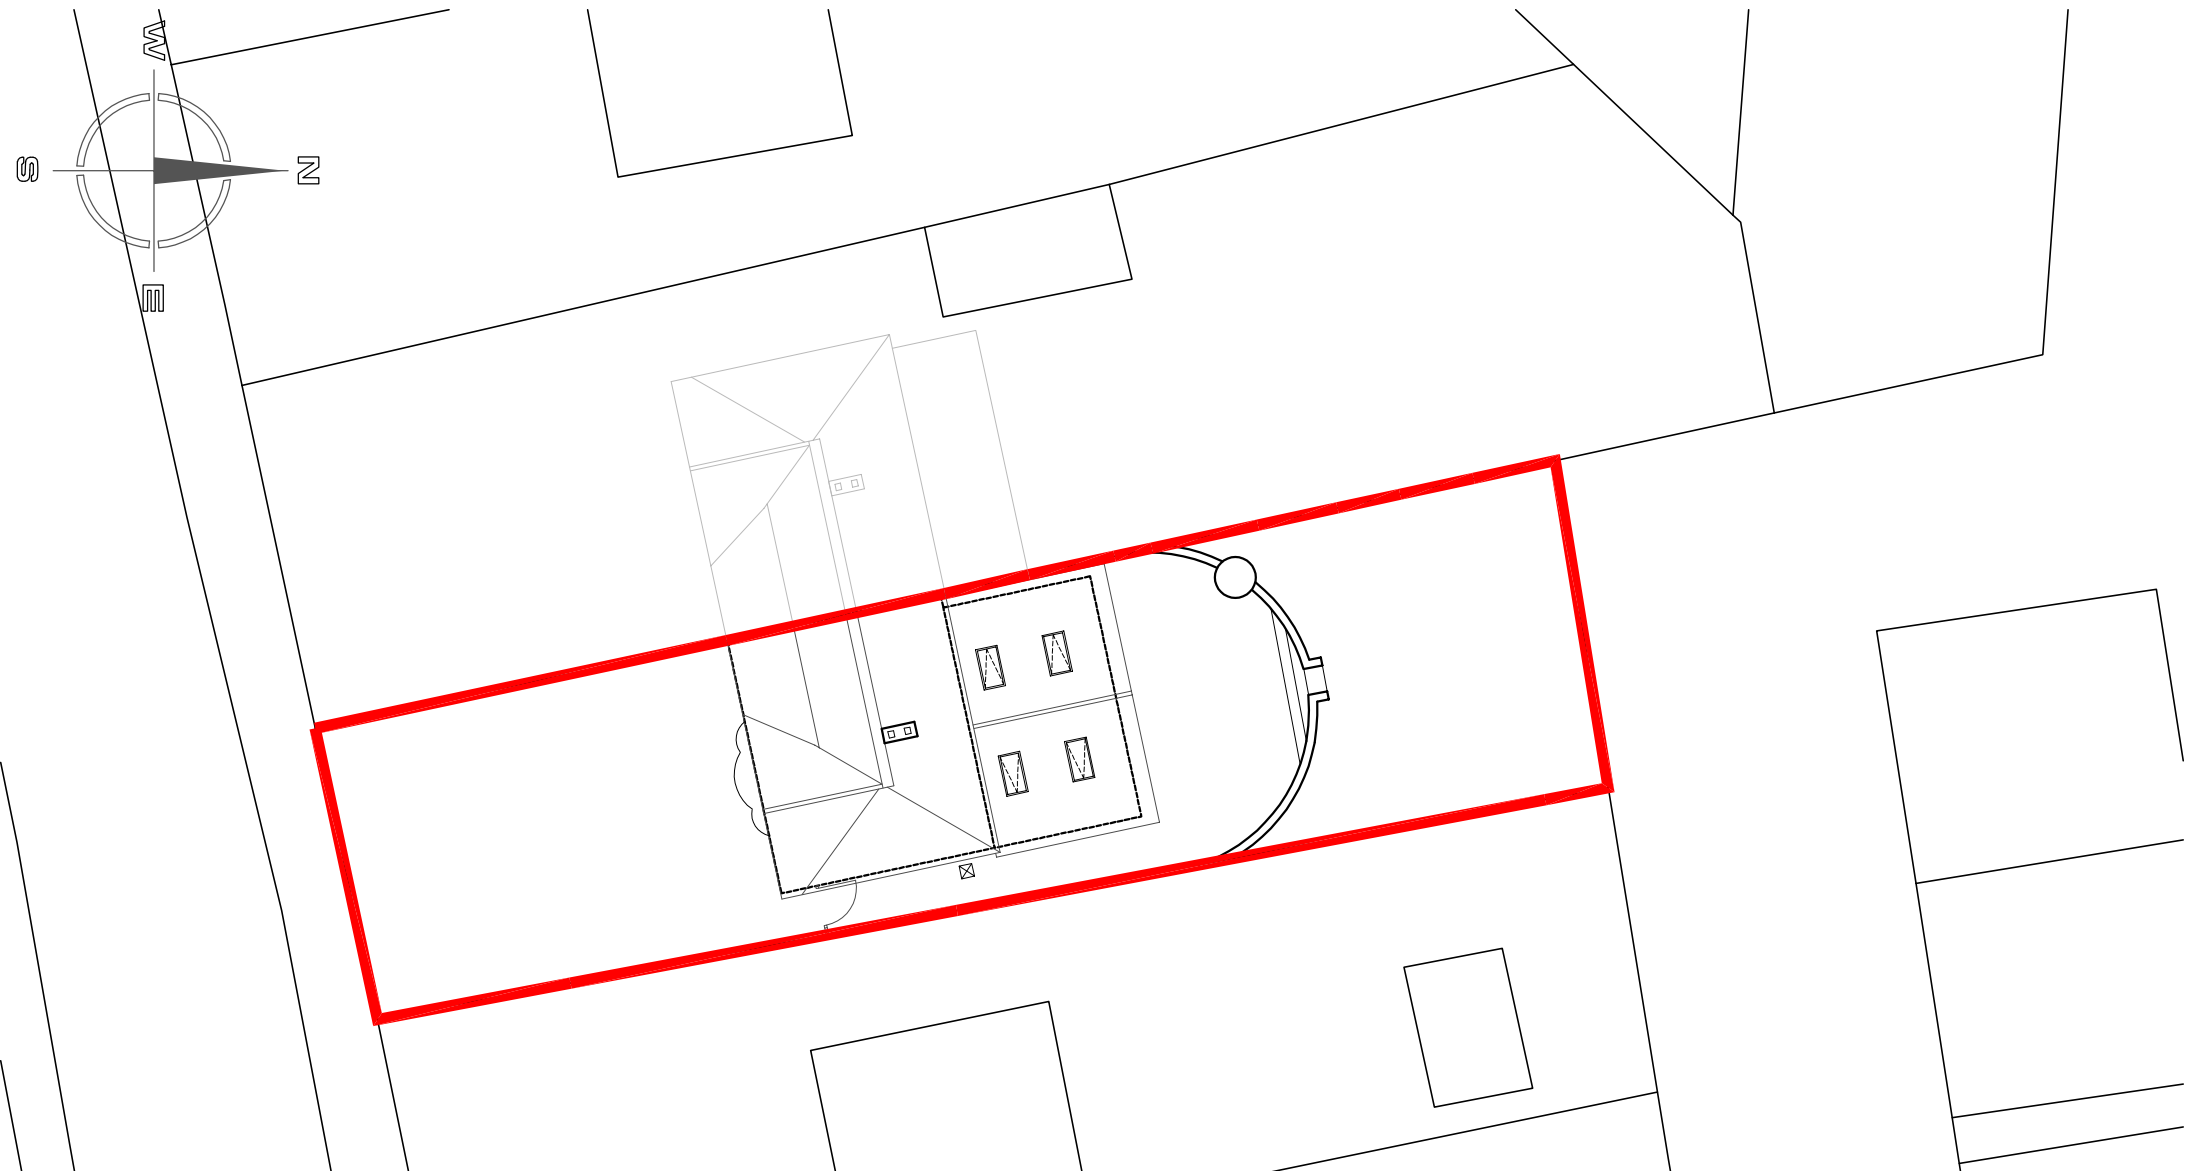

ROOF LAYOUT PLAN 1:50



SITE LOCATION PLAN 1:1250

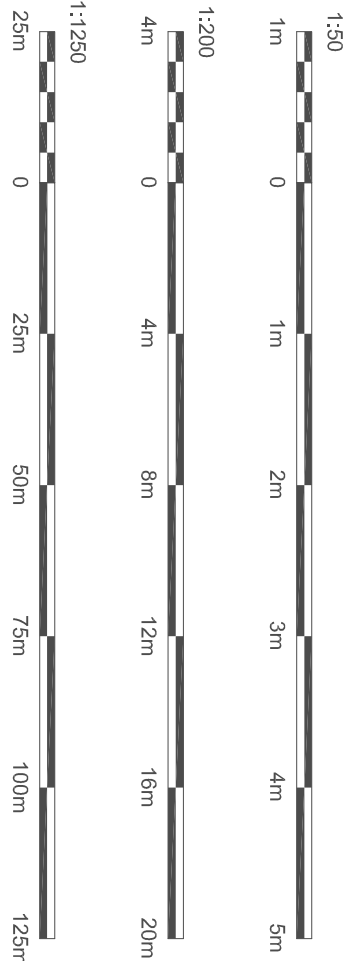

Hewitt&Carr Architects
A. Design House 117-19 Leek Road | Cheddle ST10 1JE
T. 01539 754889
E. enquiries@hncarchitects.co.uk
W. www.hncarchitects.co.uk

Client
MR TRUMBLE

Project
CERTIFICATE OF LAWFULNESS FOR SINGLE
STOREY REAR EXTENSION AT 7
OAKAMoor ROAD CHEDDLE ST10 1BS
Title
PLANS AND ELEVATIONS AS EXISTING

Drawn
SURVEY

Date
DEC 2023

Scale
AS NOTED

Project No.
01349-AL(0)01

SURVEY