



Copyright of this drawing is vested in the Architect and it must not be copied or reproduced without consent. Figured dimensions only are to be taken from this drawing. All contractors must visit the site and be responsible for taking and checking all dimensions relative to their work. Hewitt&Carr Architects Ltd are to be advised of any variation between drawings and site conditions. CLIENTS ARE ADVISED TO CLARIFY DIMENSIONS WITH THE ARCHITECT PRIOR TO SETTING OUT AND NOT TO SCALE FROM THE DRAWING.


| Rev. | Drawn | Comments | Date |
|------|-------|----------|------|
|------|-------|----------|------|

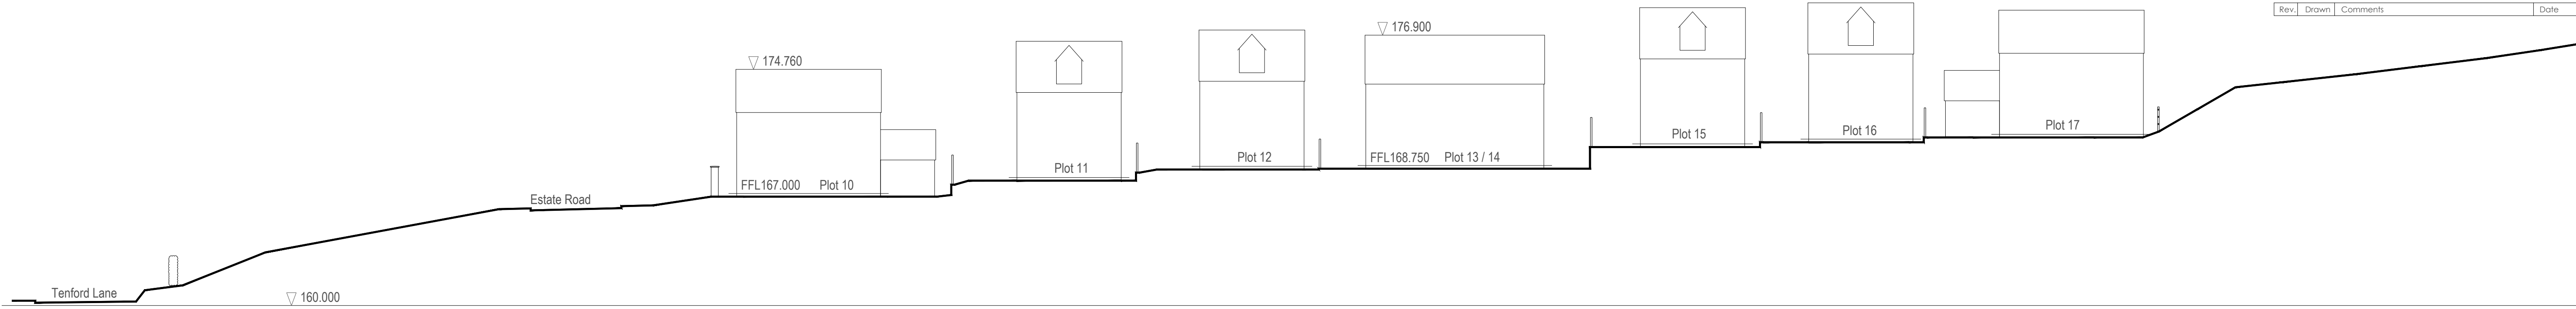


SECTION AA 1:200

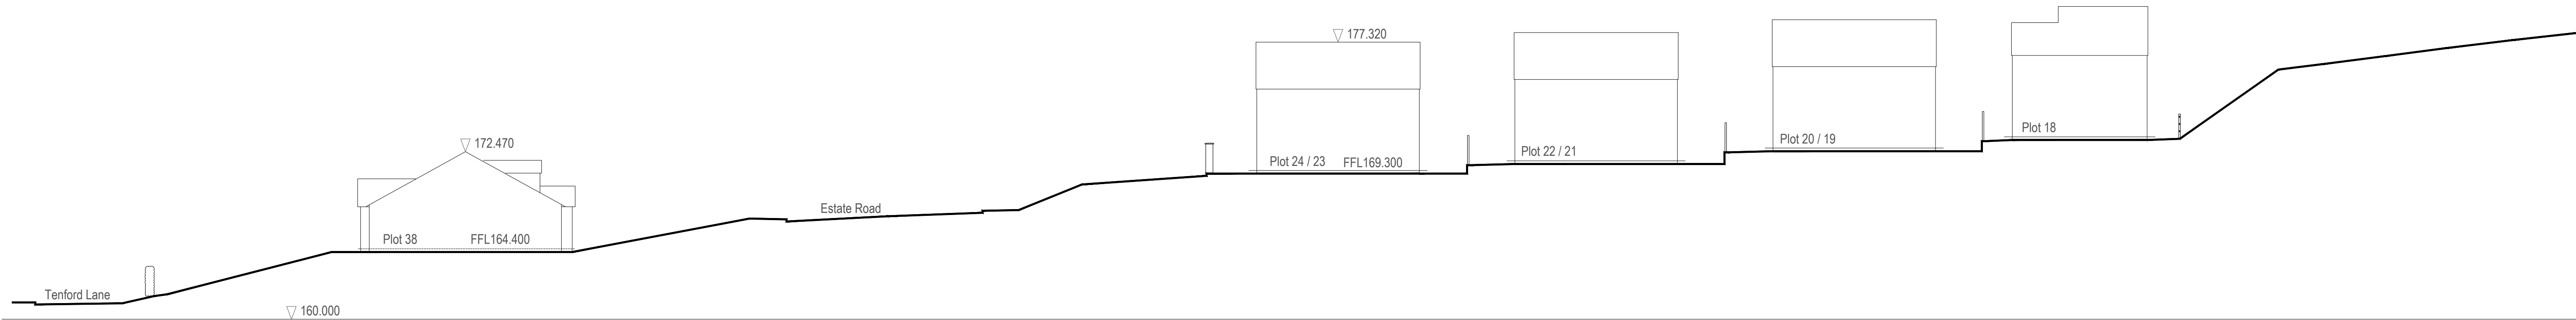

SECTION BB 1:200

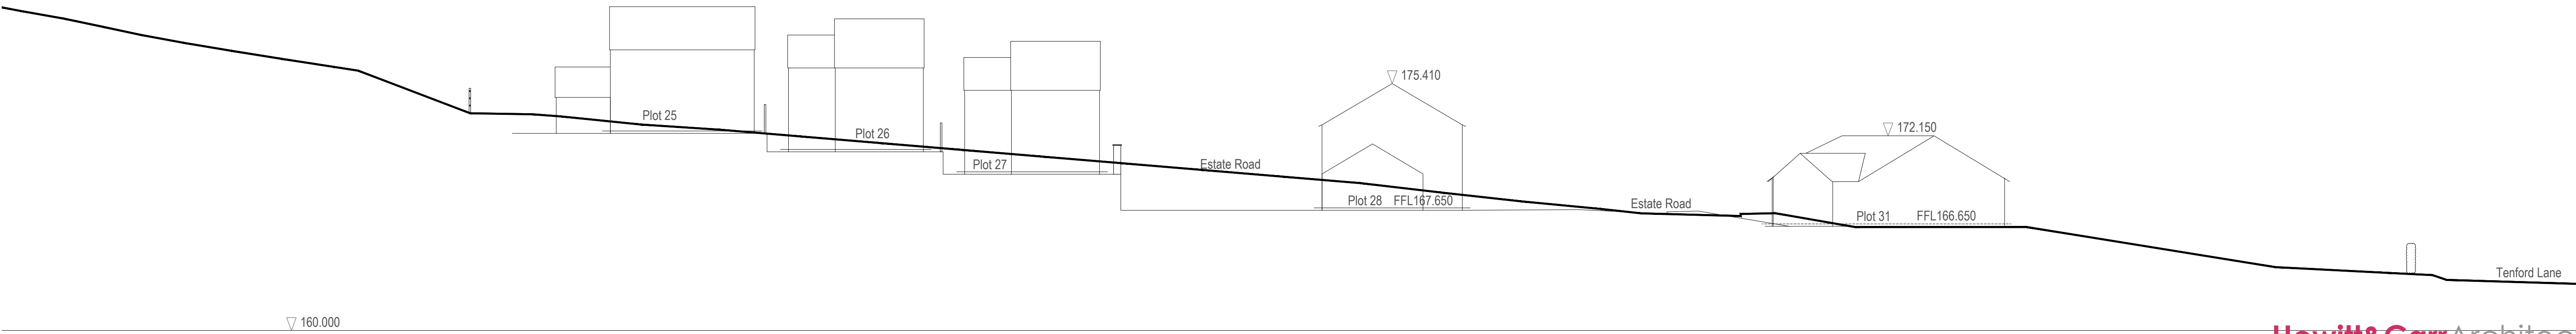

SECTION DD 1:200

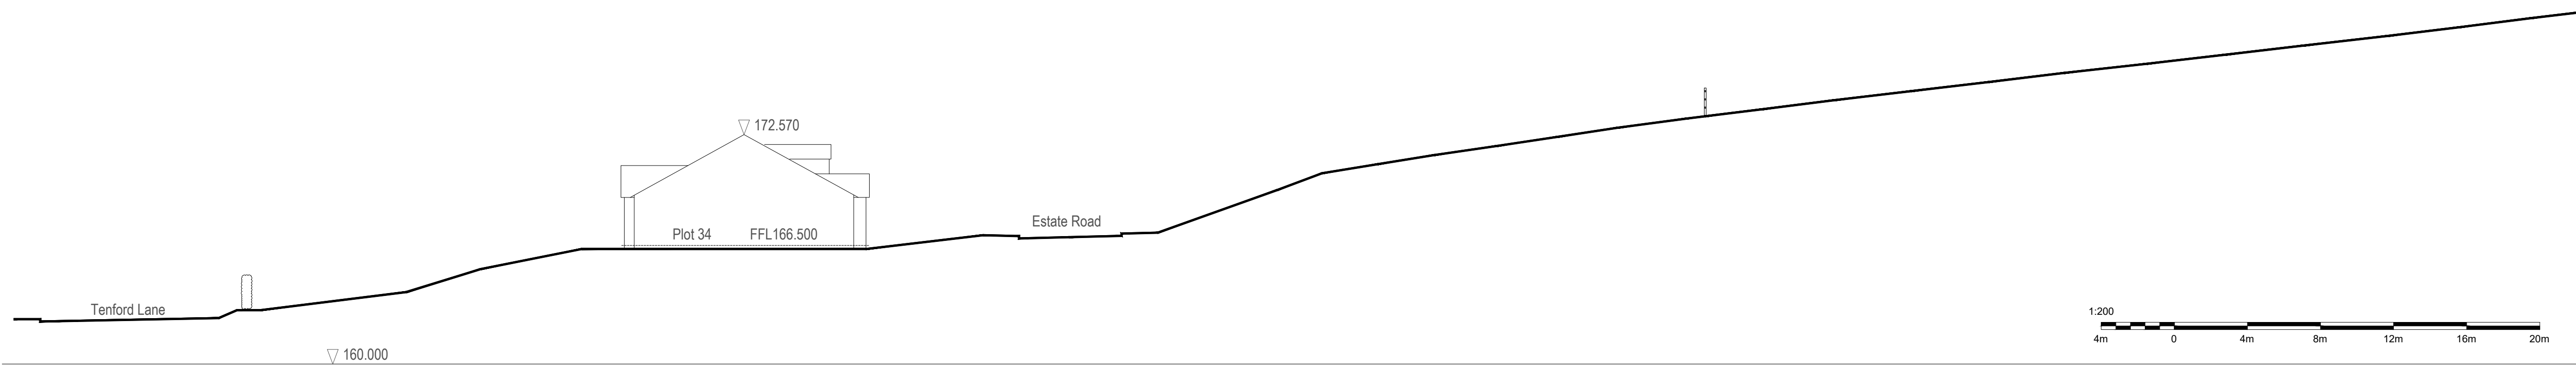

SECTION CC 1:200

**Hewitt&Carr**Architects

**A:** DaisyBank House | 17-19 Leek Road | Cheadle | ST10 1JE  
**T:** 01538 756888  
**E:** enquiries@hcarchitects.co.uk  
**W:** www.hcarchitects.co.uk

Client  
**Markden Homes**

Project  
**Residential Development  
Land Off Tenford Lane, Upper Tean**

Title  
**Proposed Site Sections**

Status  
**Planning**

Date  
**April 2023**

Scale @A1  
**1:200**

Project No  
**01204 PL(0)09**

Drawing No.  
**B**

Drawn  
**SG**

Checked

Rev  
**B**

