
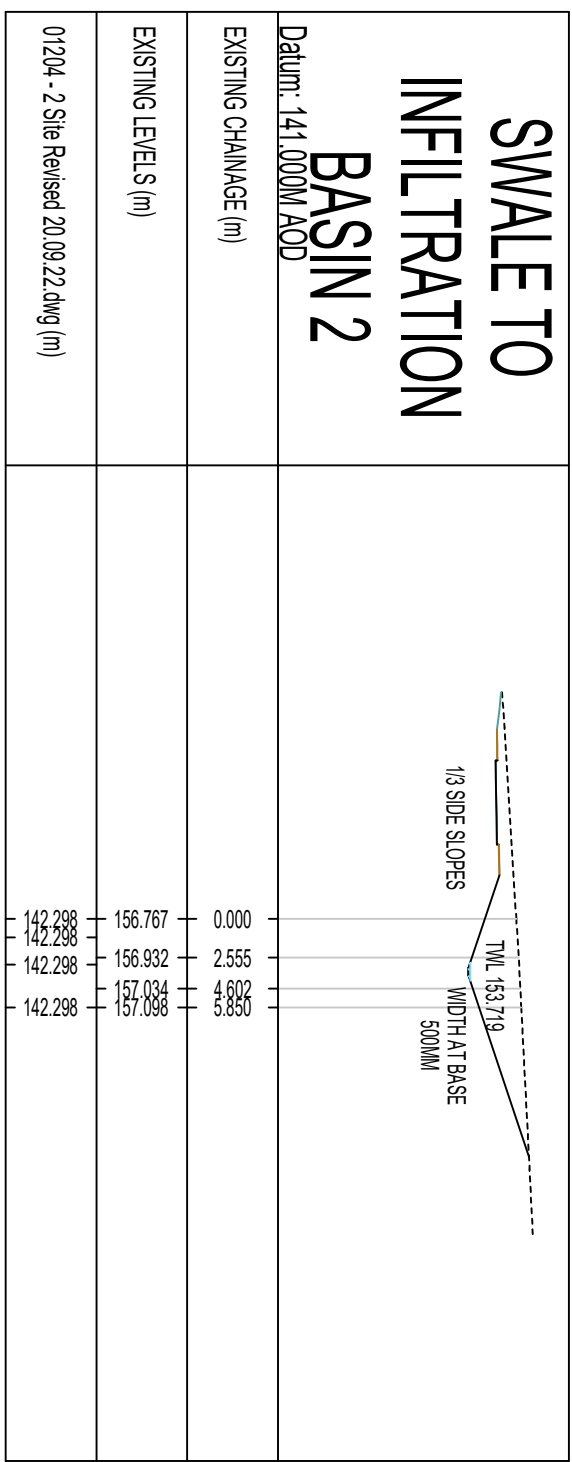


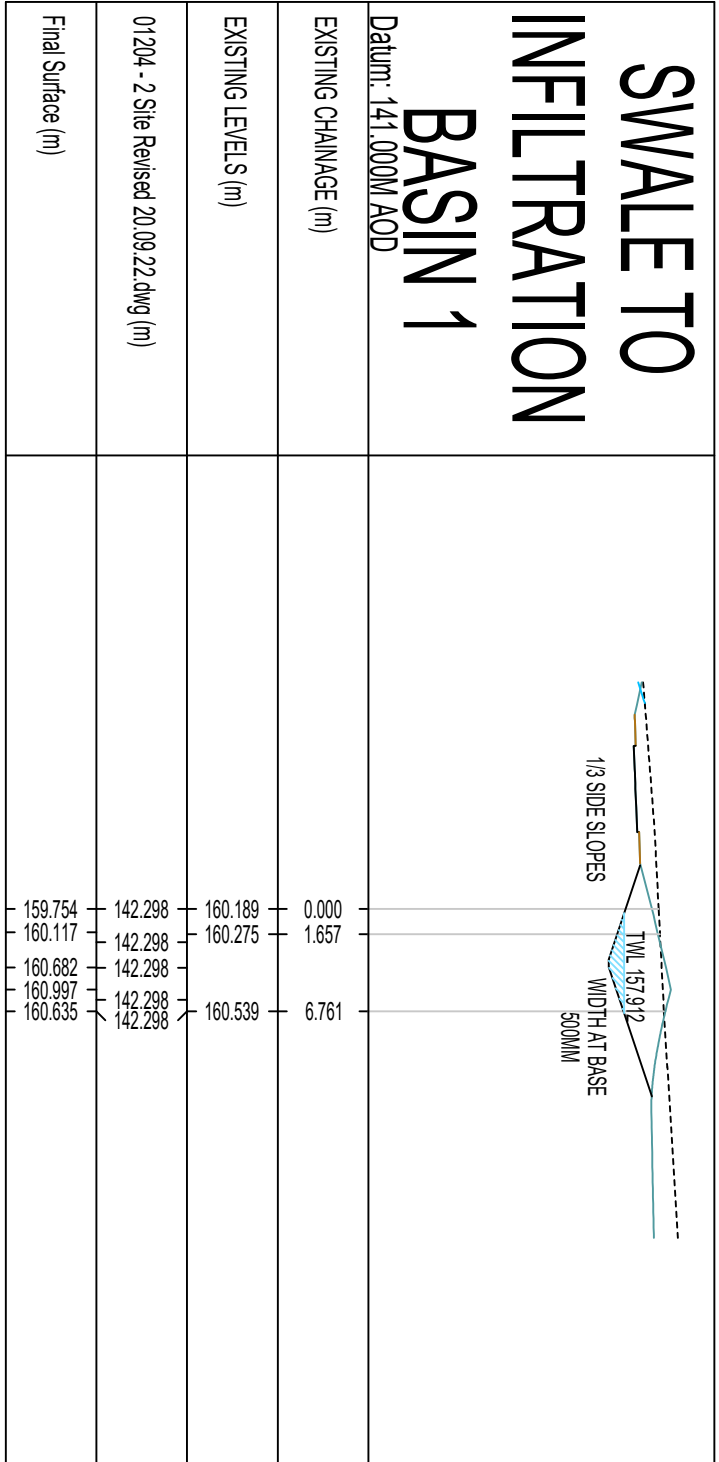

Rev	Description	Chk / App'd	Date
PRELIMINARY			
Client/Architect MARKDEN HOMES			
Contract TENFORD LANE UPPER TEAN			
Title SECTIONS THROUGH SWALES			
 KEYTECH DEVELOPMENT DESIGN LTD RIVERSIDE OFFICES, MOUNTAINTOWN WAY, COMPTON, OX12 1DY PHONE: 07700364545, EMAIL: info@keytechdesign.co.uk Date OCTOBER 22 Scale 1:500 Original size A1 Drawn HB Checked Approved			
Drawing No.			Revision
K22-001-019			