
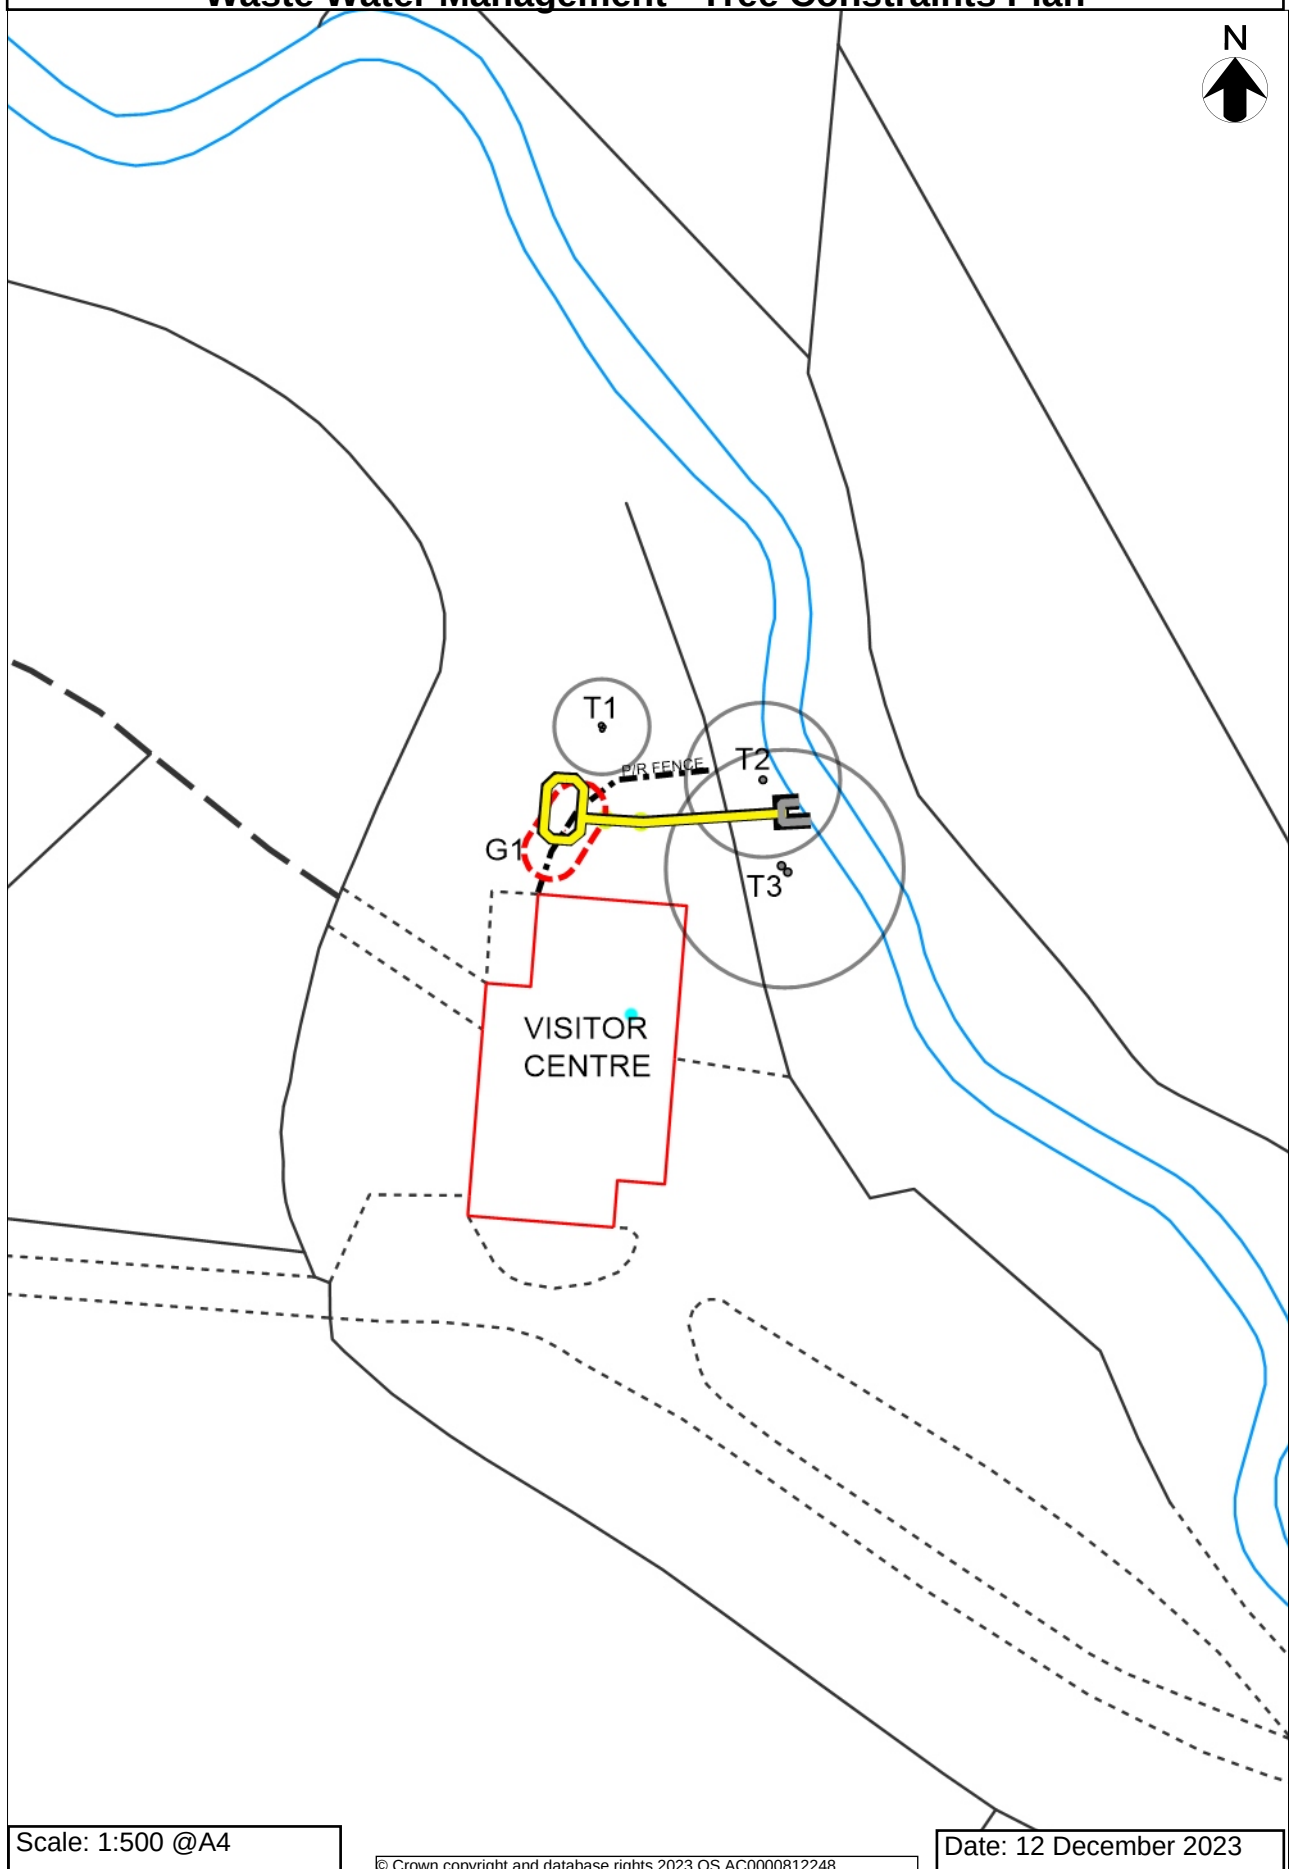


Biddulph Grange Country Park Visitor Centre Waste Water Management - Tree Constraints Plan

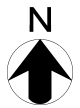

Scale: 1:500 @A4

© Crown copyright and database rights 2023 OS AC0000812248

Date: 12 December 2023