


THIS DOCUMENT HAS BEEN PREPARED IN ACCORDANCE WITH THE SCOPE OF INSPIRE DESIGN & DEVELOPMENT LTD'S APPOINTMENT WITH ITS CLIENT AND IS SUBJECT TO THE TERMS OF THAT APPOINTMENT. INSPIRE DESIGN & DEVELOPMENT LTD ACCEPTS NO LIABILITY FOR ANY USE OF THIS DOCUMENT OTHER THAN BY ITS CLIENT AND ONLY FOR THE PURPOSES FOR WHICH IT WAS PREPARED AND PROVIDED. © INSPIRE DESIGN & DEVELOPMENT LTD 2023

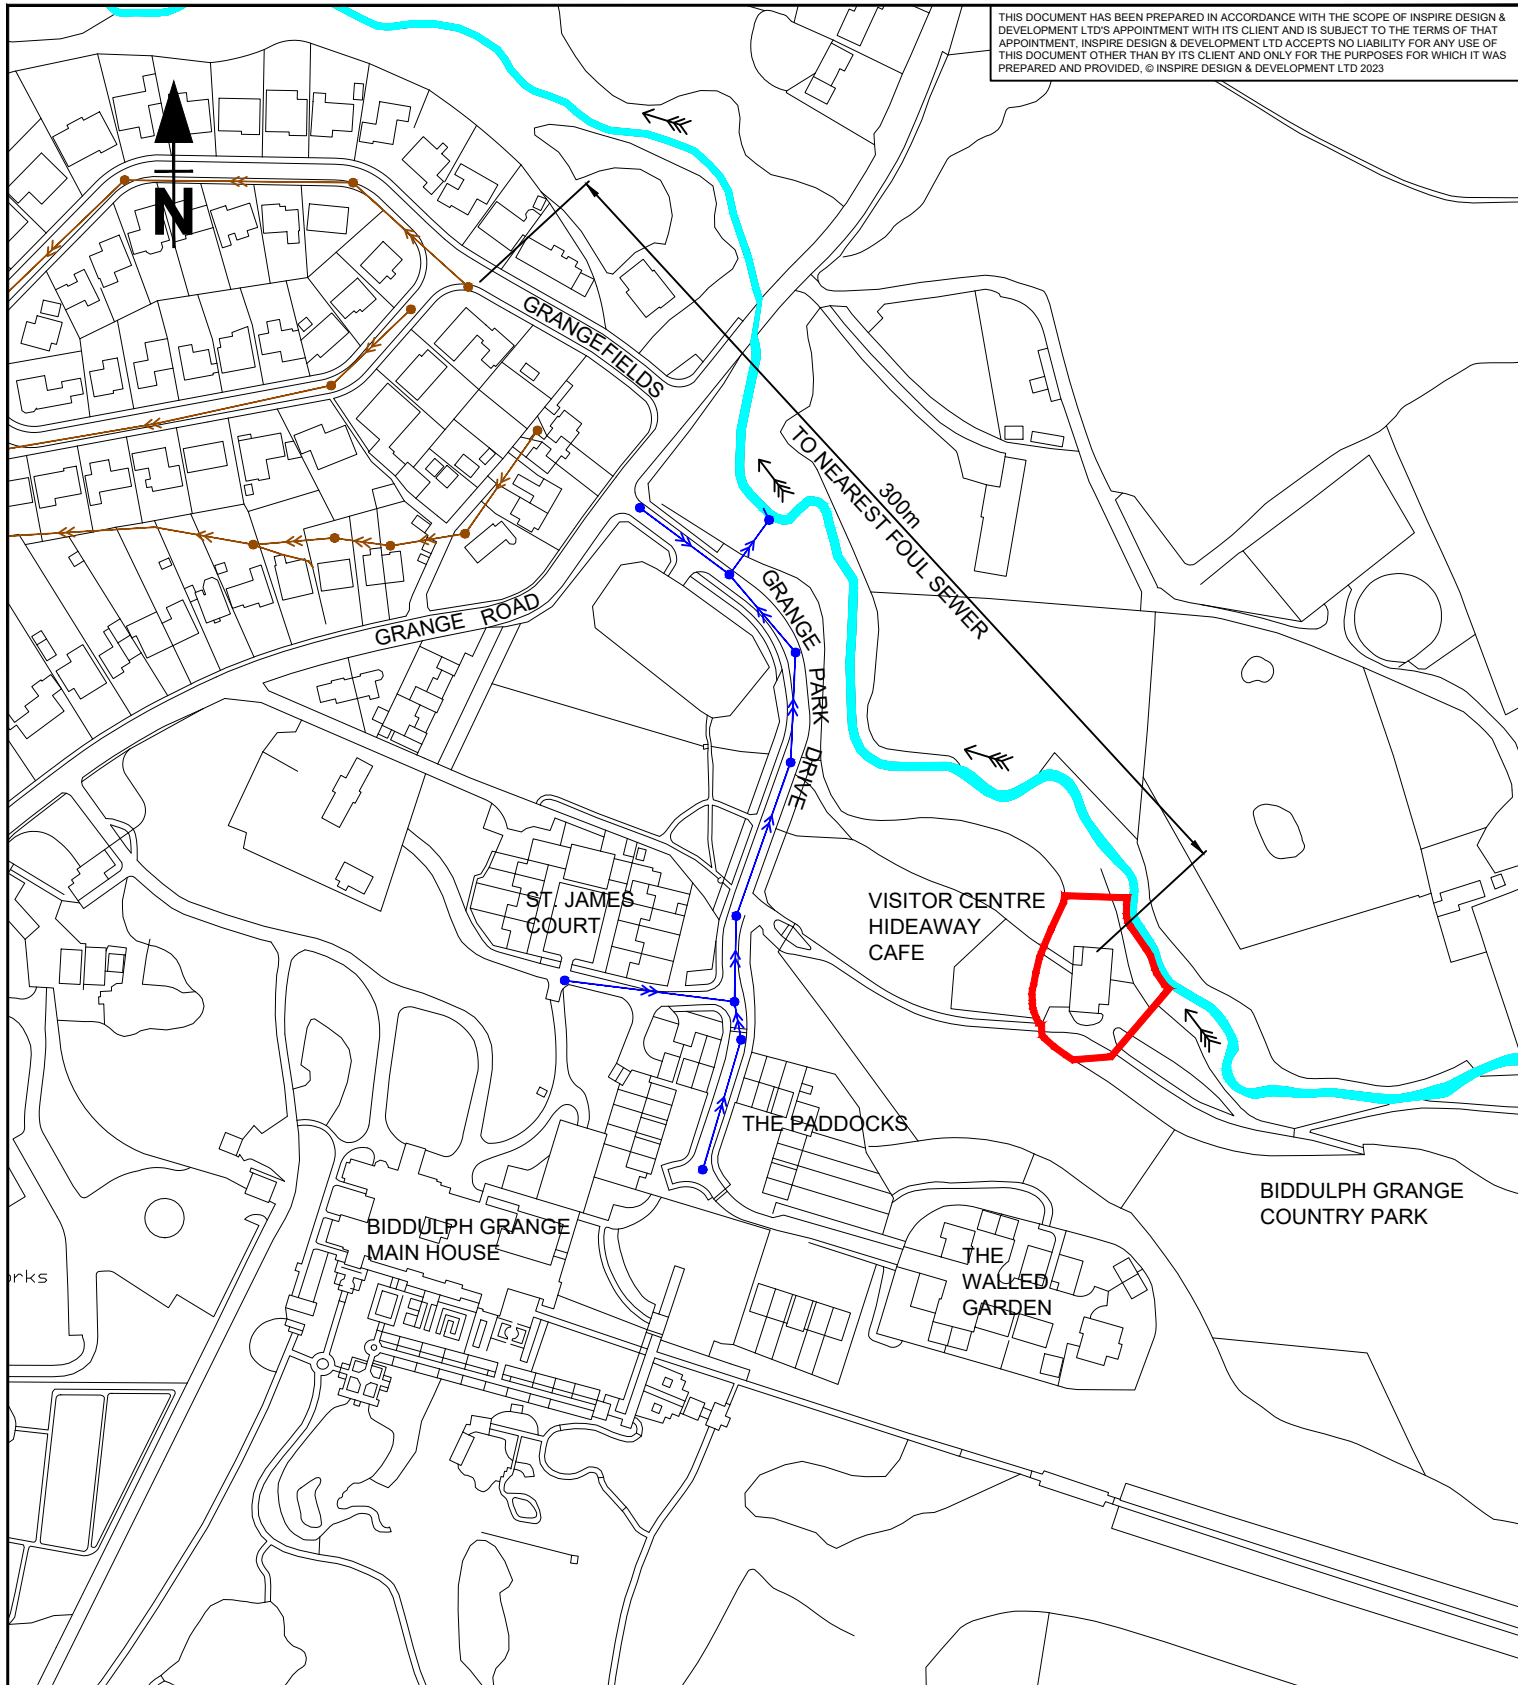

- KEY:
- SITE BOUNDARY
 - > UNITED UTILITIES FOUL SEWER
 - > UNITED UTILITIES SURFACE WATER SEWER

©CROWN COPYRIGHT AND DATABASE RIGHTS 2023 ORDNANCE SURVEY 0100031673

DATE: 04/12/23	DRAWING TITLE: SITE LOCATION & FDA PLAN		REV	DATE	NAME	CHECK	NOTES
DRAWN: NGP			DRAWING STATUS:				
CHECKED: SR			FOR INFORMATION				
APPROVED: SR			DRAWING No: REVISION No:				
SCALE @ A4: 1:2500	PROJECT: BIDDULPH GRANGE COUNTRY PARK	CLIENT: ALLIANCE NORSE LTD	ANL-1719-01-GA-001				