

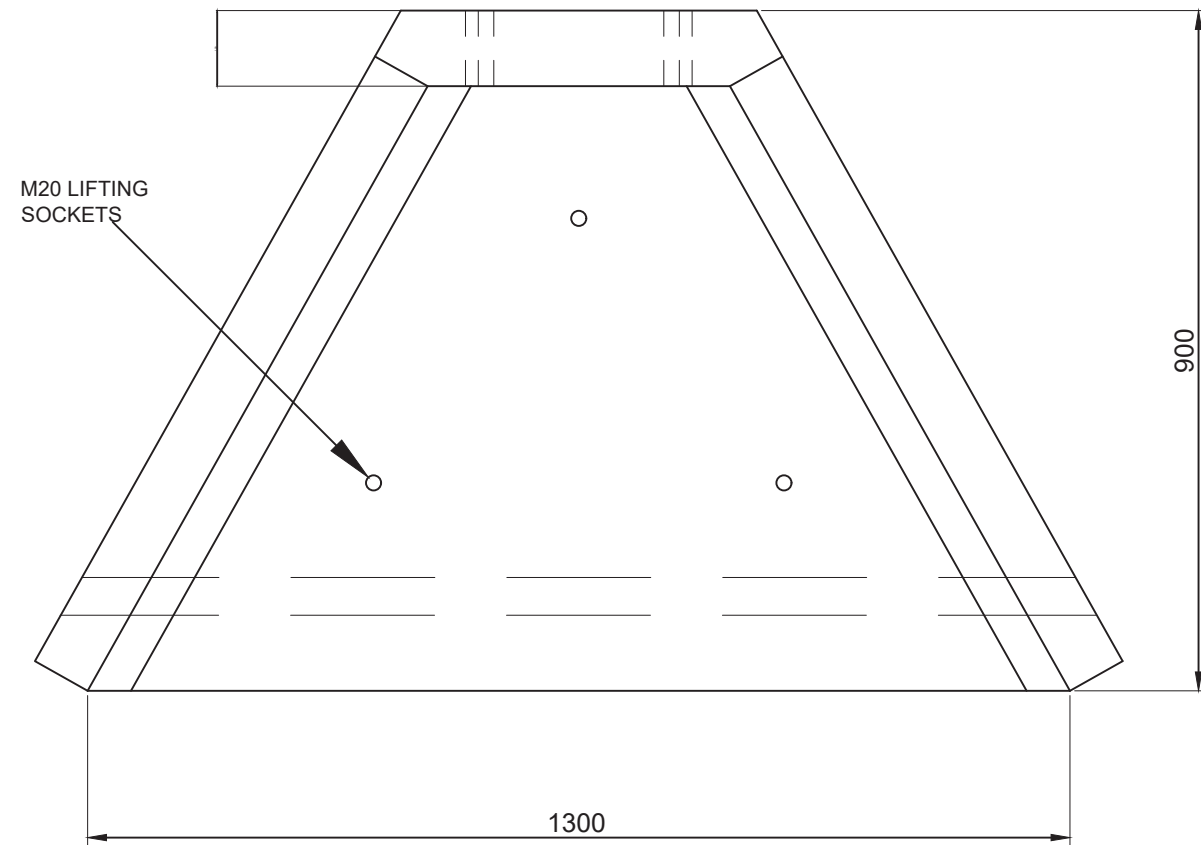
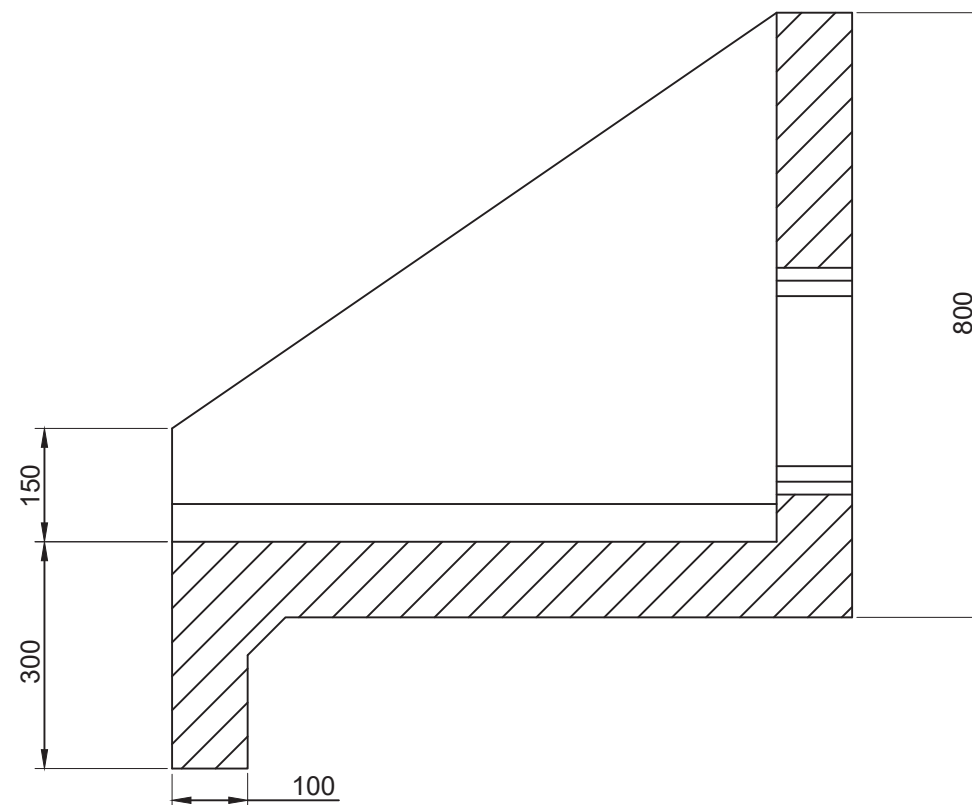


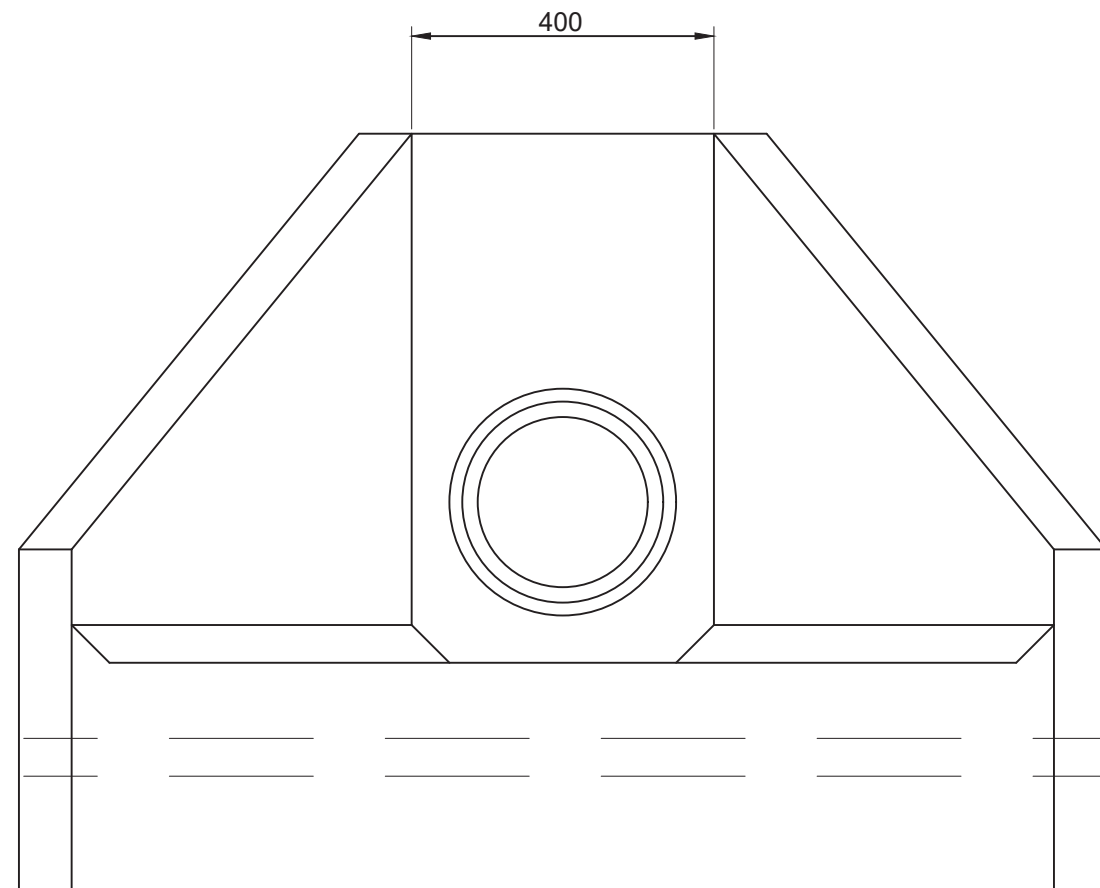

NOTE: ISOMETRIC DRAWING IS FOR REFERENCE ONLY, DETAILS MAY NOT ACCURATELY REPRESENT ACTUAL DESIGN - PLEASE SEE DETAILED VIEWS FOR TECHNICAL INFORMATION

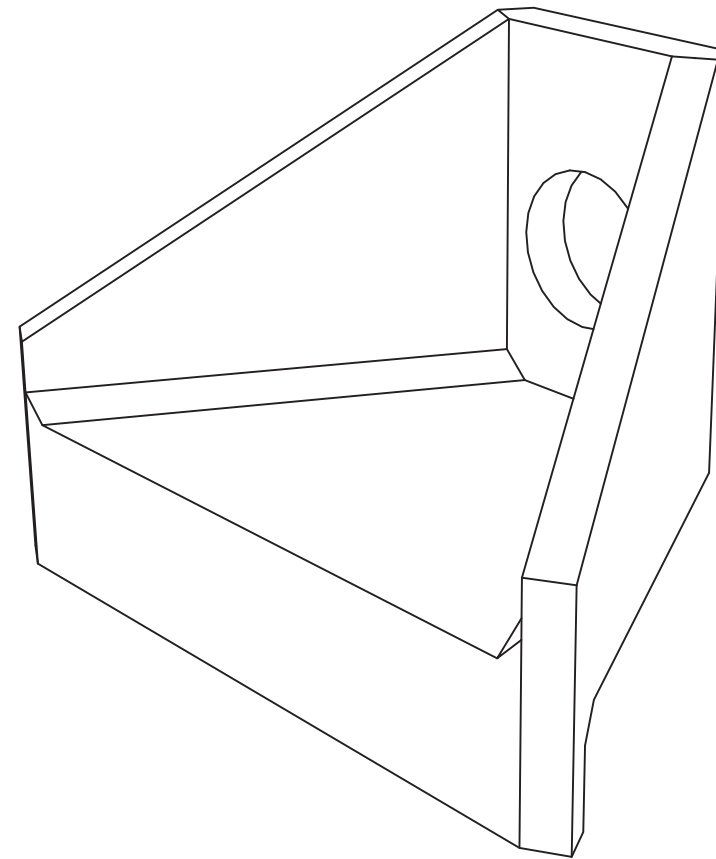

0 100 200 300 400 500
A3 SCALE 1:10

NOTES:

- ALL MEASUREMENTS ARE IN MILLIMETERS UNLESS OTHERWISE STATED.
- DRAWING NOT ISSUED FOR CONSTRUCTION.

REV DATE NAME CHECK NOTES

DRAWING STATUS:

FOR APPROVAL

CLIENT:

ALLIANCE NORSE LTD



PROJECT:

BIDDULPH GRANGE
COUNTRY PARK -
WASTEWATER
MANAGEMENT PLAN

DRAWING TITLE:

HEADWALL DETAIL

DRAWN: CHECKED: APPROVED:

NGP SR SR

DATE: SCALE @ A3:

03/01/24 1:10

DRAWING No: REVISION No:

ANL-1719-01-DR-004