


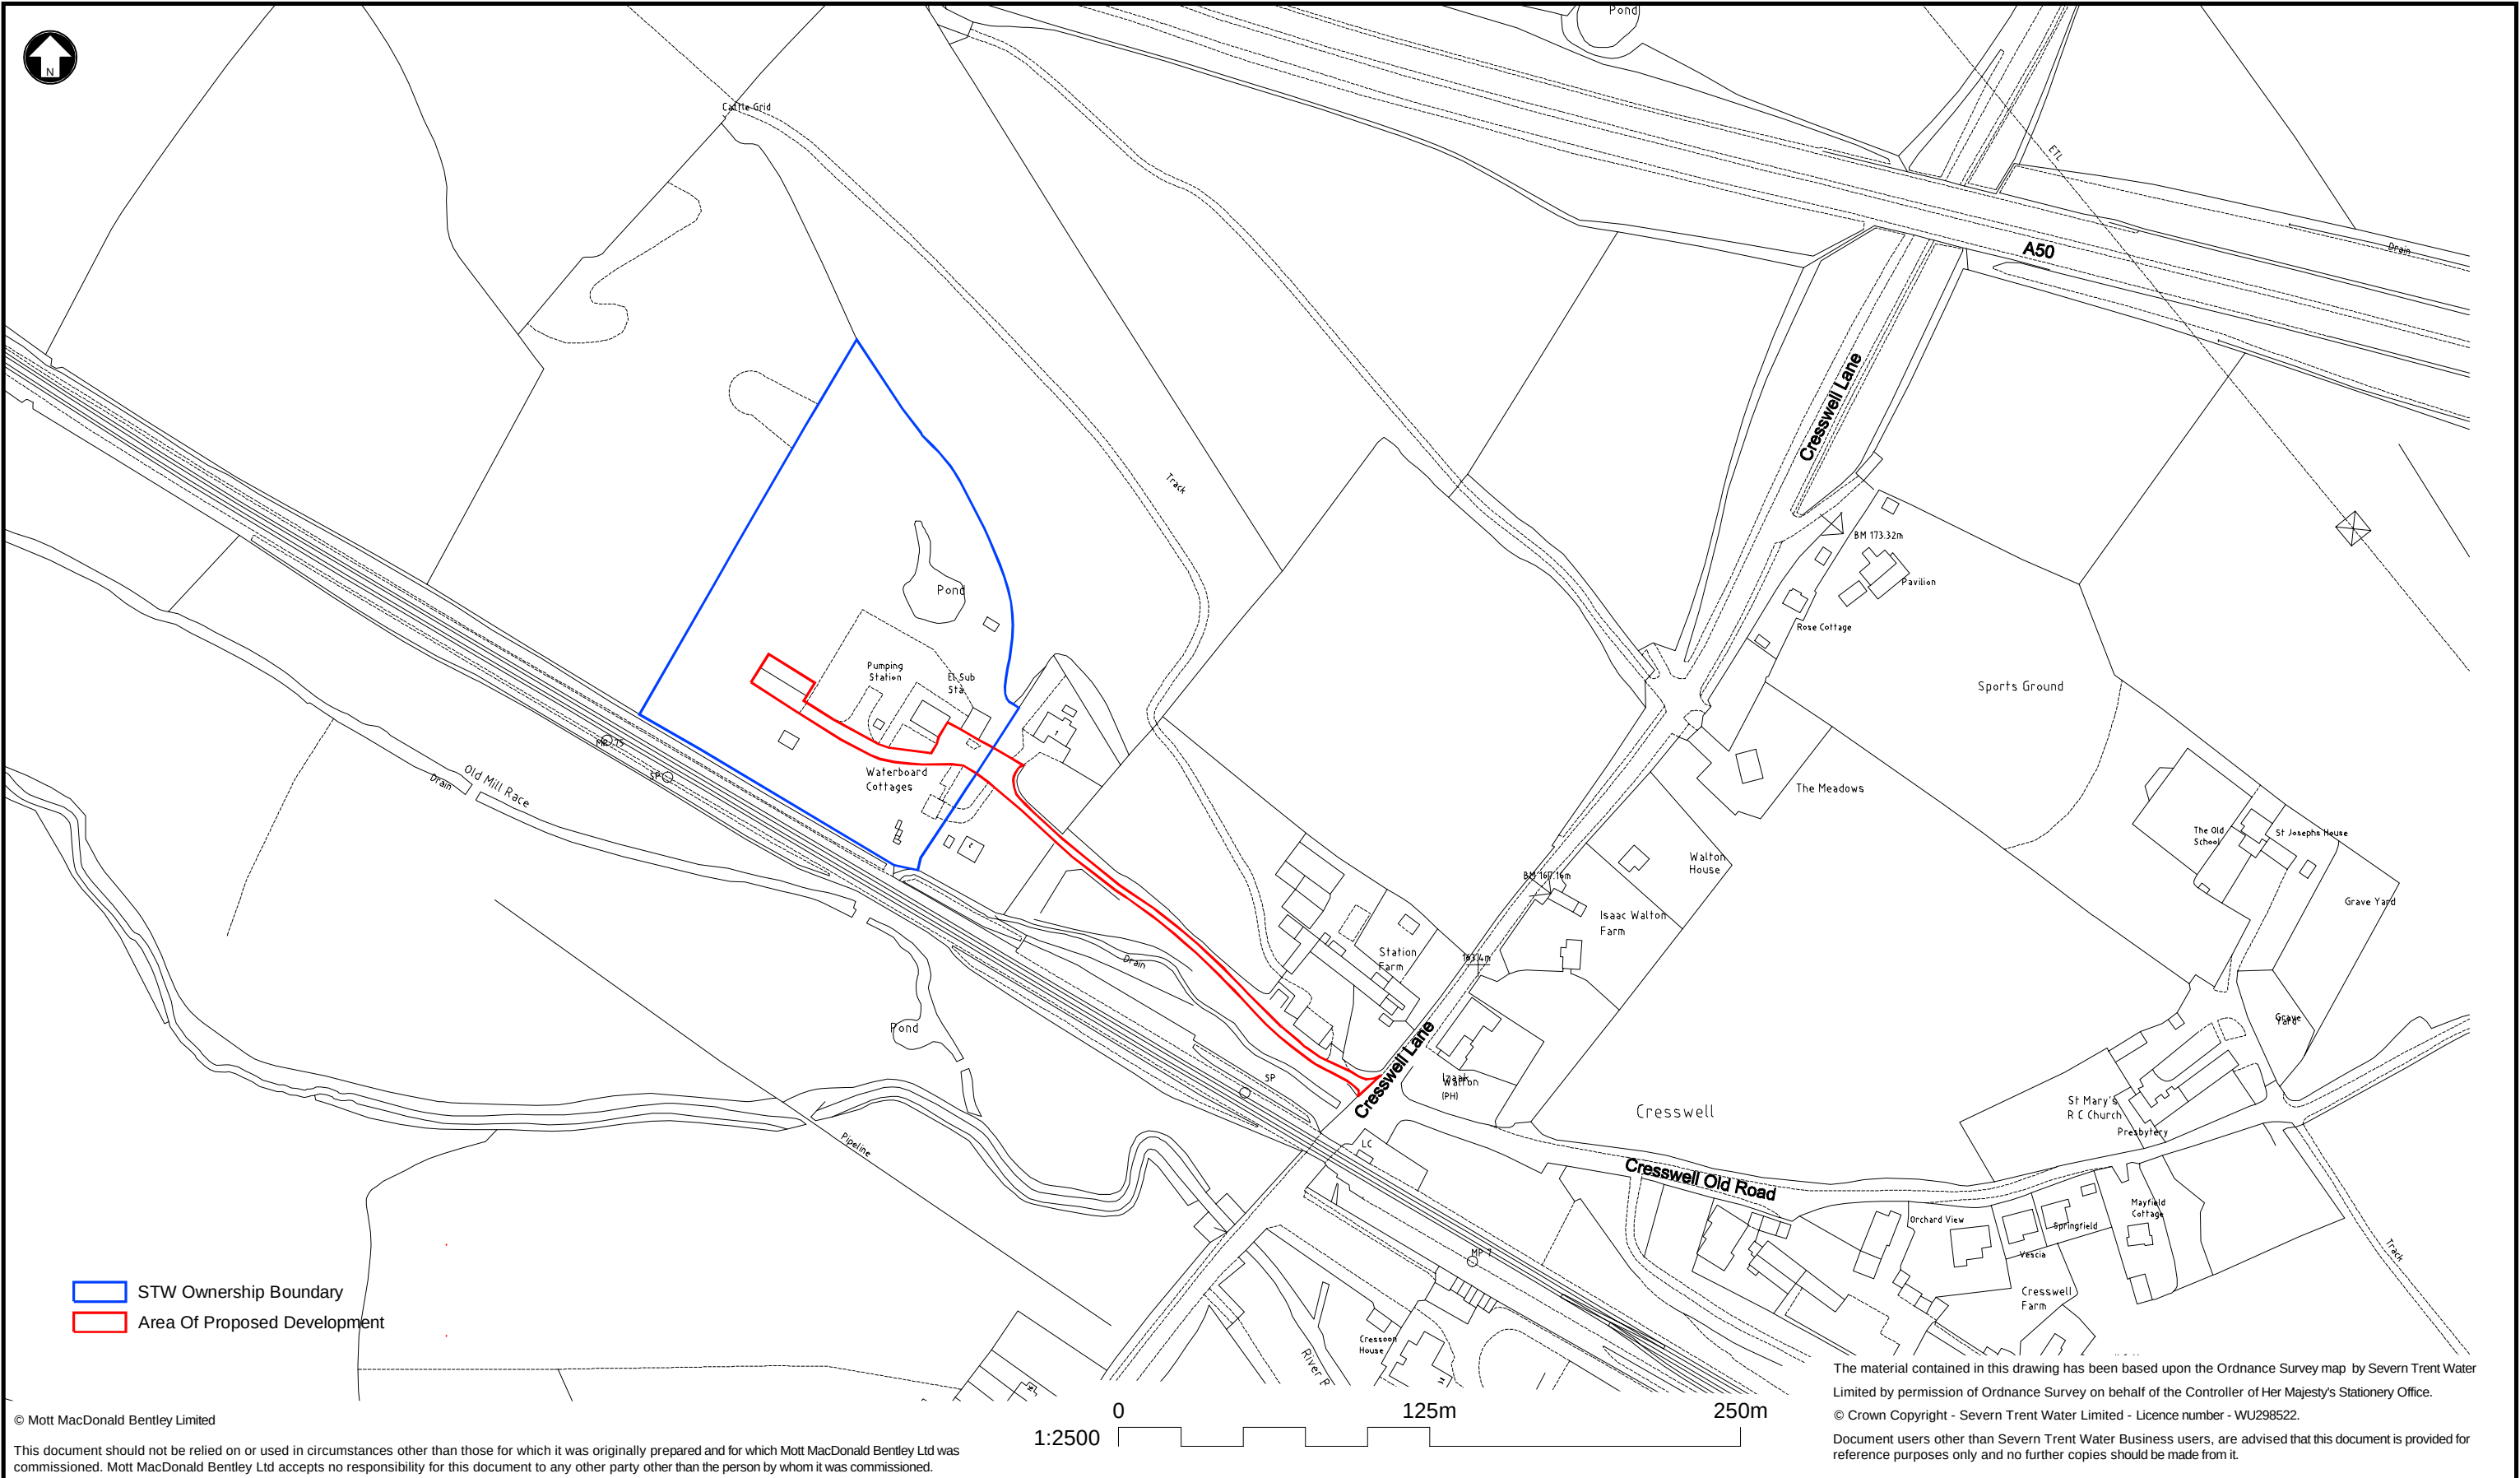

© Mott MacDonald Bentley Limited

This document should not be relied on or used in circumstances other than those for which it was originally prepared and for which Mott MacDonald Bentley Ltd was commissioned. Mott MacDonald Bentley Ltd accepts no responsibility for this document to any other party other than the person by whom it was commissioned.

The material contained in this drawing has been based upon the Ordnance Survey map by Severn Trent Water Limited by permission of Ordnance Survey on behalf of the Controller of Her Majesty's Stationery Office.

© Crown Copyright - Severn Trent Water Limited - Licence number - WU298522.

Document users other than Severn Trent Water Business users, are advised that this document is provided for reference purposes only and no further copies should be made from it.

SEVERN TRENT MMB MOTT MACDONALD BENTLEY Lamledge Lane, Shifnal, Shropshire, TF11 8SD Telephone - 01952 468210 Facsimile - 01952 468211 E-mail - info@mm-b.co.uk Website - www.mm-b.co.uk		Site Address : Cresswell BPS, Cresswell lane Cresswell, ST119RE		Rev	Date	Description	Author	T. Chk	B. Chk	App'd	Title Cresswell BPS Location Plan Planning Drawing			
				A	24/08/20	First Issue	HE	JG	RB	SE				
		OS Grid Ref : SJ 97 39		B	04/01/24	Minor Amendments								
		MMB File Ref: A6W12169-PA00100 Location Plan - Planning Drawing												
File Location: PW//PH32 Cresswell														
Scale at A3 1:2500		Purpose of Issue For Planning									Drawing No. A6W/12169-PA00100		Rev B	Status INF