


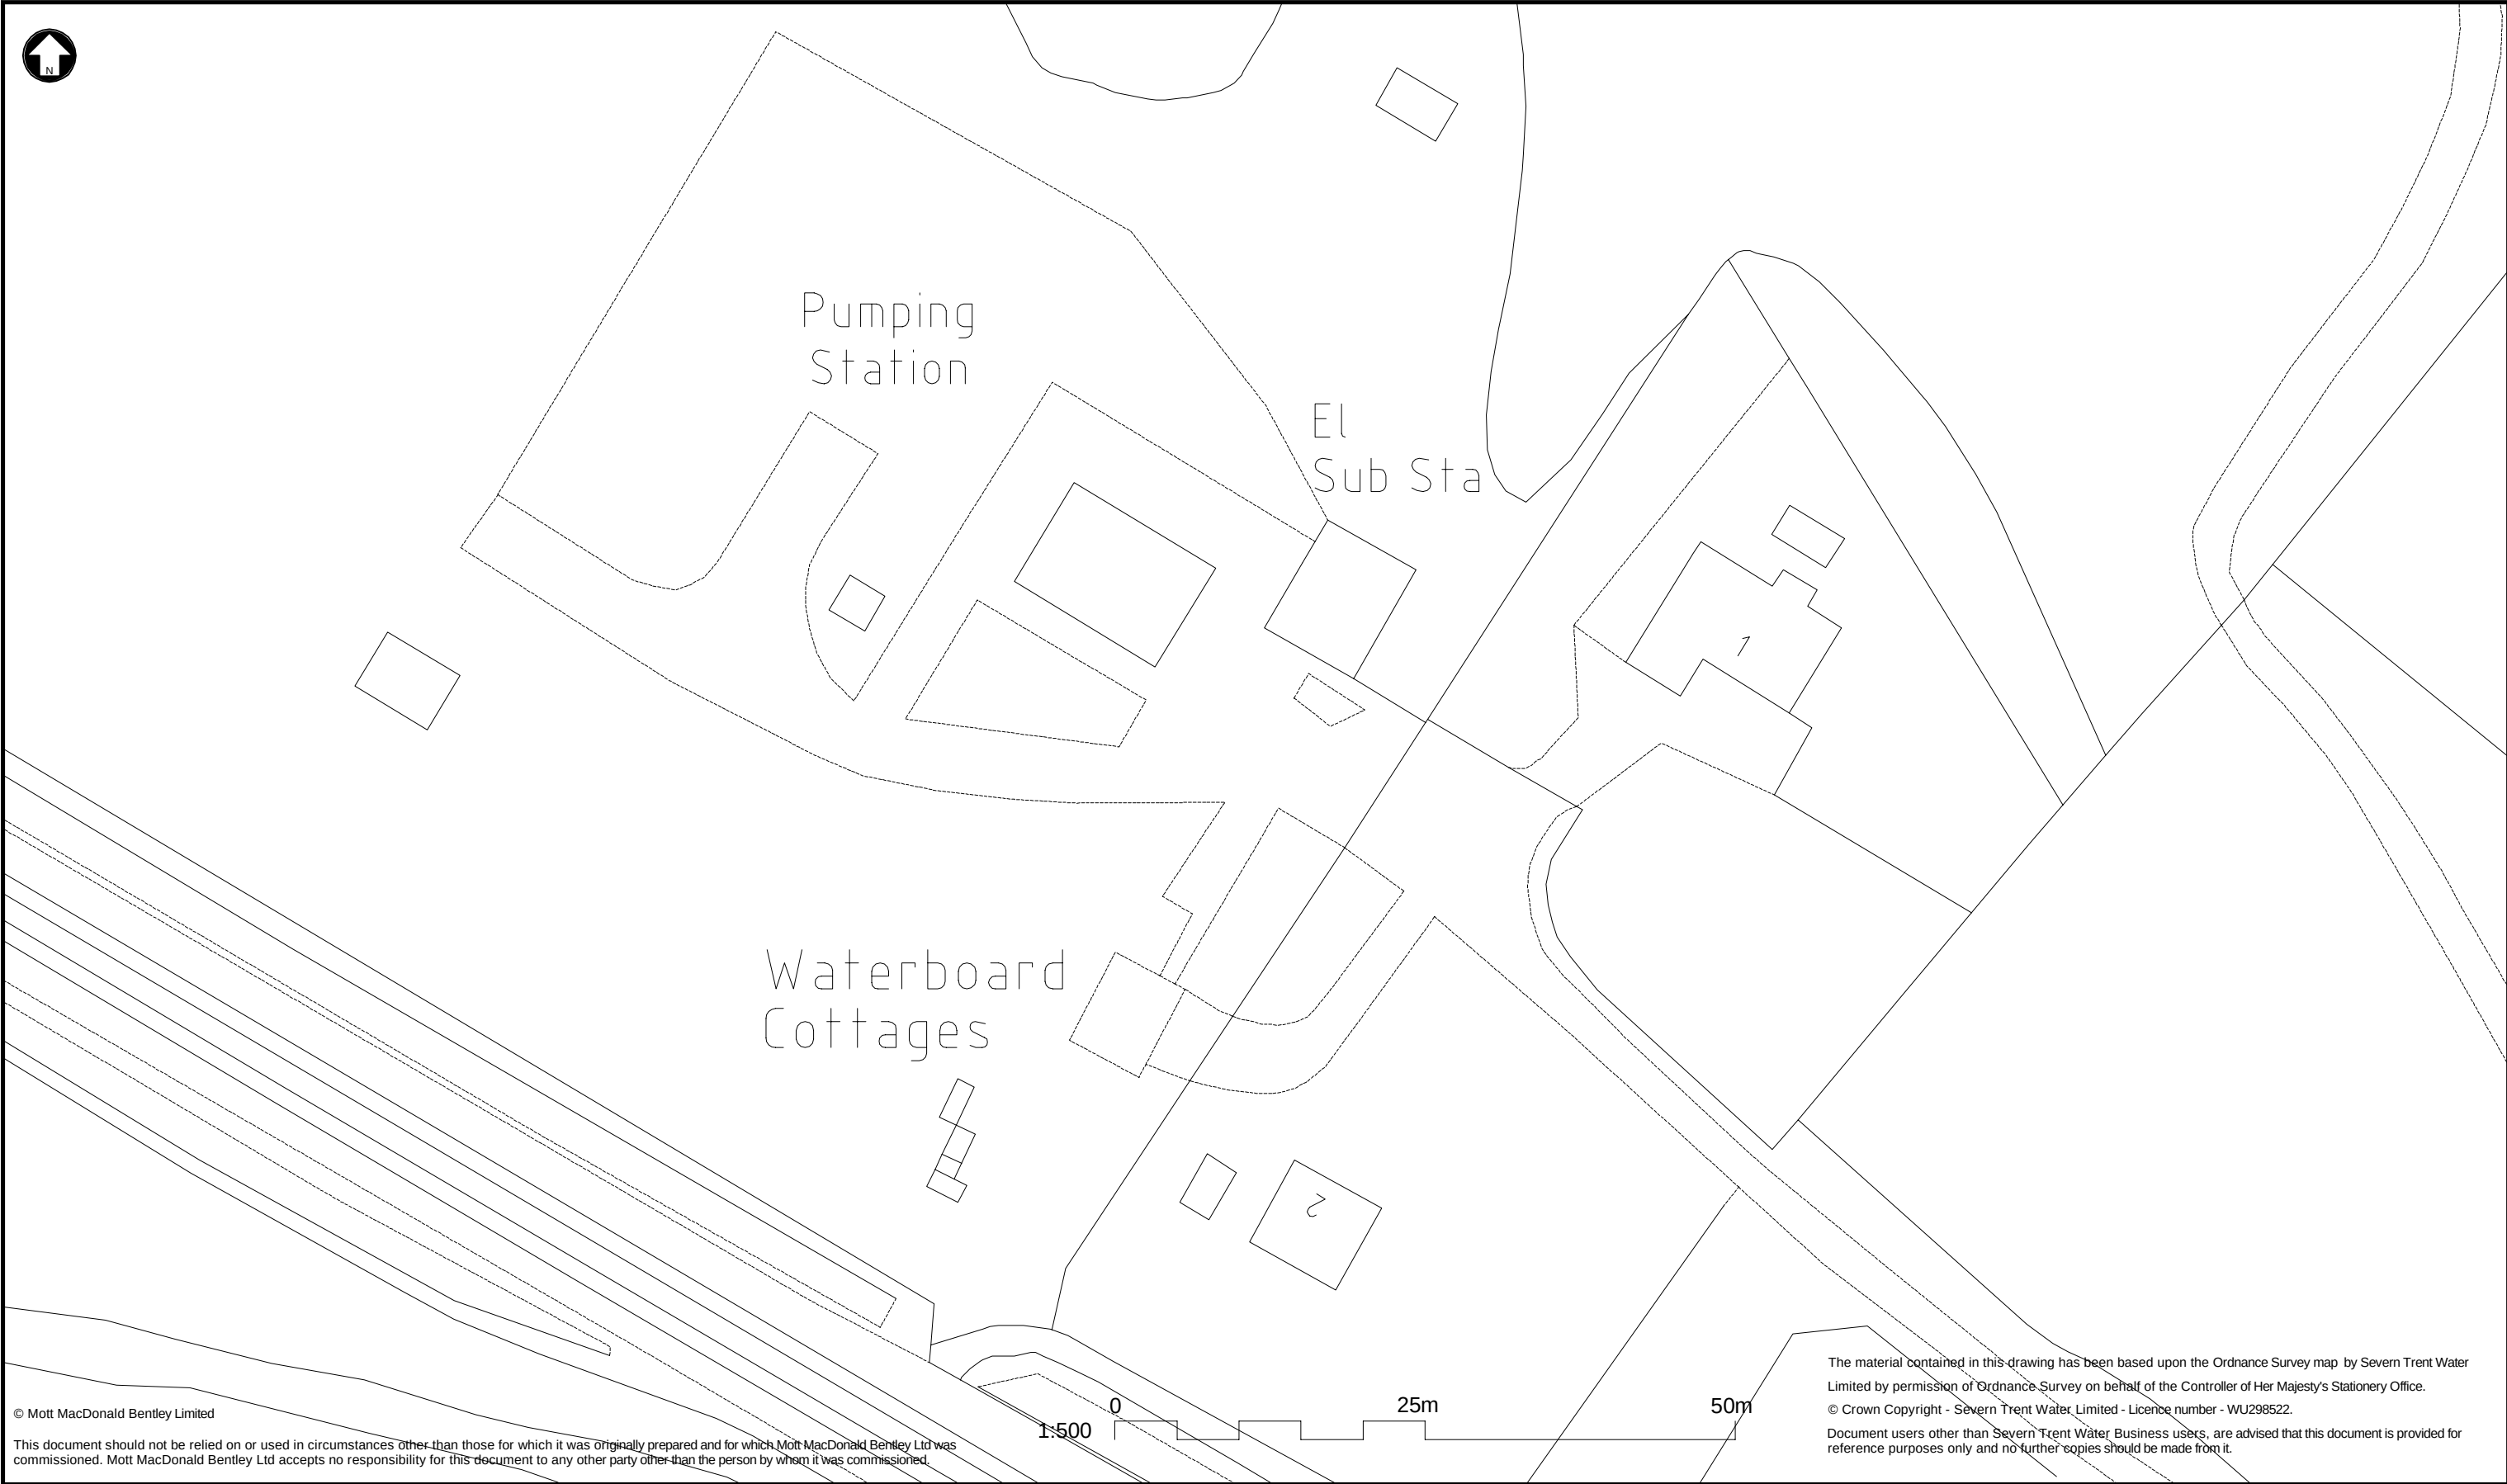

© Mott MacDonald Bentley Limited

This document should not be relied on or used in circumstances other than those for which it was originally prepared and for which Mott MacDonald Bentley Ltd was commissioned. Mott MacDonald Bentley Ltd accepts no responsibility for this document to any other party other than the person by whom it was commissioned.



Lamledge Lane,
Shifnal,
Shropshire,
TF11 8SD

Telephone - 01952 468210
Facsimile - 01952 468211
E-mail - info@mm-b.co.uk
Website - www.mm-b.co.uk

One Supply Chain West - Delivery Team

Site Address : Cresswell BPS, Cresswell lane
Cresswell, ST119RE

OS Grid Ref : SJ 97 39

MMB File Ref: A6W12169-PA00102 Existing
Site - MCC Area

File Location: PW//PH32 Cresswell

Scale at A3
1:500

Purpose of Issue
For Planning

Rev	Date	Description	Author	T. Chk	B. Chk	App'd
A	22/01/24	Revision Z	BS			

Title Cresswell BPS		
Location Plan - Existing Plan Planning Drawing		
Drawing No. A6W/12169-PA00102	Rev Z	Status ASB