


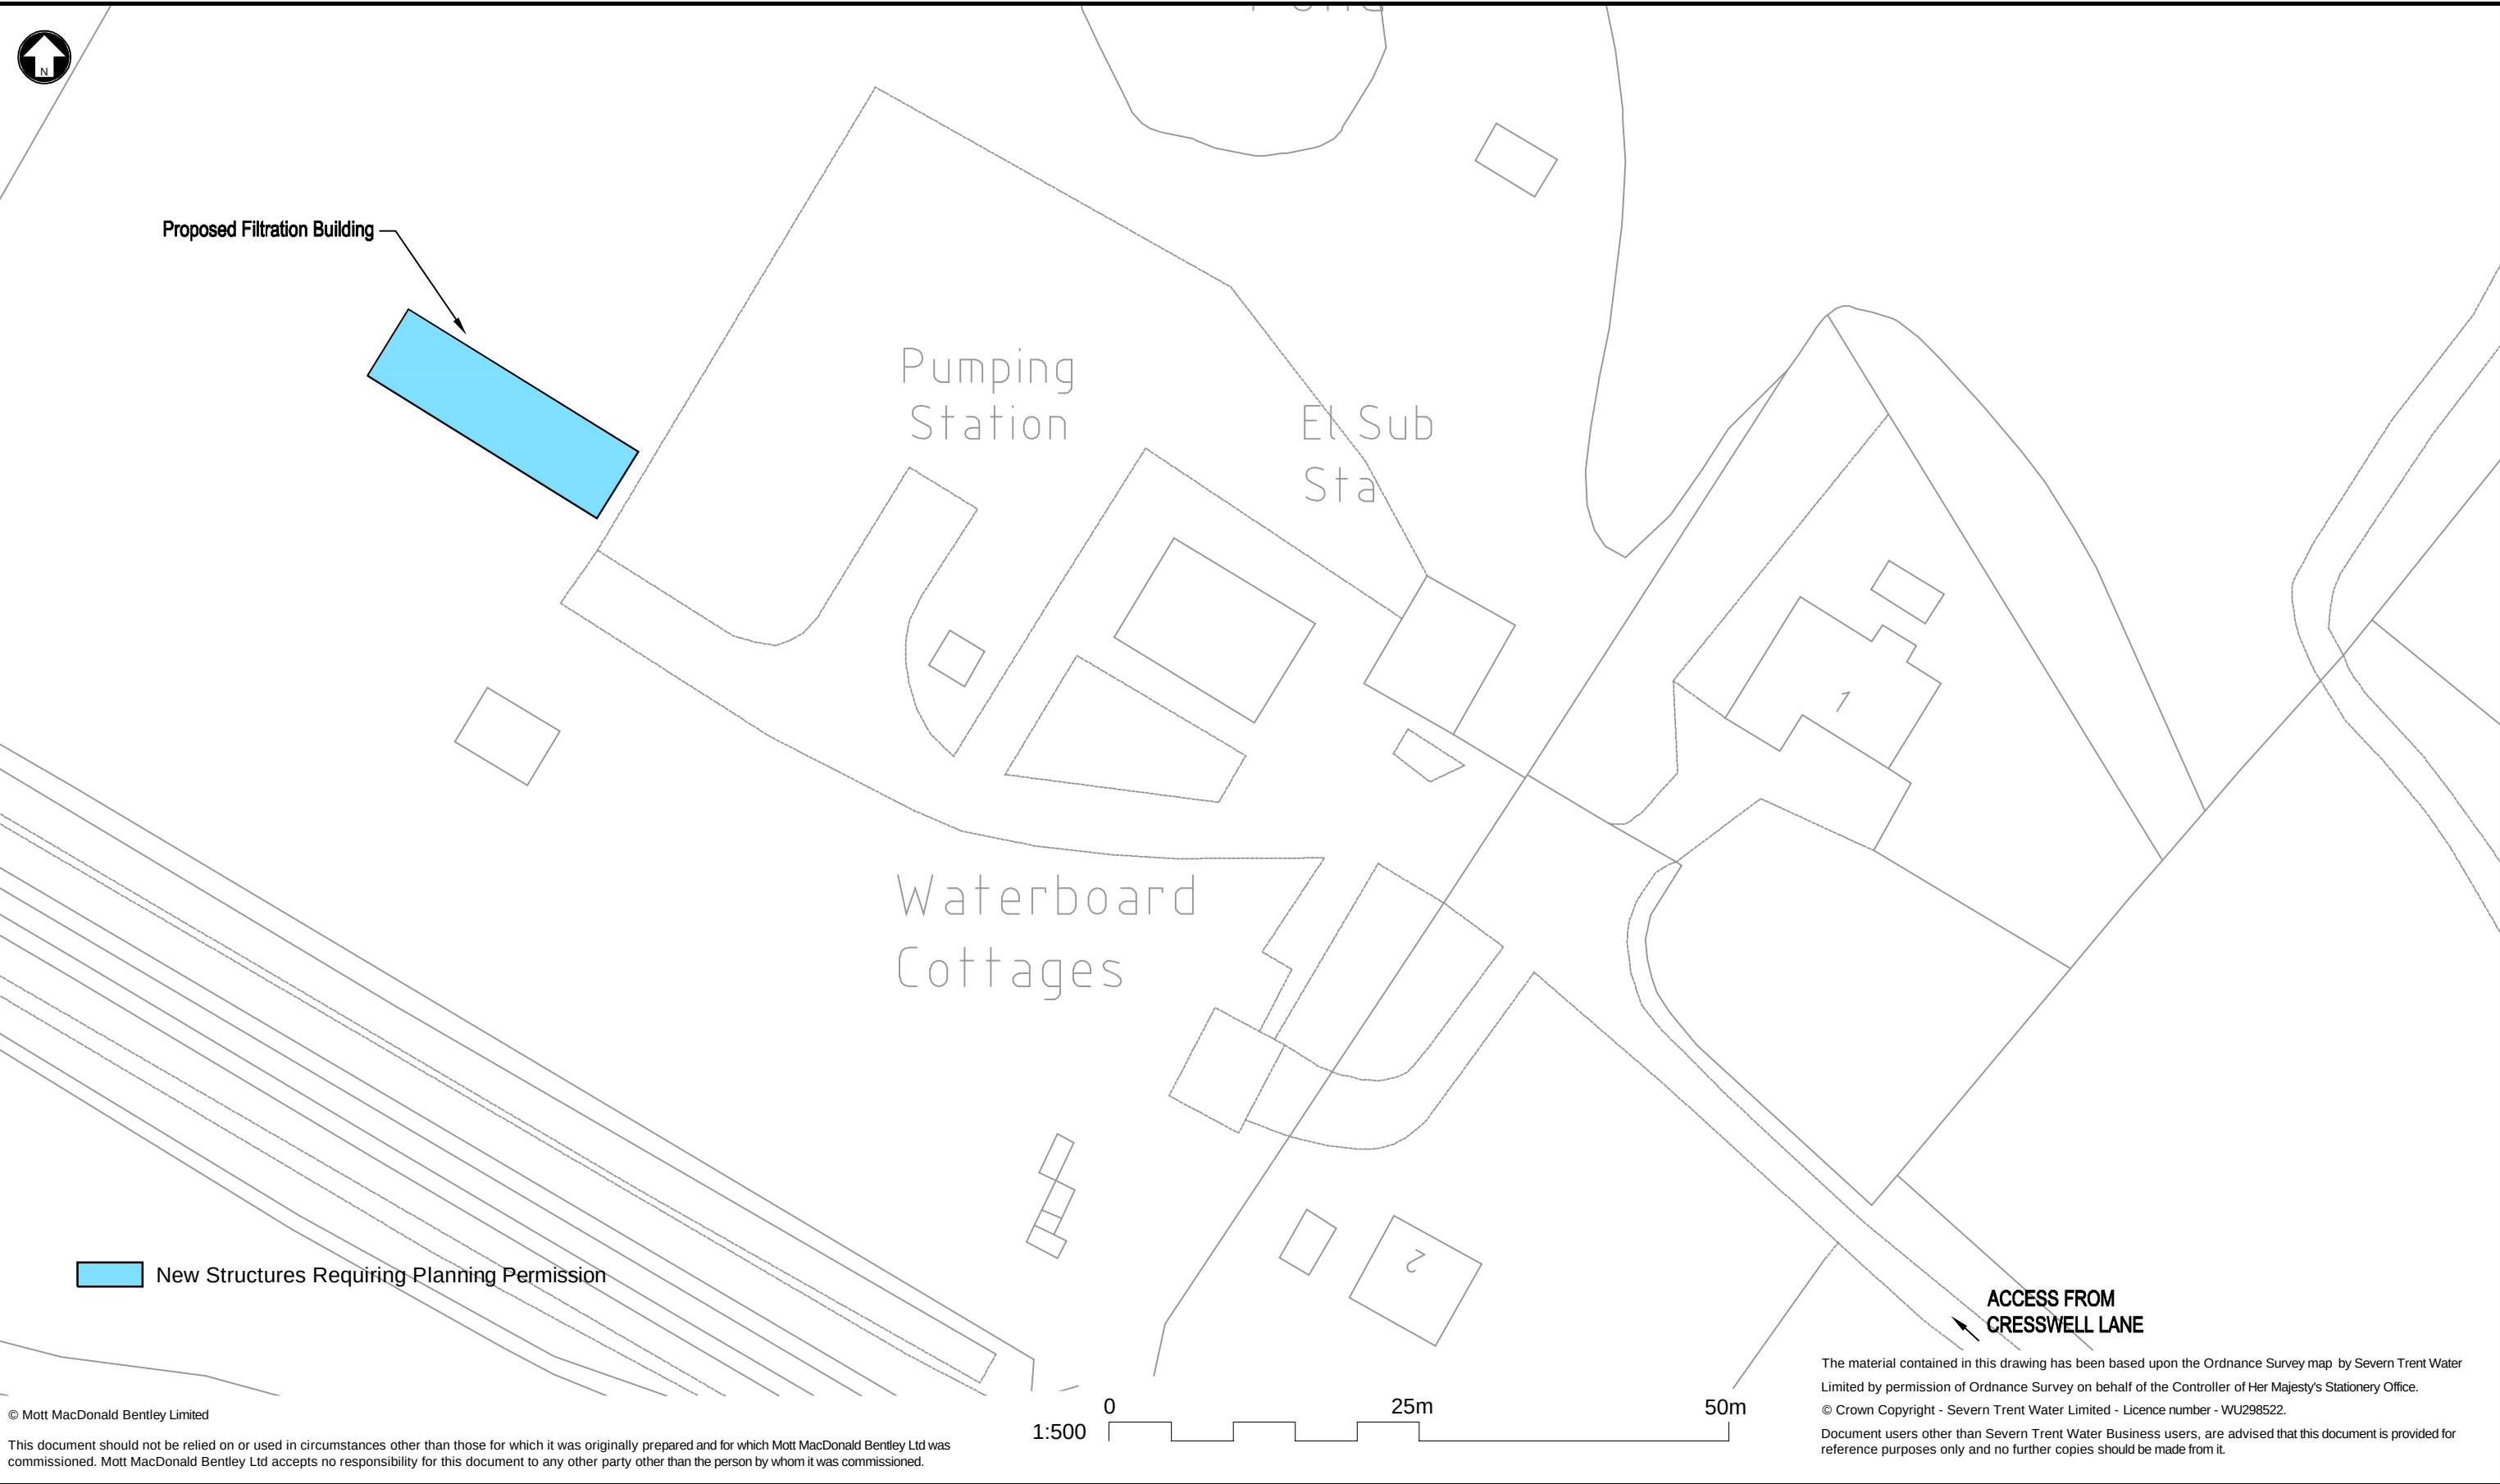

SEVERN TRENT MMB MOTT MACDONALD BENTLEY Lamledge Lane, Shifnal, Shropshire, TF11 8SD Telephone - 01952 468210 Facsimile - 01952 468211 E-mail - info@mm-b.co.uk Website - www.mm-b.co.uk One Supply Chain West - Delivery Team	Site Address : Cresswell BPS, Cresswell lane Cresswell, ST119RE		Rev	Date	Description	Author	T. Chk	B. Chk	App'd	Title Cresswell BPS New Building Locations Plan Planning Drawing			
			A	04/01/24	First Issue								
	OS Grid Ref : SJ 97 39												
	MMB File Ref: A6W12169-PA00103 Proposed Site - Planning Drawing												
	File Location: PW//PH32 Cresswell												
Scale at A3 1:500		Purpose of Issue For Planning								Drawing No. A6W/12169-PA00103		Rev A	Status INF